



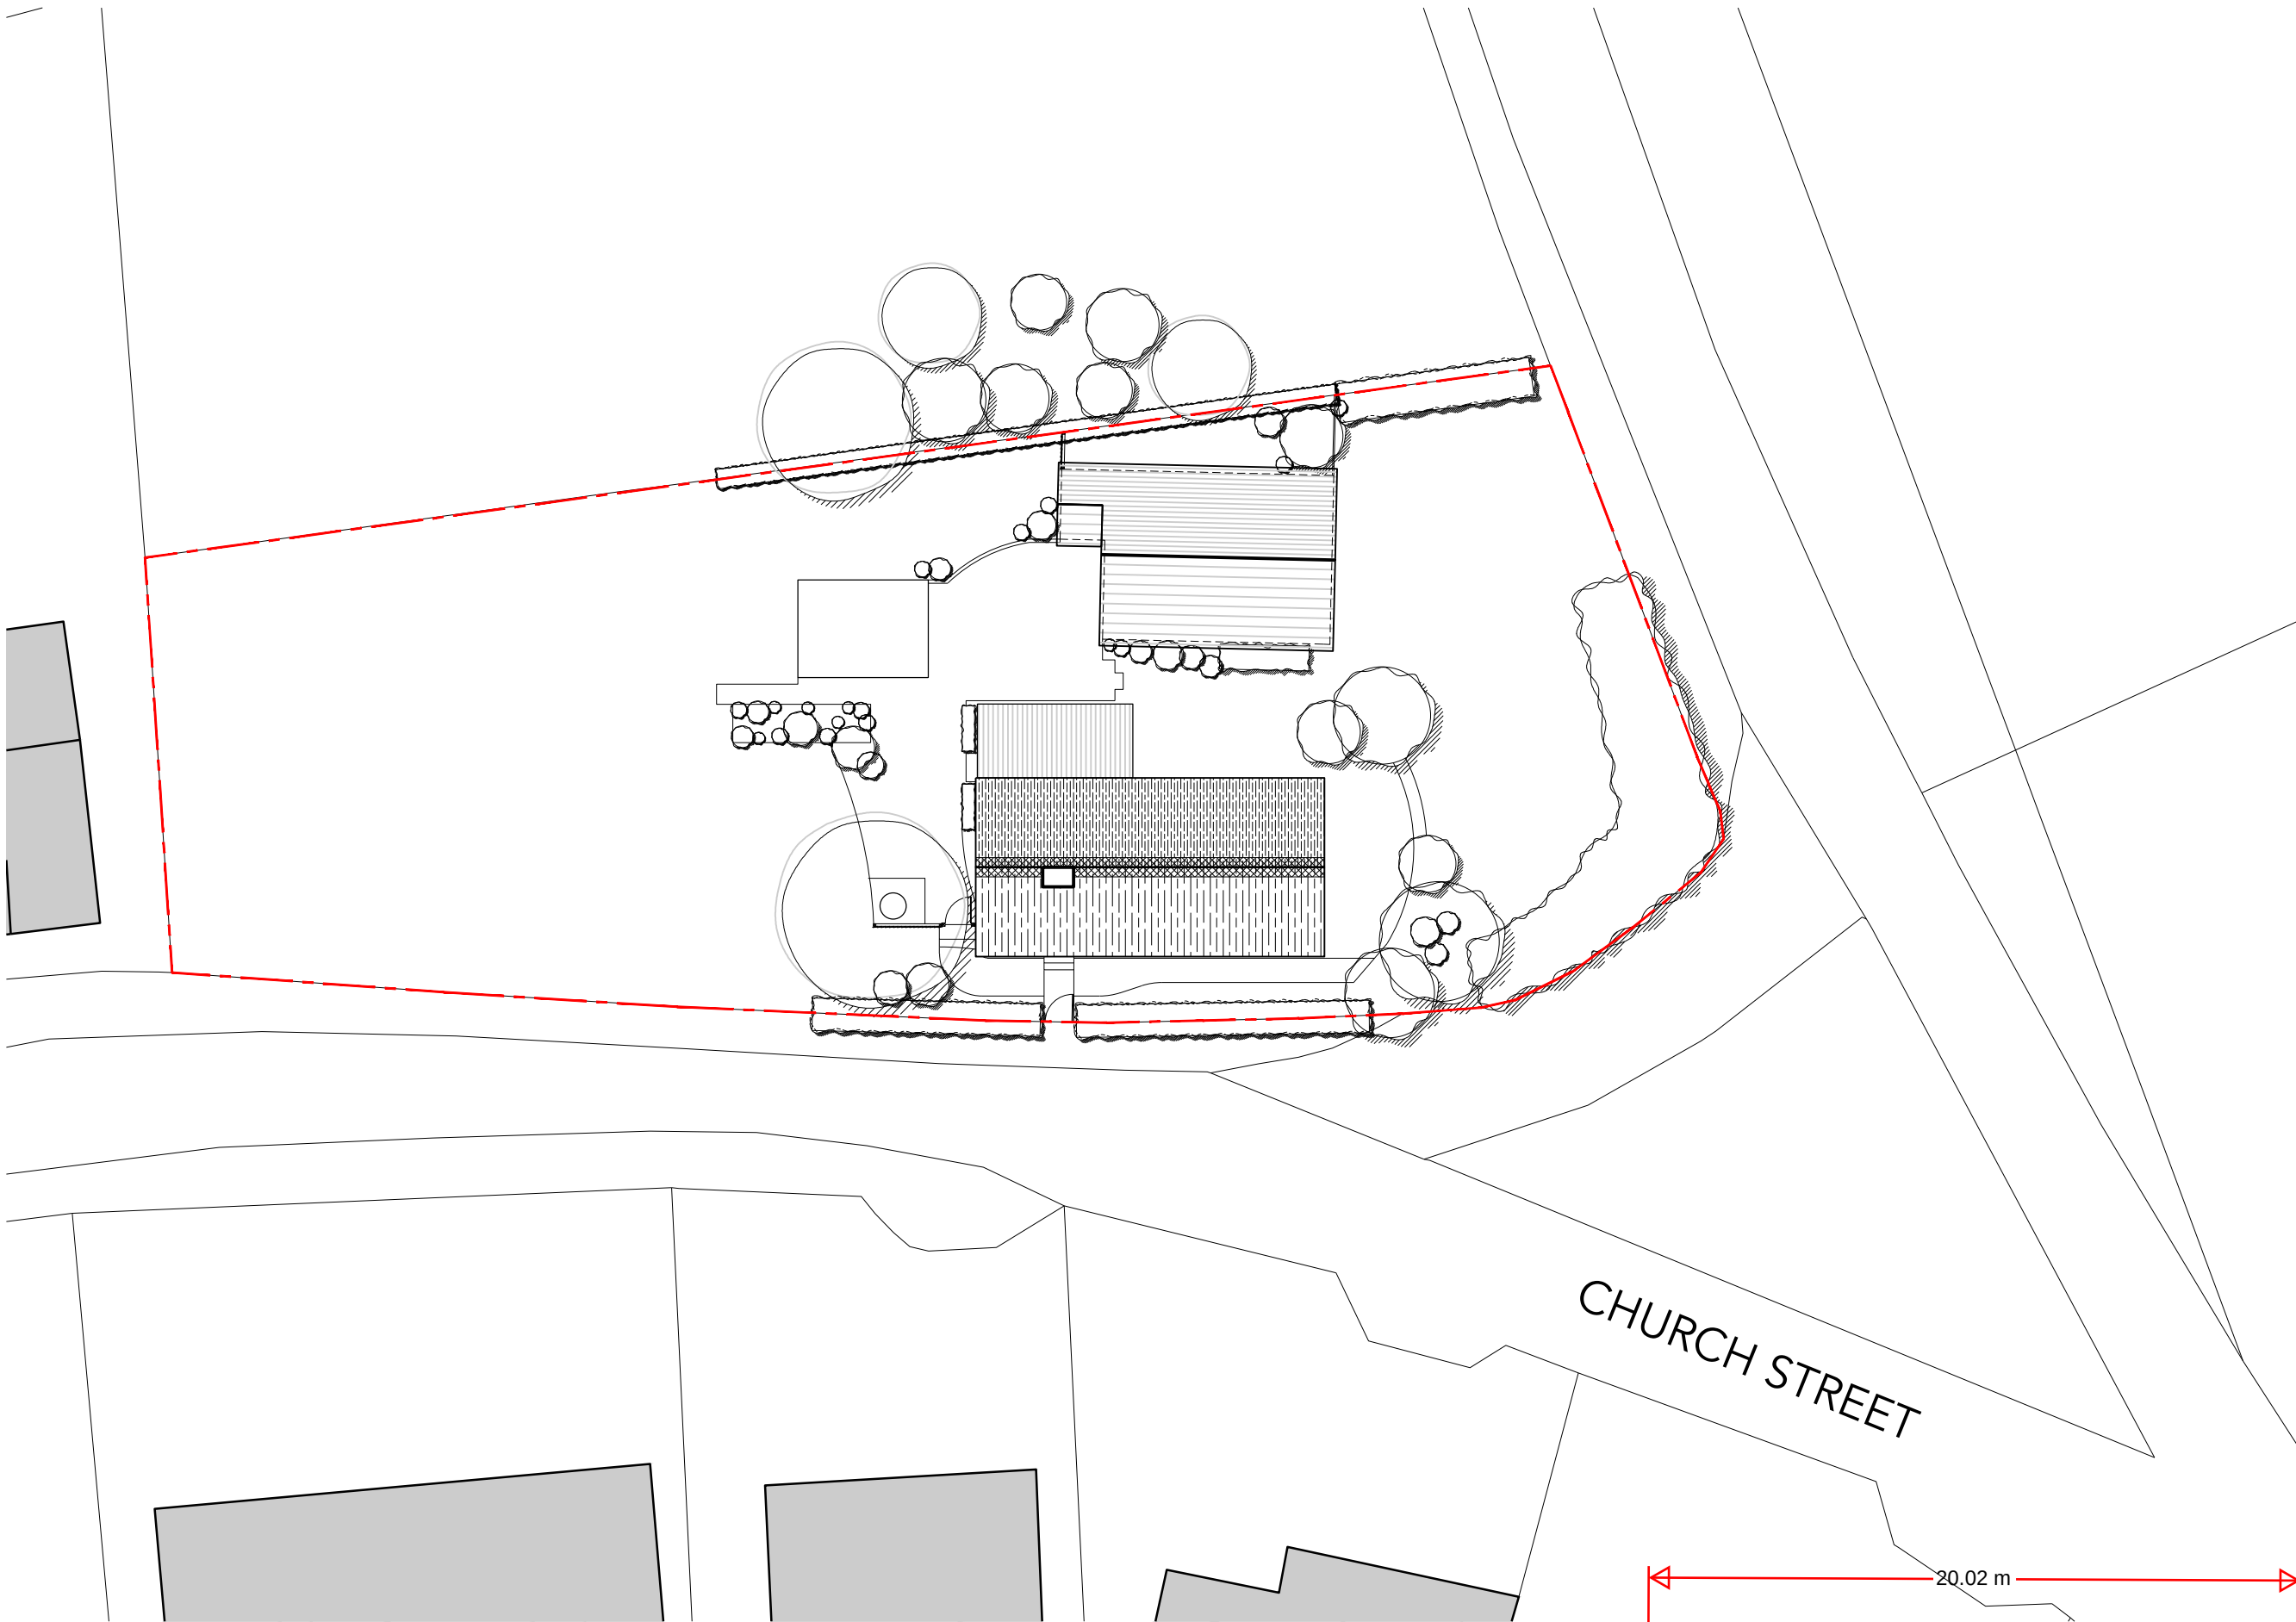

01 | 1:200 | SITE PLAN

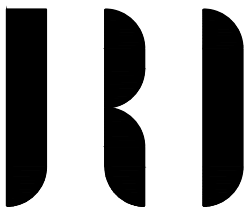

DRAWING INFORMATION Drawing copyright of JRD Kent. Do not scale from drawings. Report all discrepancies, errors & omissions. Check dimensions on site before commencing works. Materials, Components & Workmanship to comply with British & European Standards. JRD Kent Ltd | info@jrdkent.com | 07506 911494

DRAWING REVISIONS

SCALE 1:200



Application Boundary

D R A W I N G K E Y

Old Vicarage, Church Street, Higham,
Rochester ME3 7LR
EXISTING SITE PLAN

S C A L E 1:200 @ A3
D A T E NOVEMBER 2023
P U R P O S E SURVEY
R E F E R E N C E 2331 E 005 REV -