


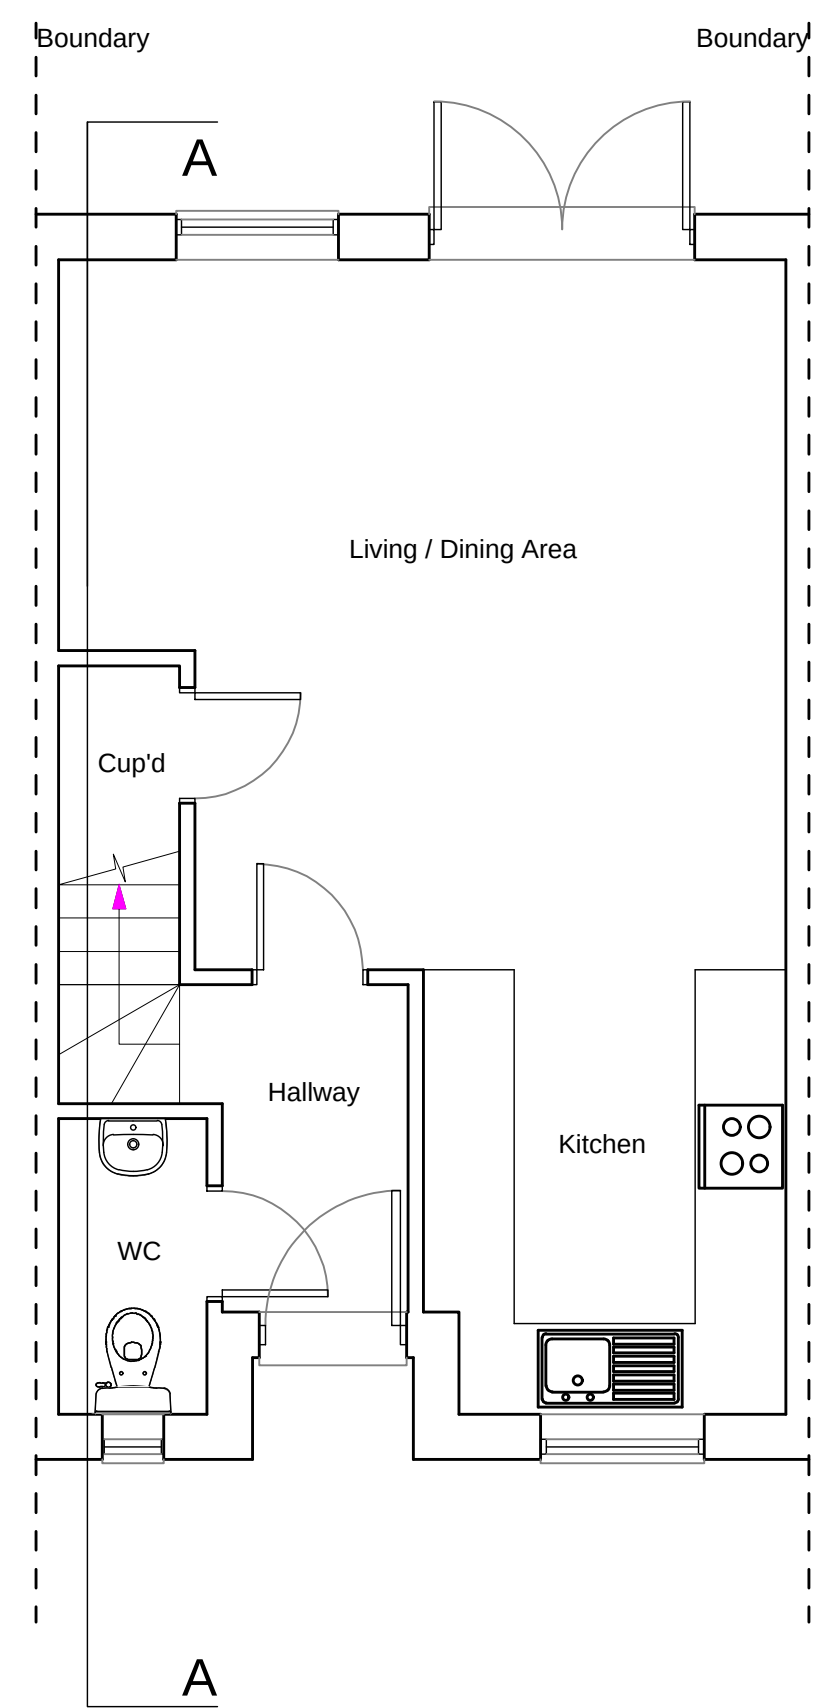


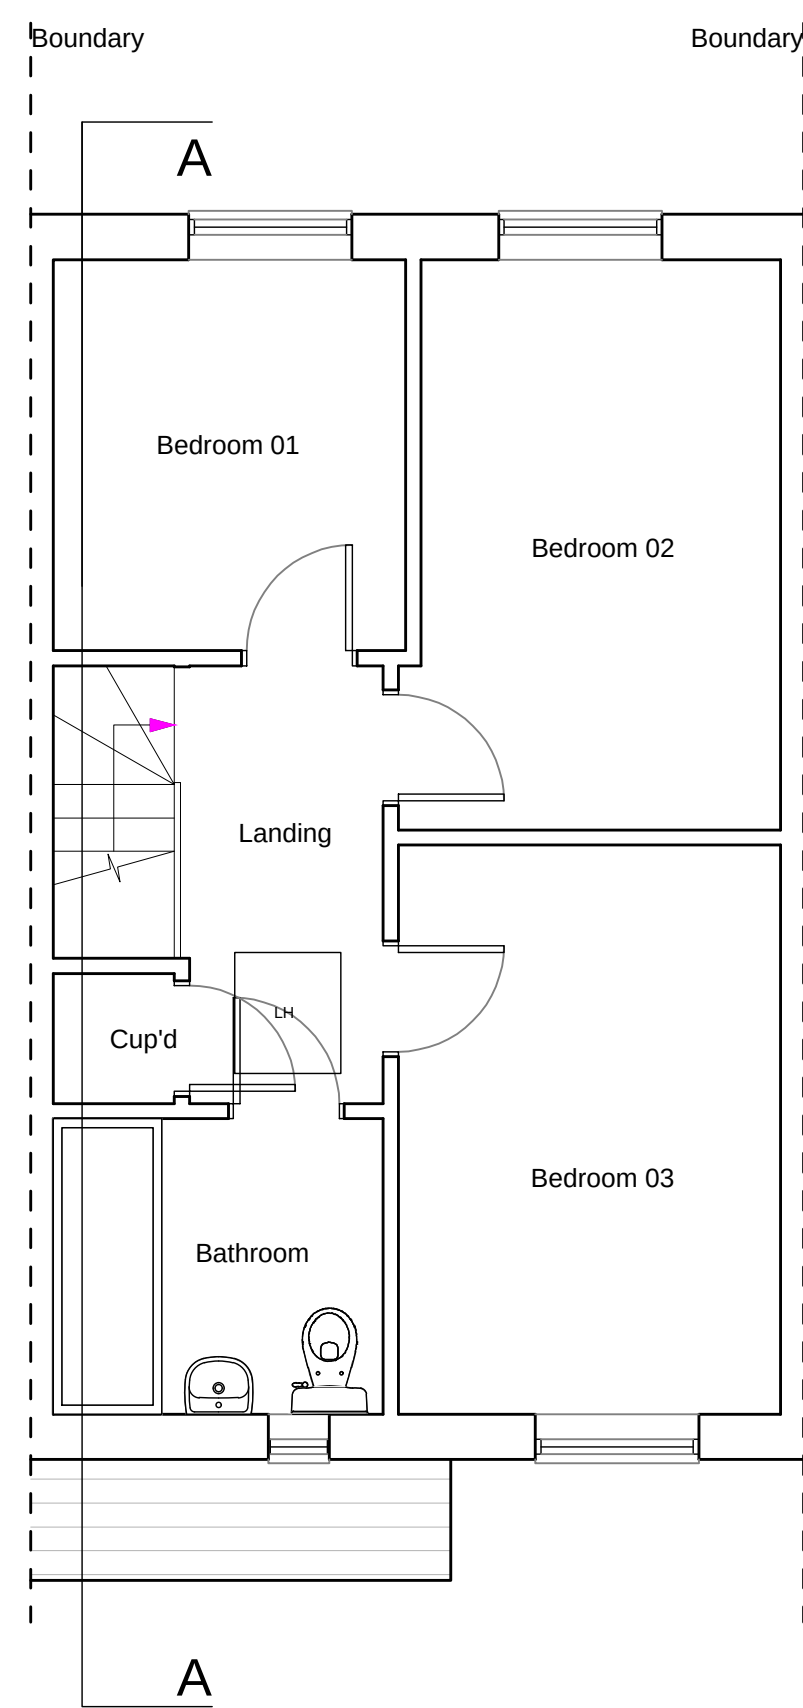


Ground Floor Plan

 

First Floor Plan

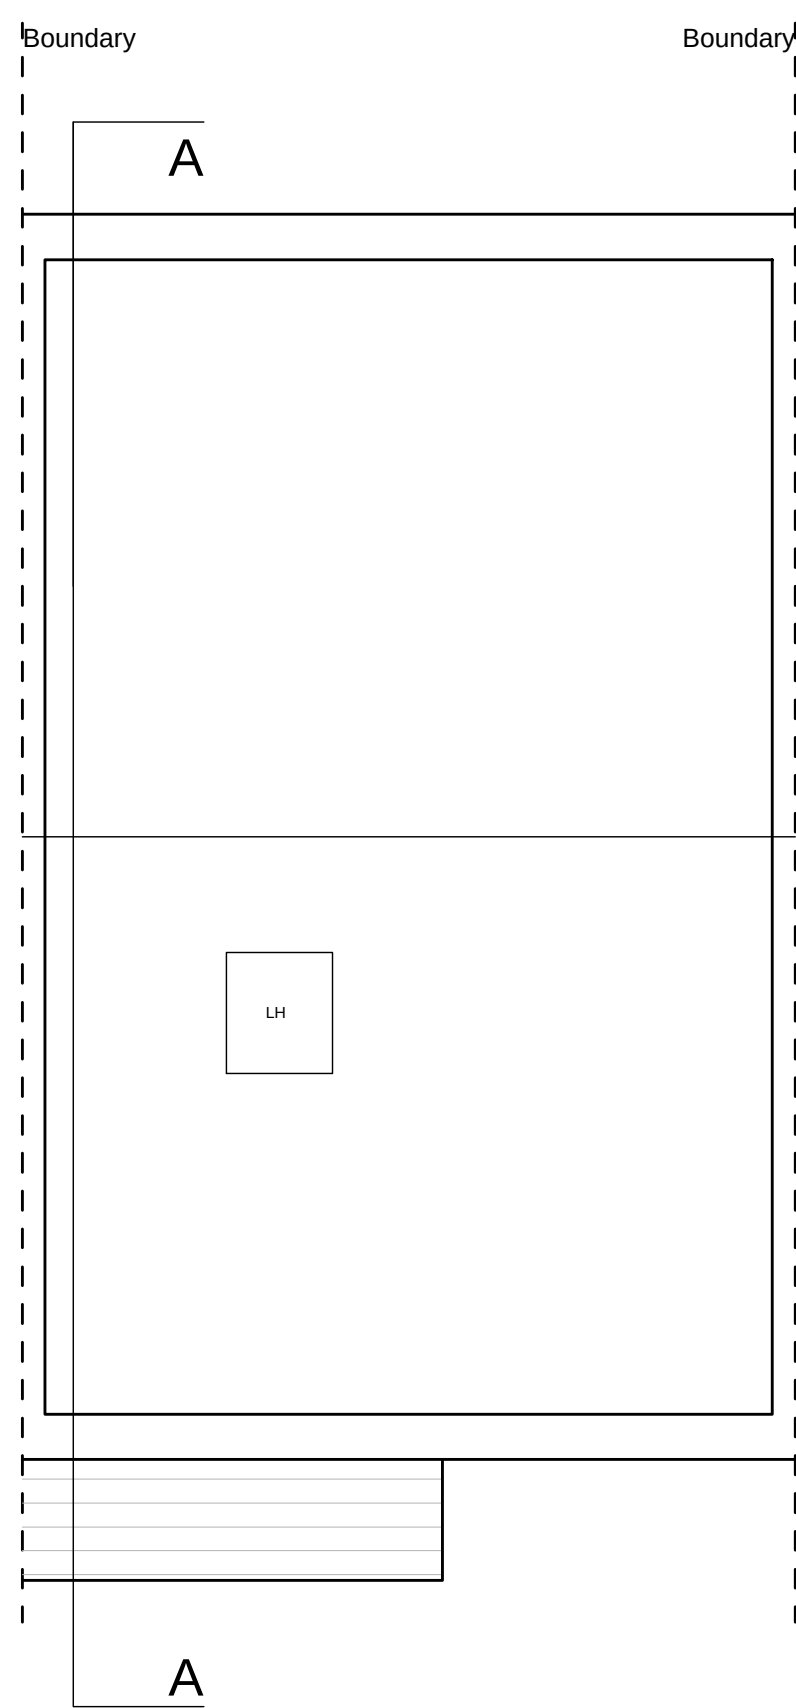

Loft Plan

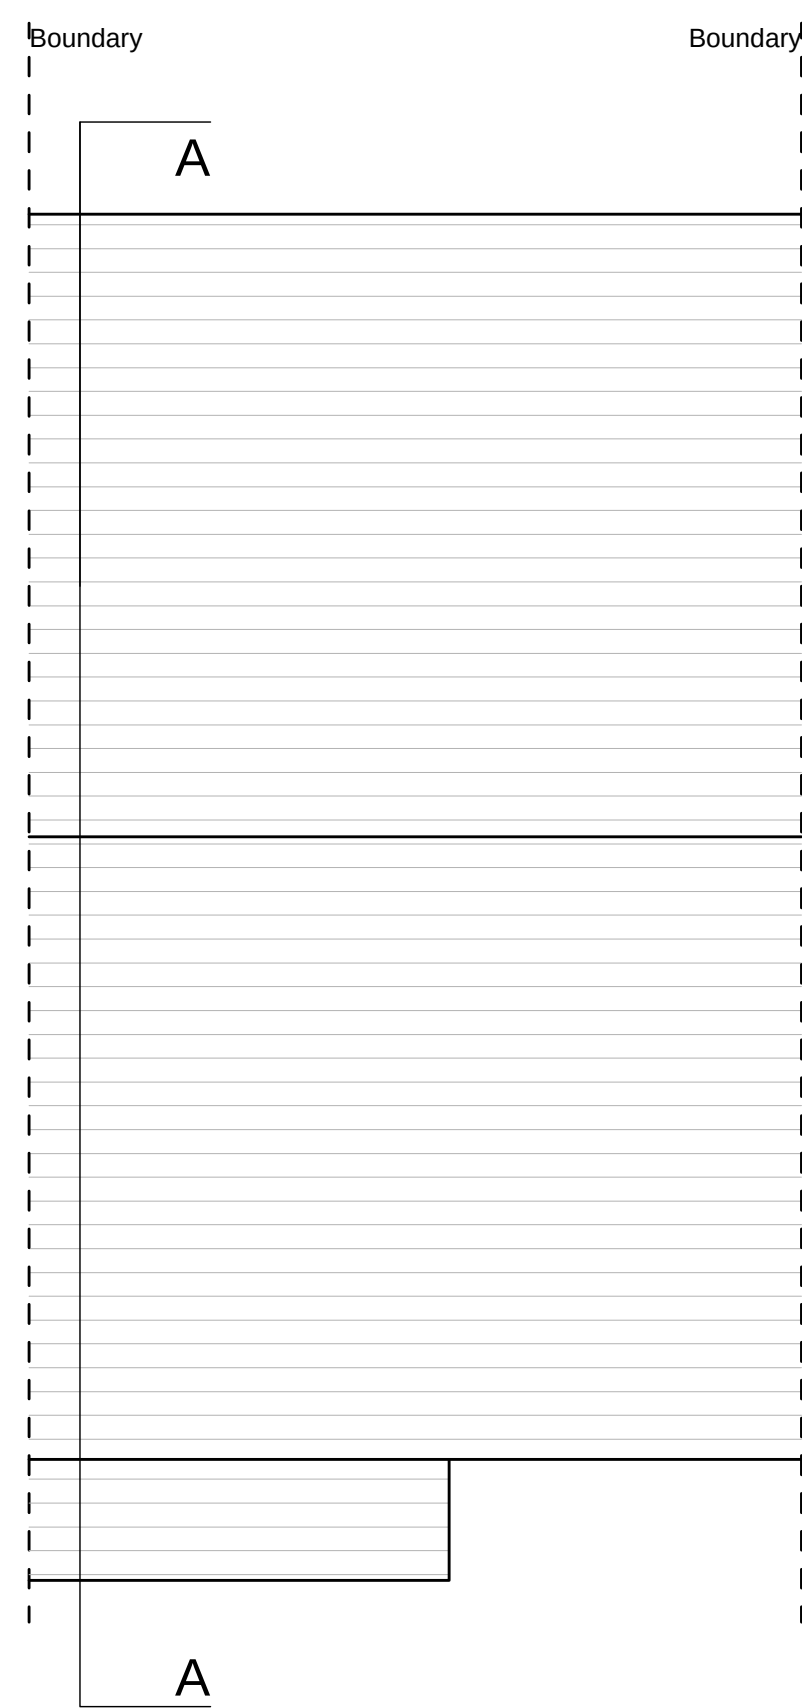

Roof Plan

REV	DESCRIPTION	DATE	INT	CHD
STATUS	FOR INFORMATION			

Client
Mr J Cassar & Miss R Smith

Project
7 Hudson Close, Gravesend,
Kent. DA12 5FB

Title
Existing Floor Plans

Scale 1:50@A1	Date 18.08.23	Drawn N/A	Checked N/A
Project No: 2023-120	Drawing No. 002	Revision ~	