




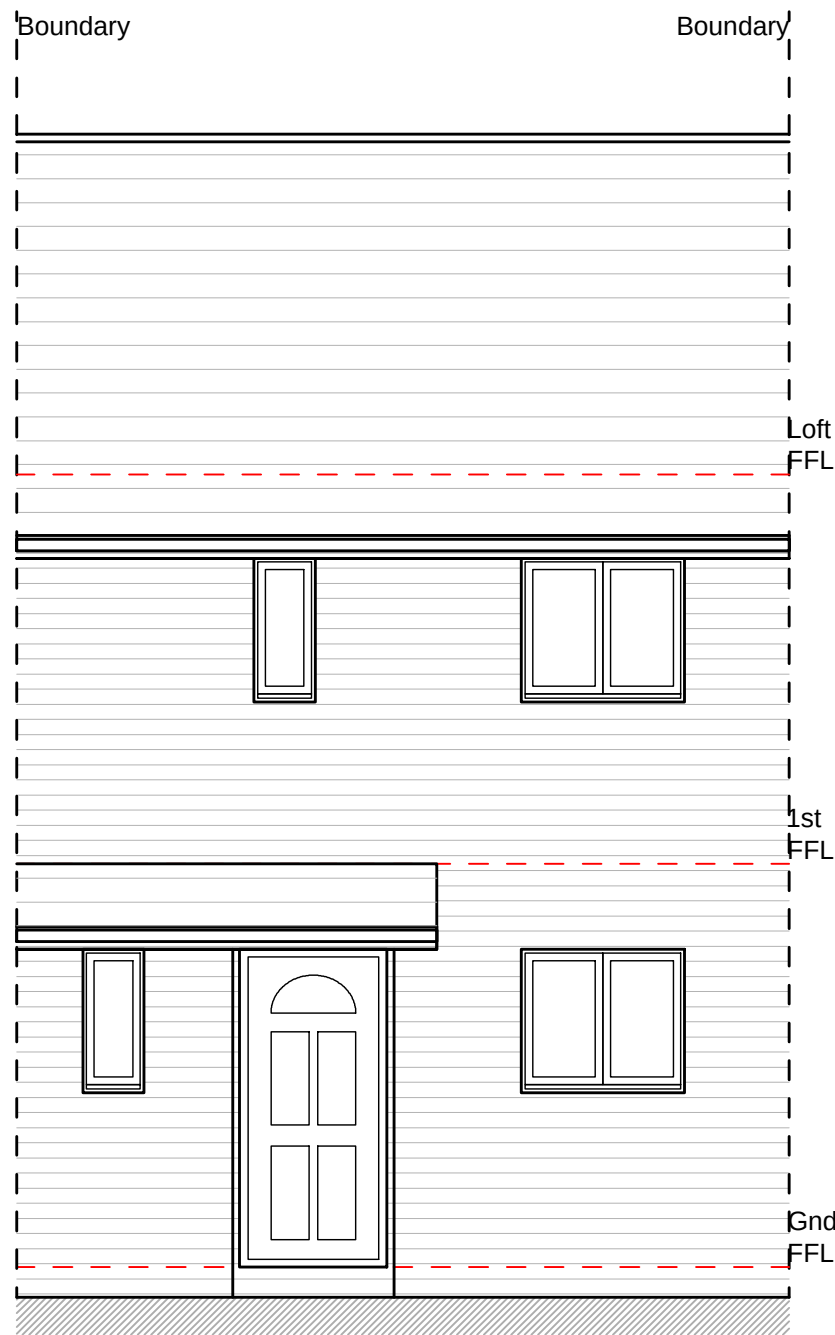

Front Elevation

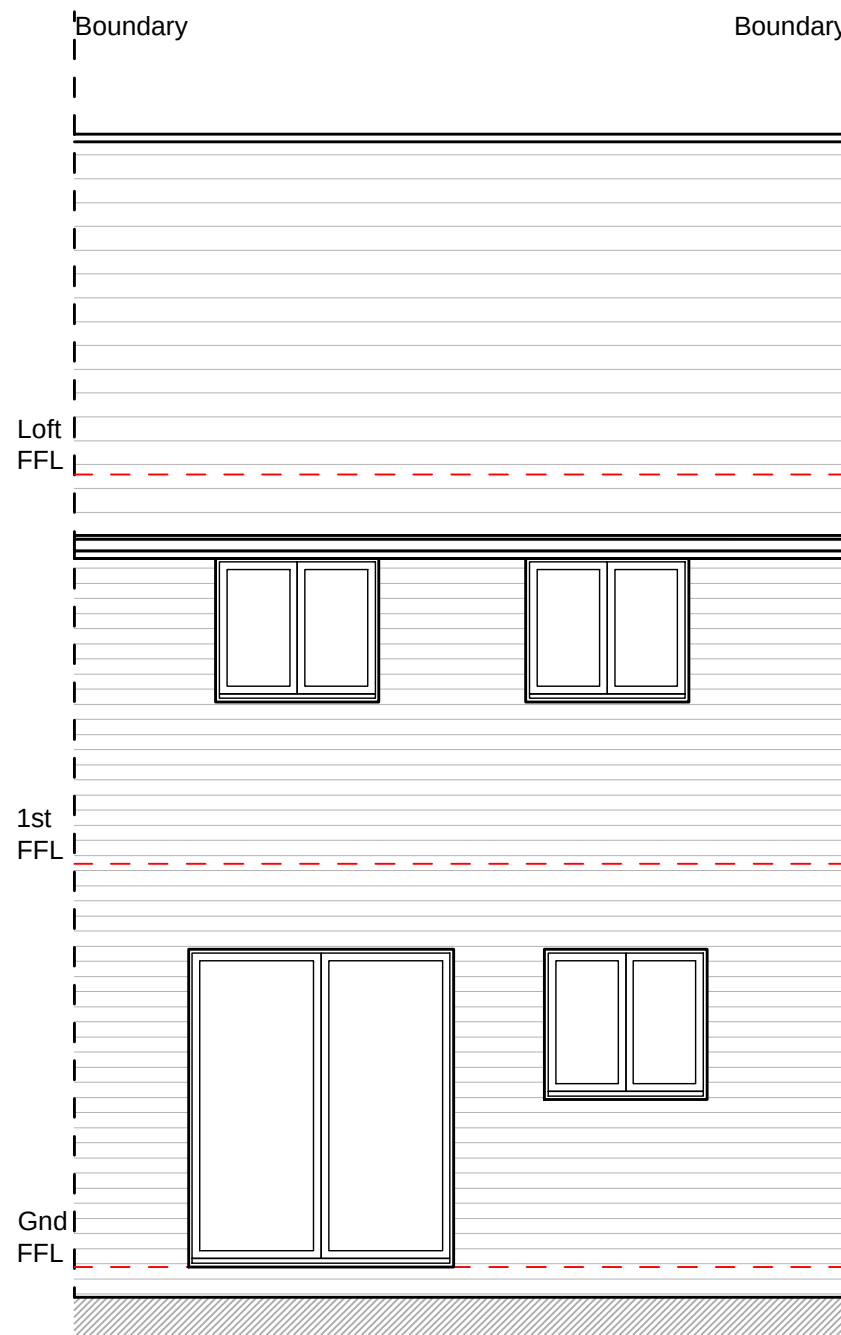

Rear Elevation

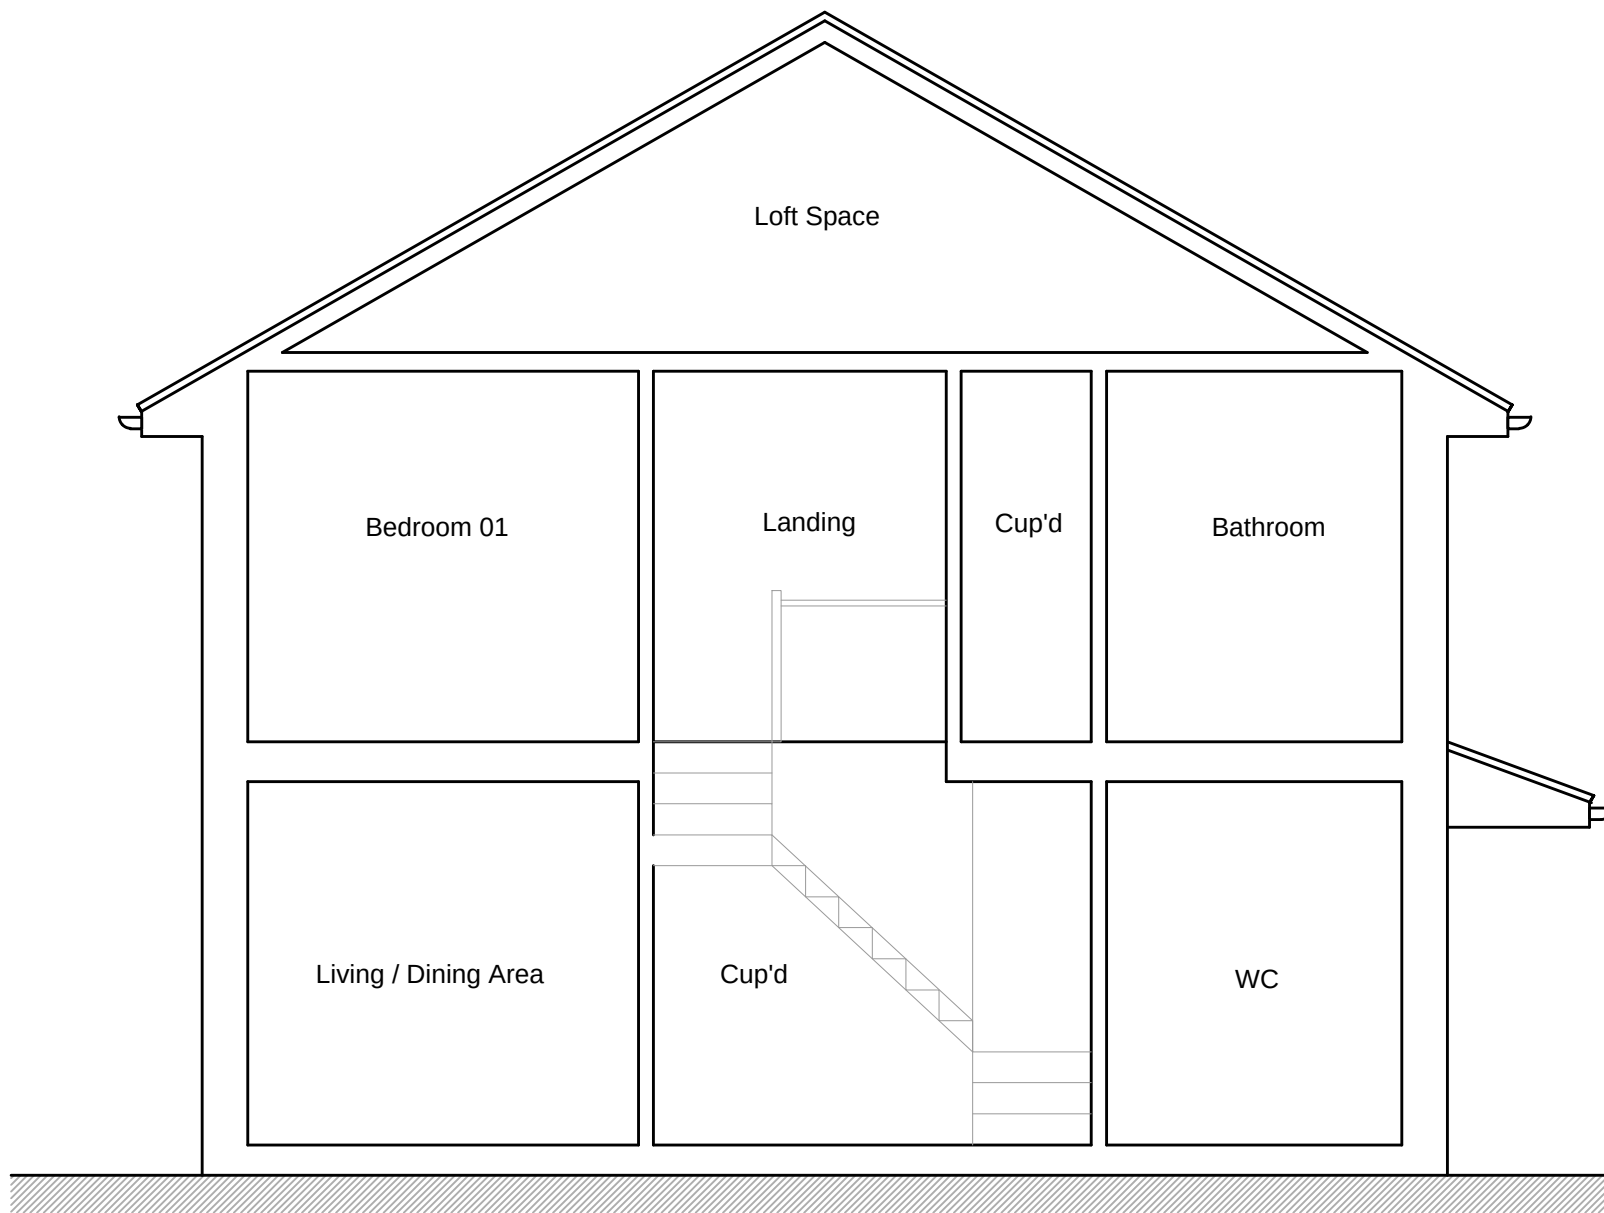

Section A-A

REV	DESCRIPTION	DATE	INT	CHKD
STATUS	FOR INFORMATION			

Client
Mr J Cassar & Miss R Smith

Project
7 Hudson Close, Gravesend,
Kent. DA12 5FB

Title
Existing Elevations
& Section

Scale 1:50@A1	Date 18.08.23	Drawn N/A	Checked N/A
Project No: 2023-120	Drawing No. 003	Revision ~	