
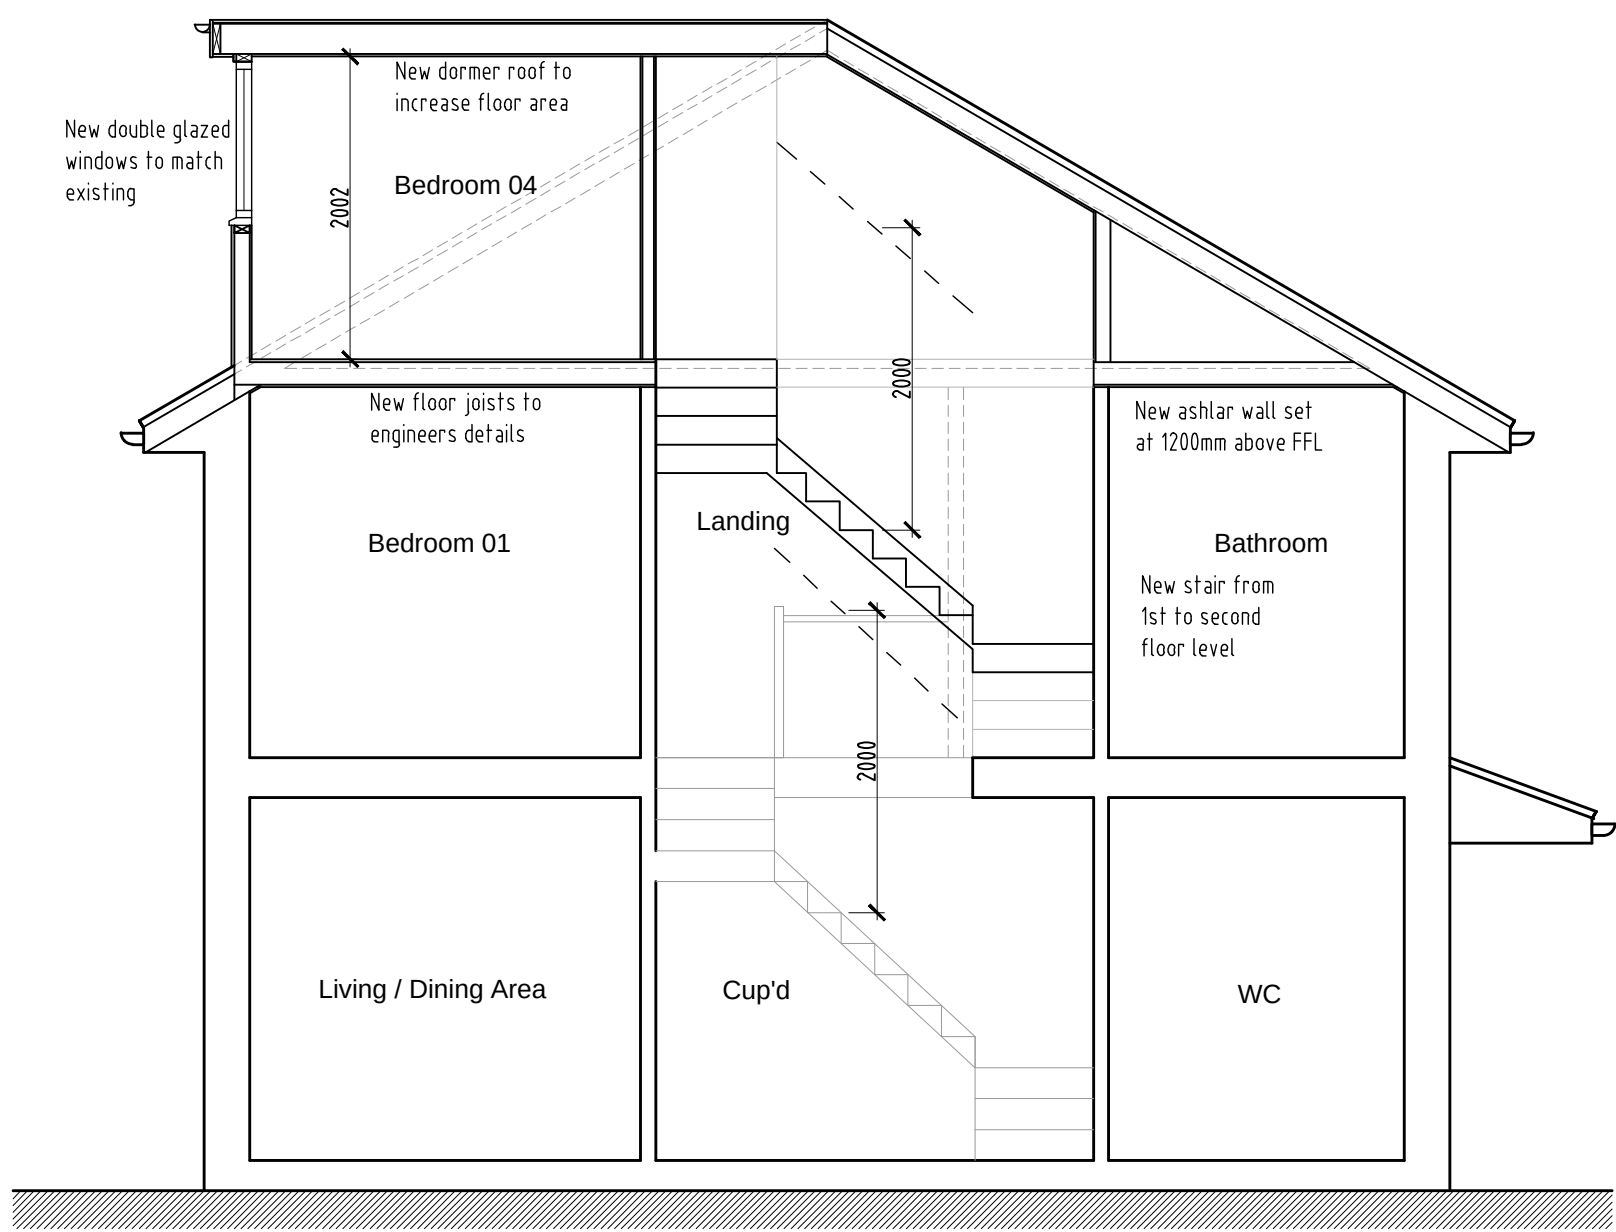


Note:-

- All dimensions where indicated are approximate and are for guidance purposes only. Actual dimensions should be checked on site.
- For proposed floor plans see drawing 2023/120 - 004.
- Contractor to assume design responsibility under CDM2015.
- Note, all structural information noted should be checked against detailed structural engineers information / calculation sheets.

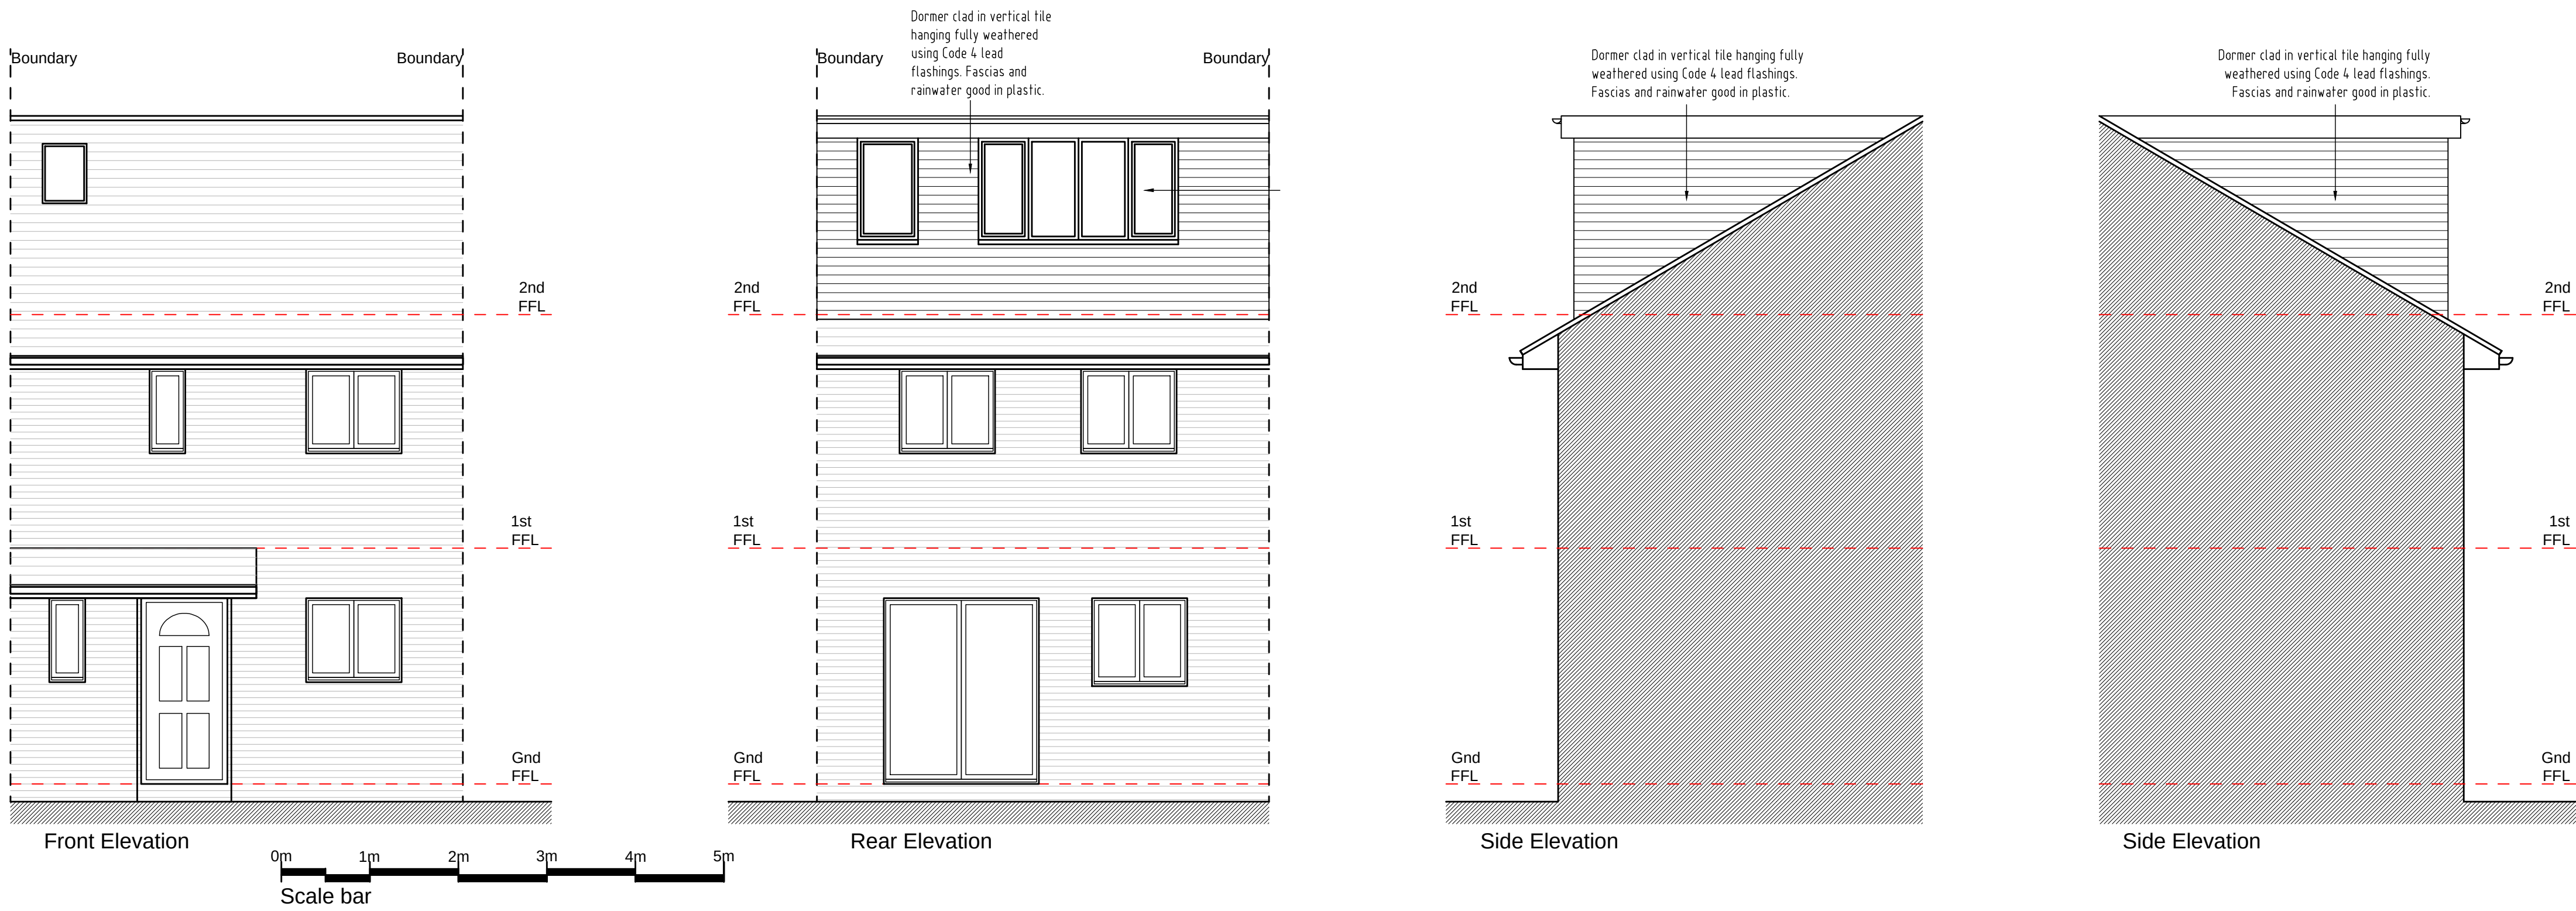

Section A-A

REV	DESCRIPTION	DATE	INT	CHKD
STATUS	FOR INFORMATION			

Client
Mr J Cassar & Miss R Smith

Project
7 Hudson Close, Gravesend,
Kent. DA12 5FB

Title
Proposed Elevations
& Section

Scale	Date	Drawn	Checked
1:50@A1	24.08.23	N/A	N/A
Project No:	Drawing No.	Revision	
2023-120	005	~	