




EXISTING ROOF REDLAND 49
INTERLOCKING CONCRETE TILES.

EXISTING GROUND FLOOR WHITE
PAINTED SMOOTH RENDER FINISH.


EXISTING WINDOWS AND DOORS
UPVC WHITE FINISH.




EXISTING FRONT ELEVATION

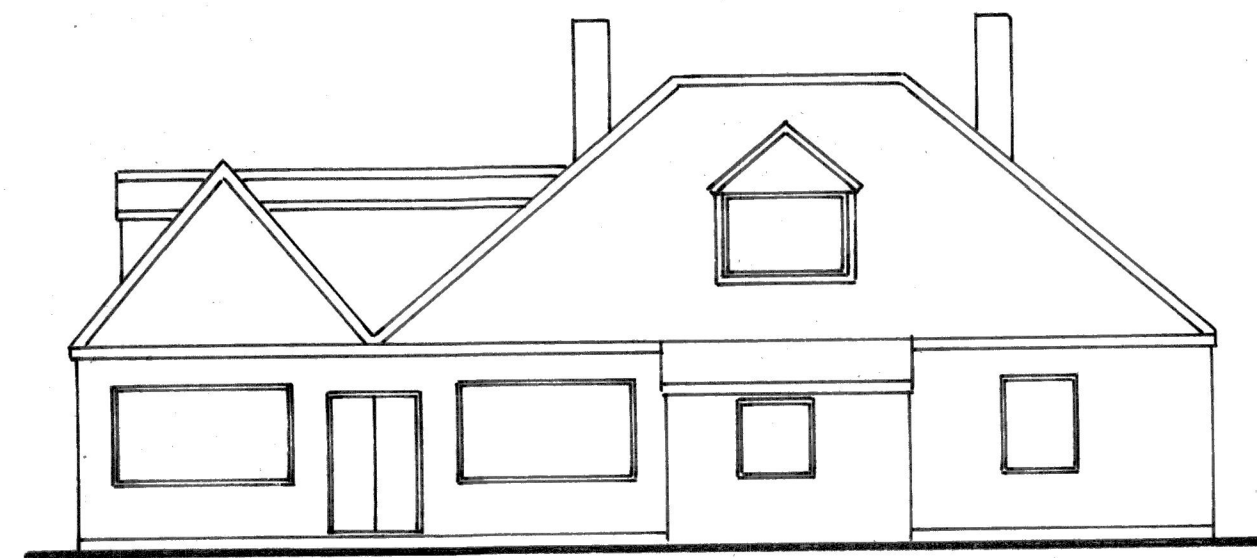


EXISTING REAR ELEVATION

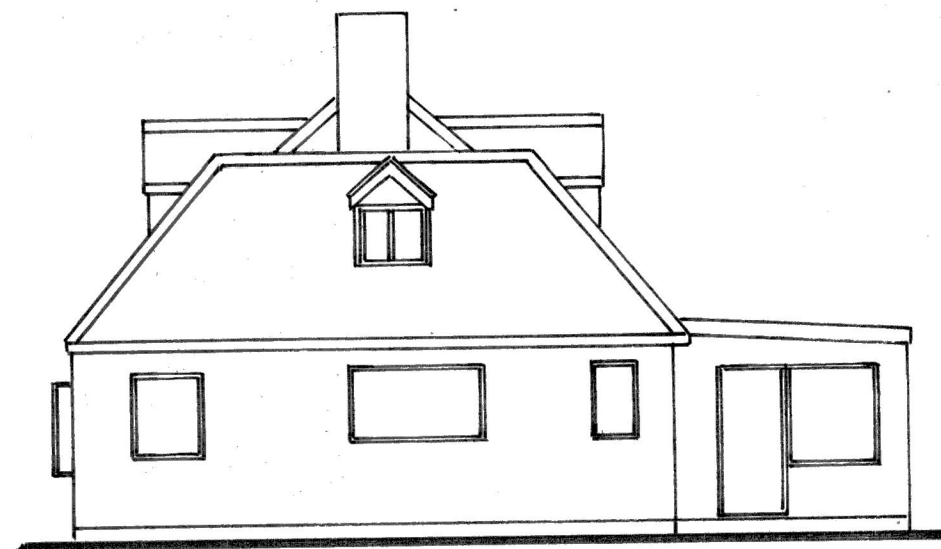


EXISTING SIDE ELEVATION - NORTH

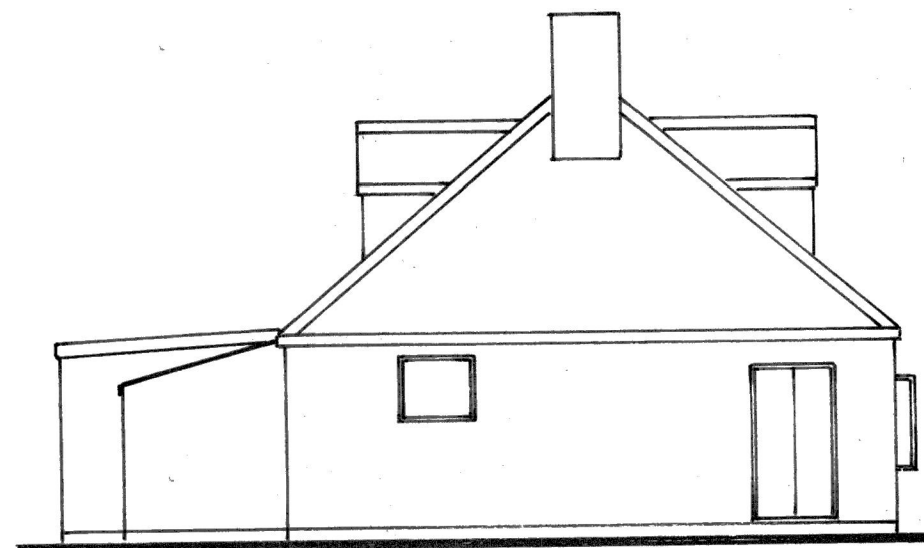


EXISTING SIDE ELEVATION - SOUTH

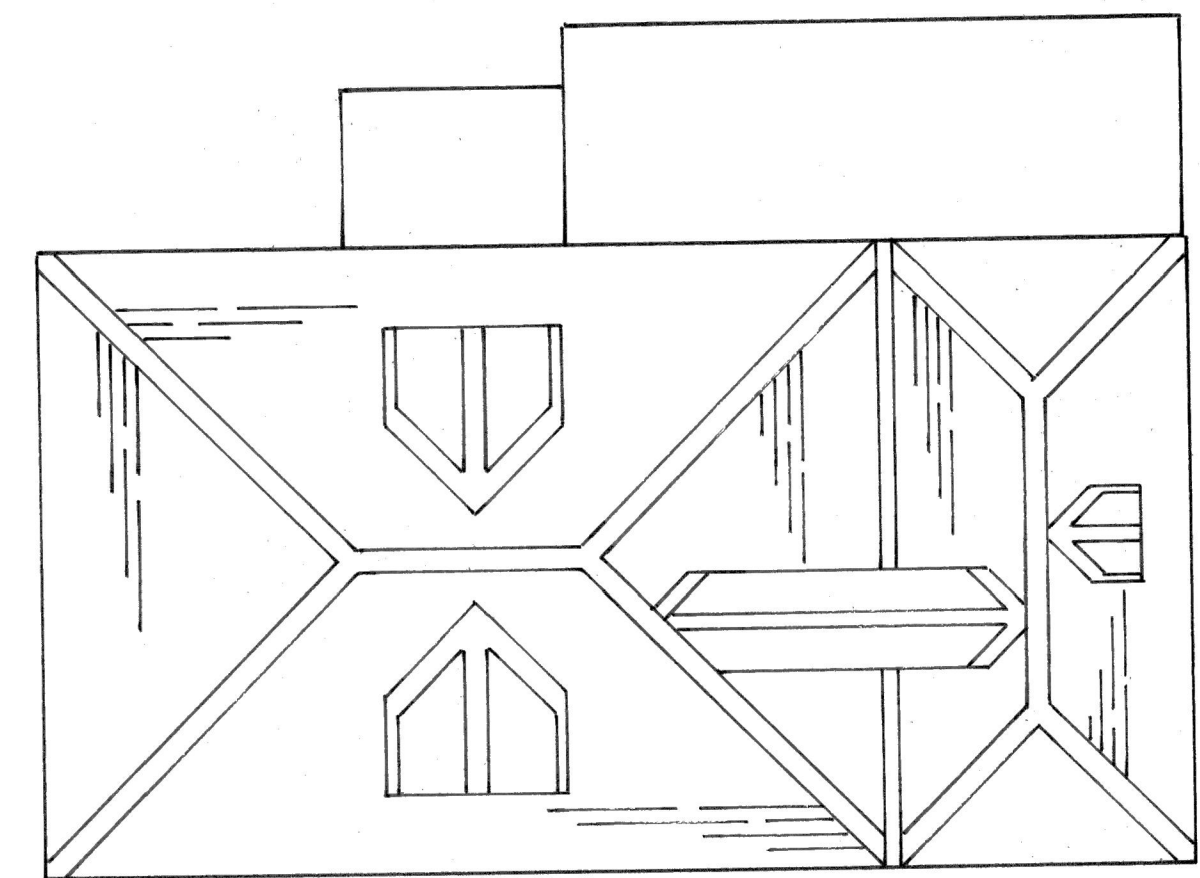


EXISTING ROOF PLAN

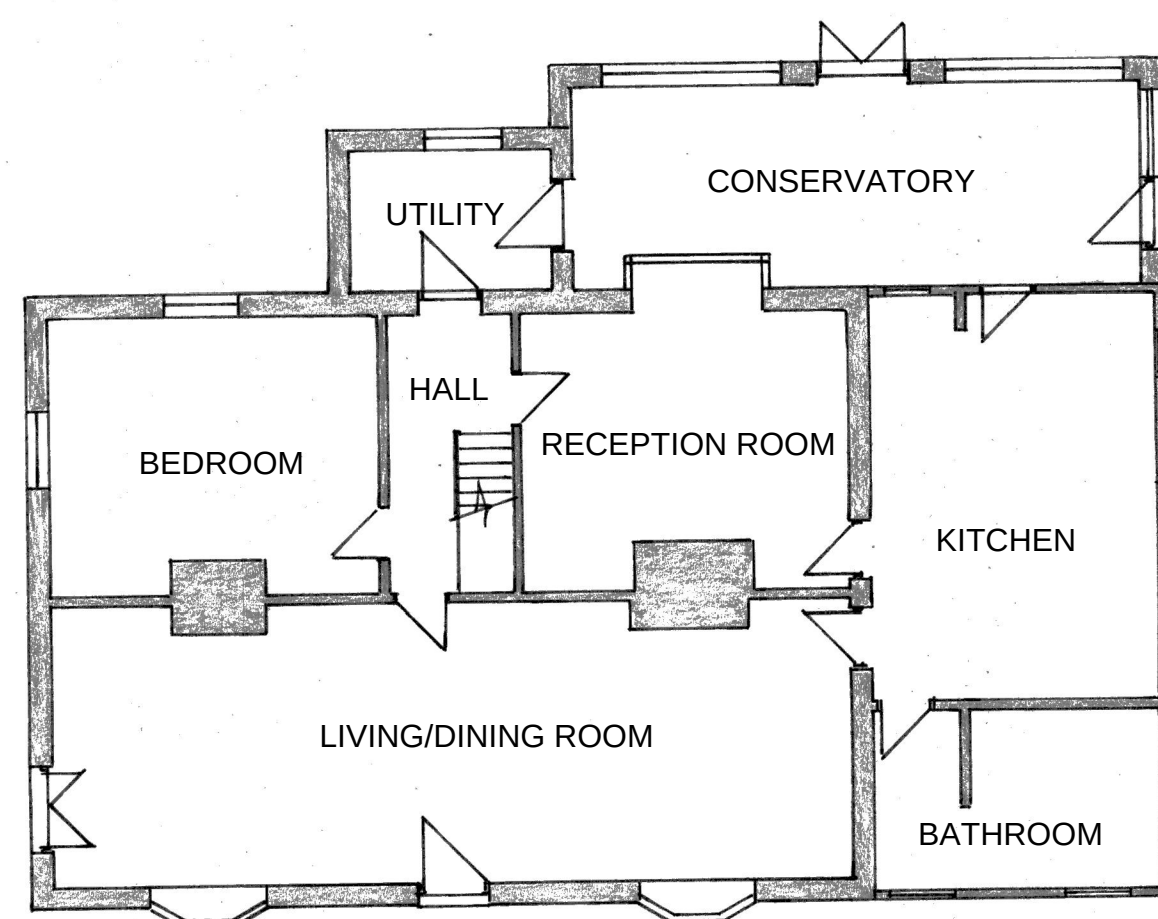

EXISTING GROUND FLOOR PLAN

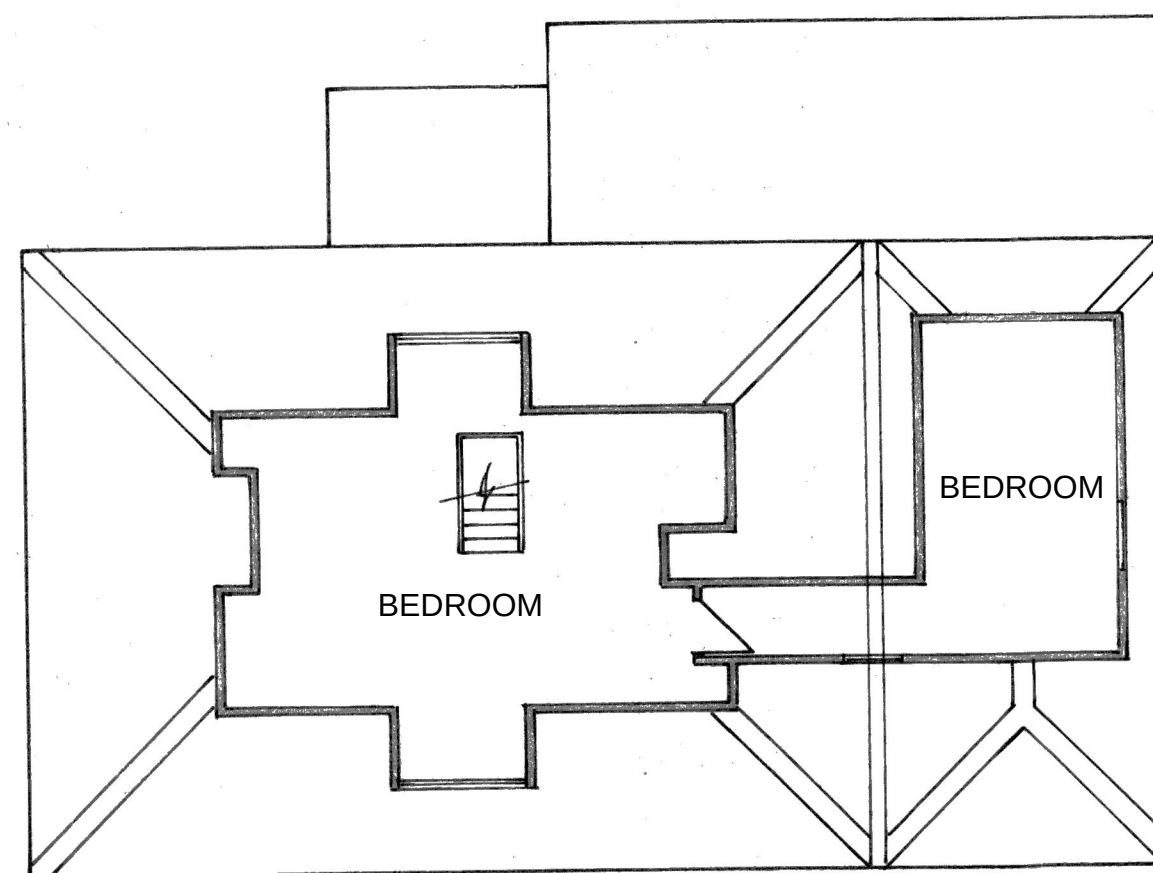

EXISTING FIRST FLOOR PLAN

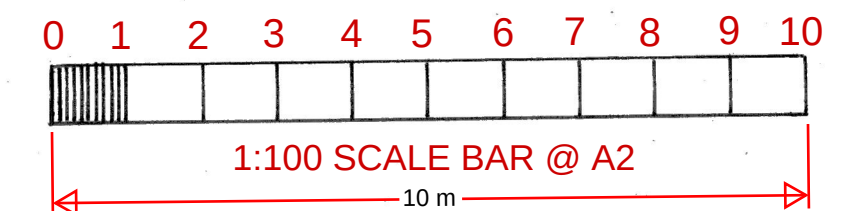

PROPOSED FRONT, SIDE, REAR & FIRST FLOOR
EXTENSIONS WITH INTERNAL ALTERATIONS AT:

THE RED HOUSE WRANGLING LANE GREAT BUCKLAND
LUDESDOWN GRAVESEND DA13 0XF

EXISTING FLOOR PLANS & ELEVATIONS

SCALE: 1:100 @ A2 DRG No: WR/02 27/01/2025

DAVID HAIME | d.haime@btinternet.com | +44 7974 156510

Chartered Institute of Architectural Technologists

