




REDLAND 49 SMOOTH CONCRETE INTERLOCKING TILES TO MAIN ROOF-WITH
REDLAND SMOOTH PLAIN TILE HANGING TO FIRST FLOOR - BRECKLAND BROWN.

BLACK WOODGRAIN EFFECT UPVC WINDOWS AND DOORS.


GROUND FLOOR SANDEX PAINTED SMOOTH RENDER WITH RENDER PLINTH.



PROPOSED FRONT ELEVATION

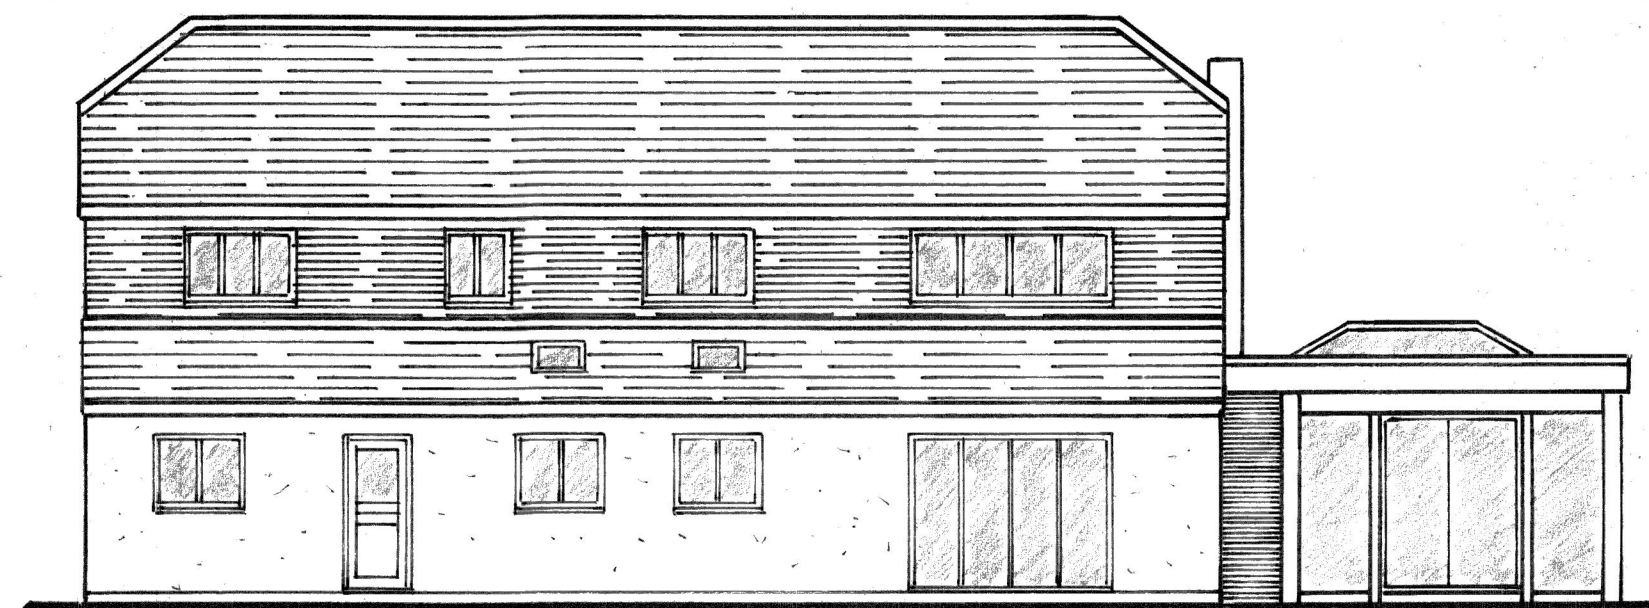


PROPOSED REAR ELEVATION

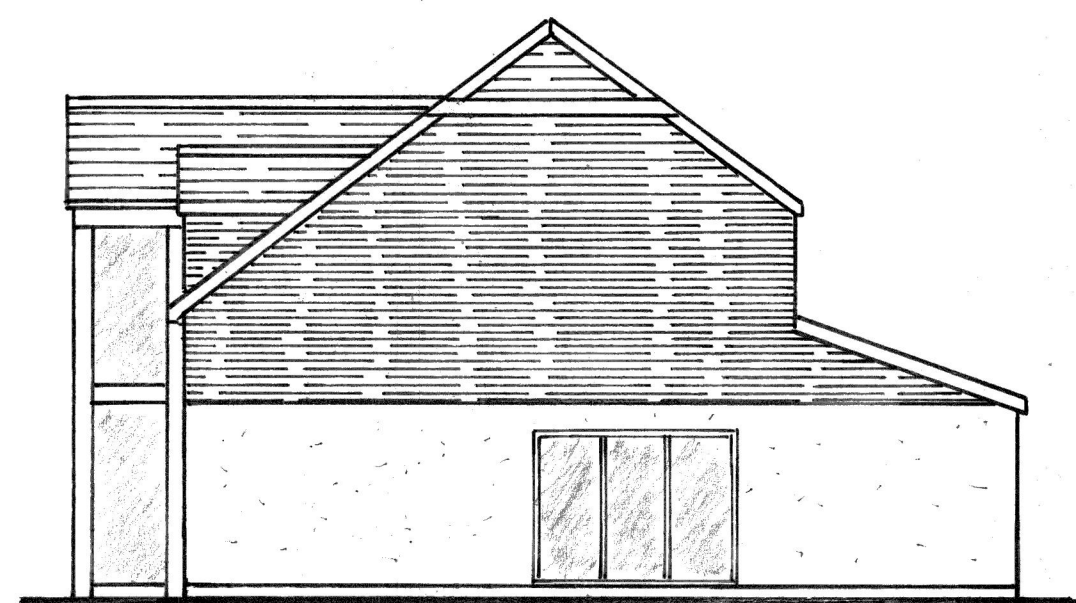


PROPOSED SIDE ELEVATION - NORTH




PROPOSED SIDE ELEVATION - SOUTH

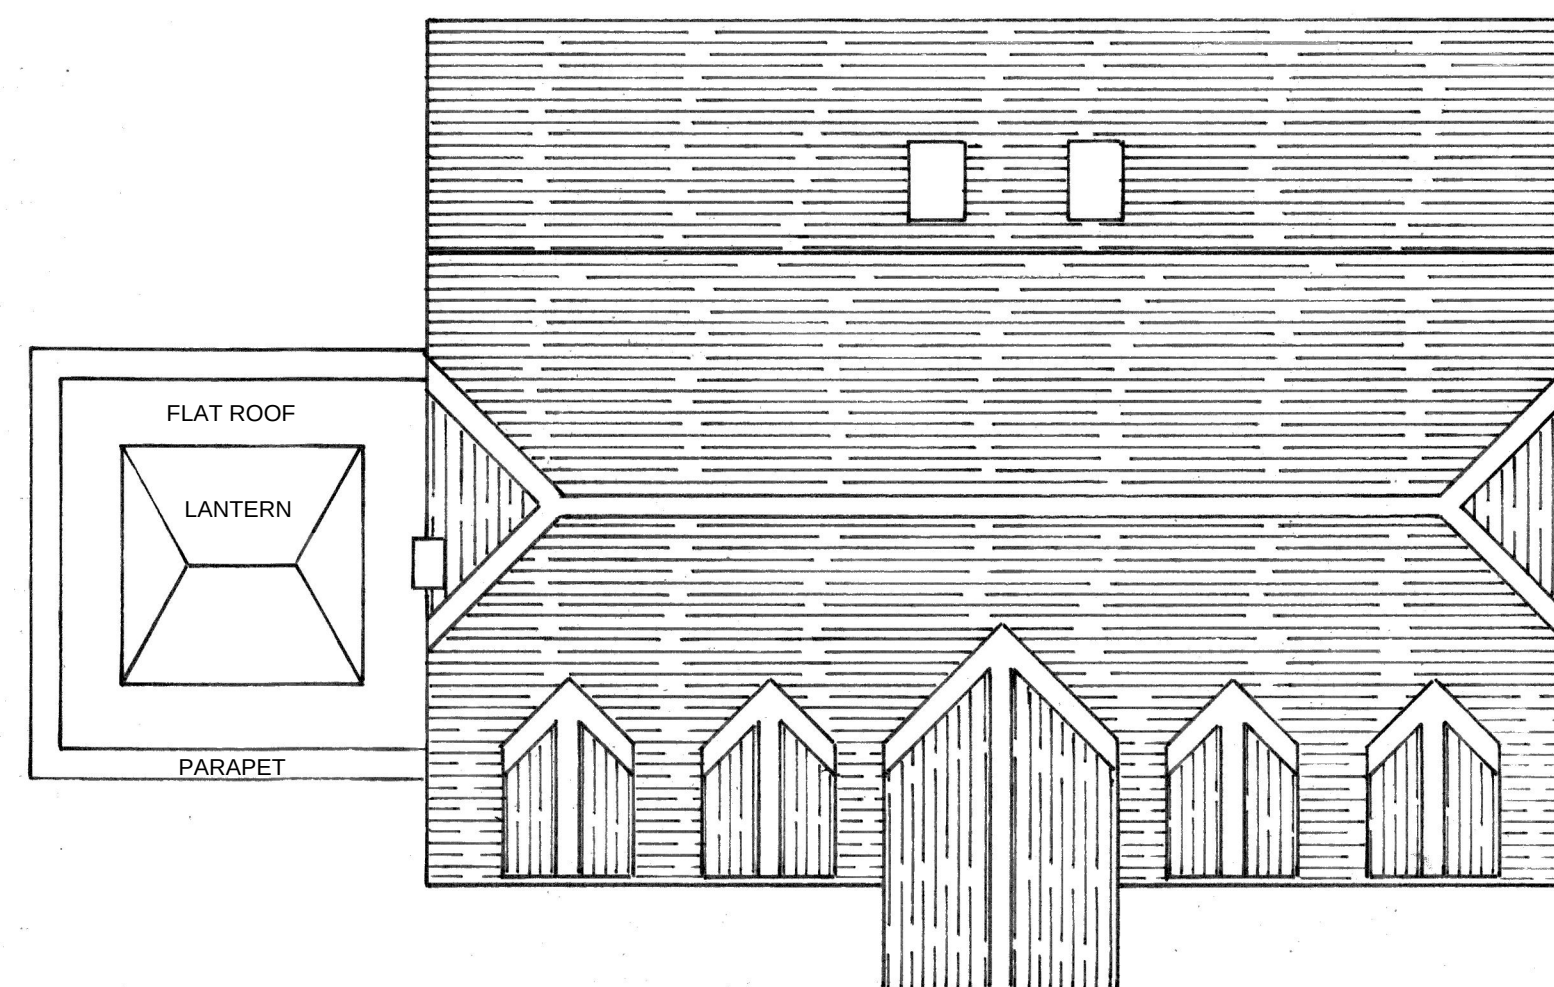


PROPOSED ROOF PLAN

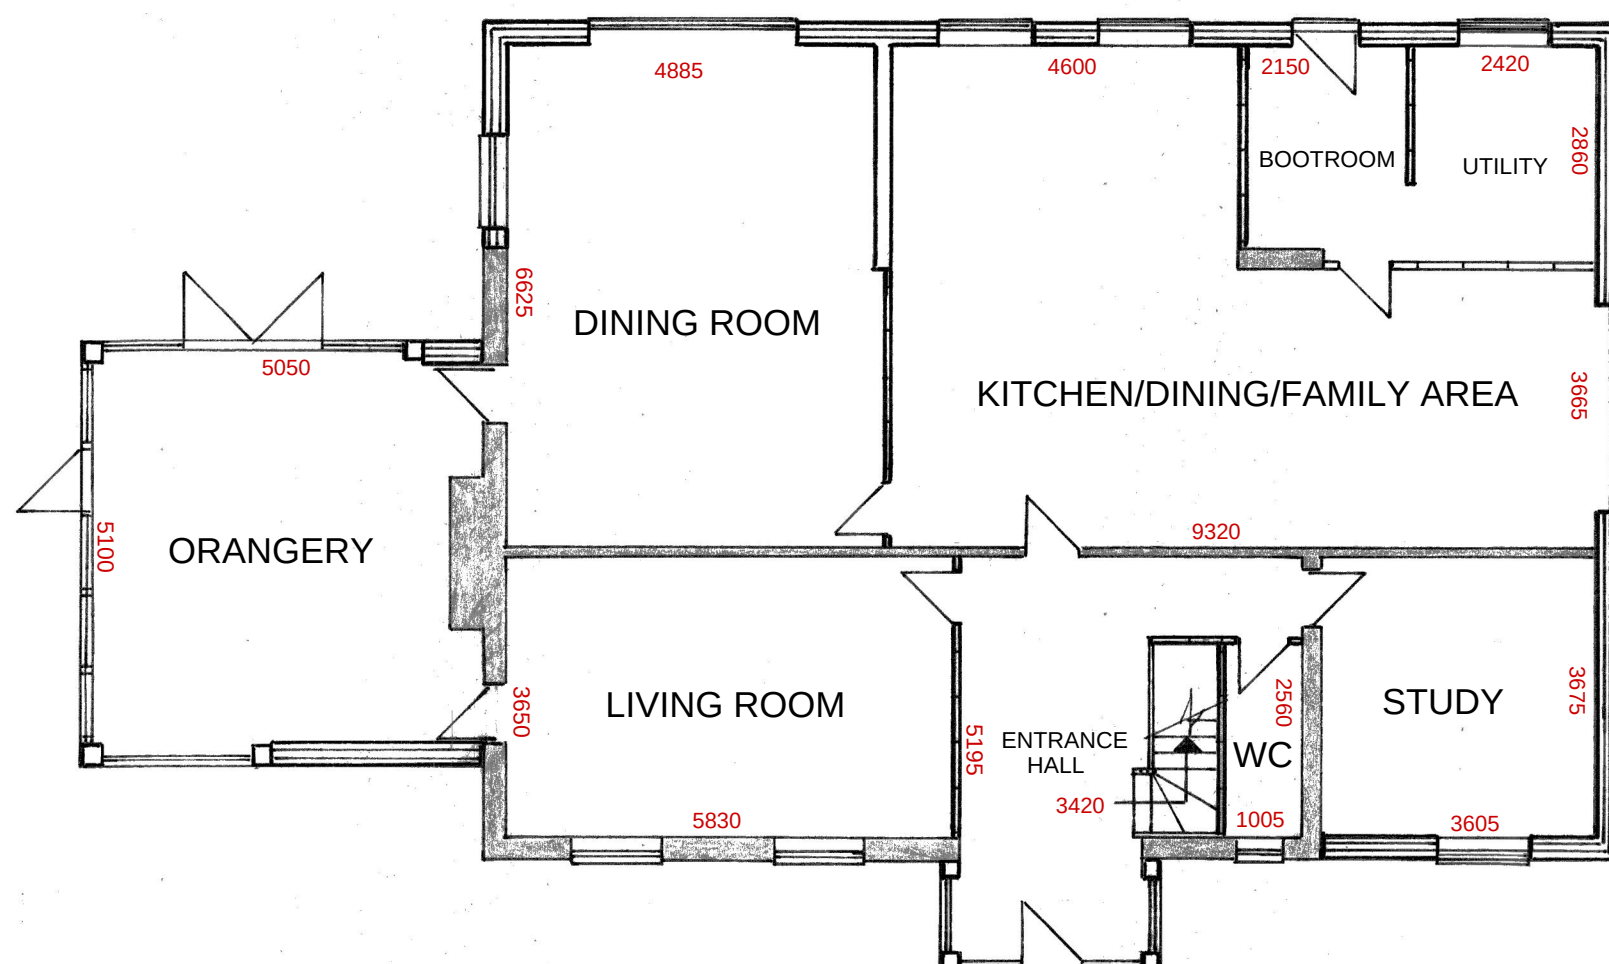

PROPOSED GROUND FLOOR PLAN

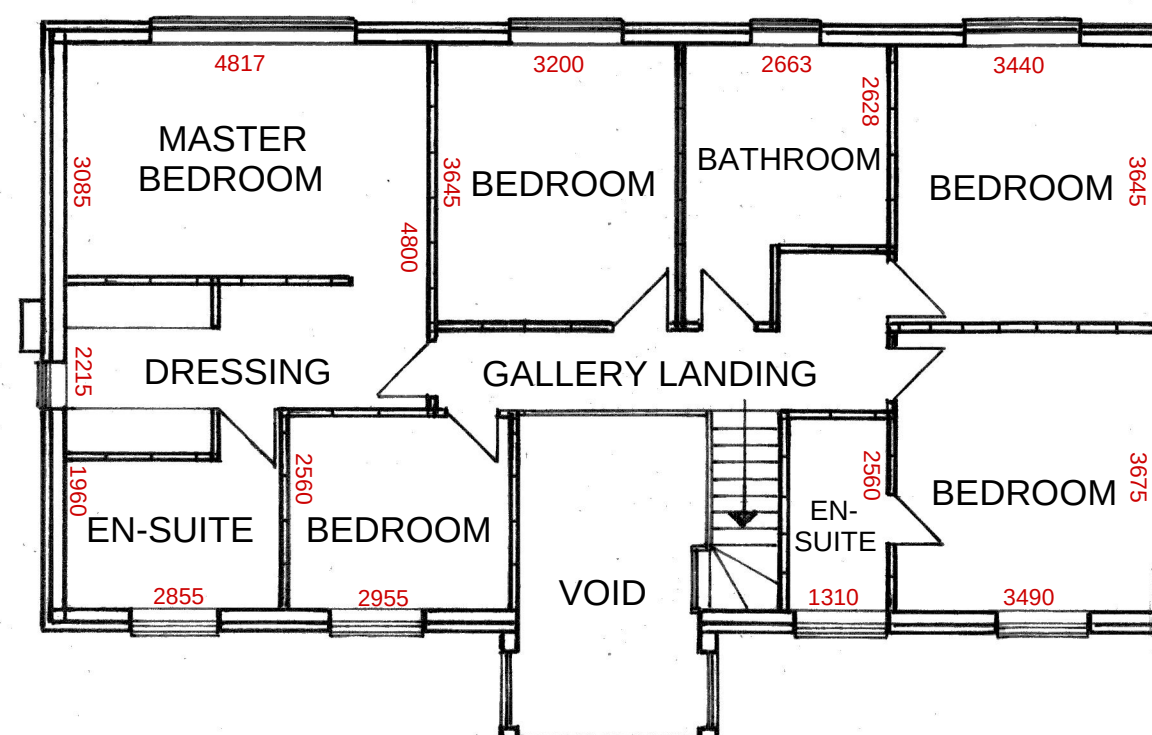

PROPOSED FIRST FLOOR PLAN

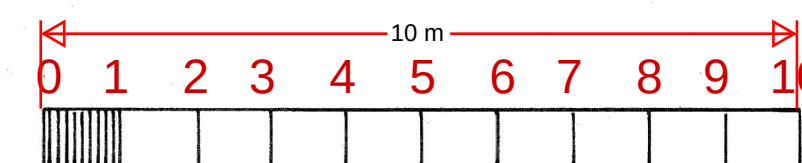

1:100 SCALE BAR @ A2

PROPOSED FRONT, SIDE, REAR AND FIRST FLOOR
EXTENSIONS WITH INTERNAL ALTERATIONS AT:

THE RED HOUSE WRANGLING LANE GREAT BUCKLAND
LUDDSDOWN GRAVESEND DA13 0XF

PROPOSED FLOOR PLANS & ELEVATIONS

SCALE: 1:100 @ A2 DRG No: WR/03 27/01/2025
DAVID HAIME | d.haime@btinternet.com | +44 7974 156510

Chartered Institute of Architectural Technologists

