


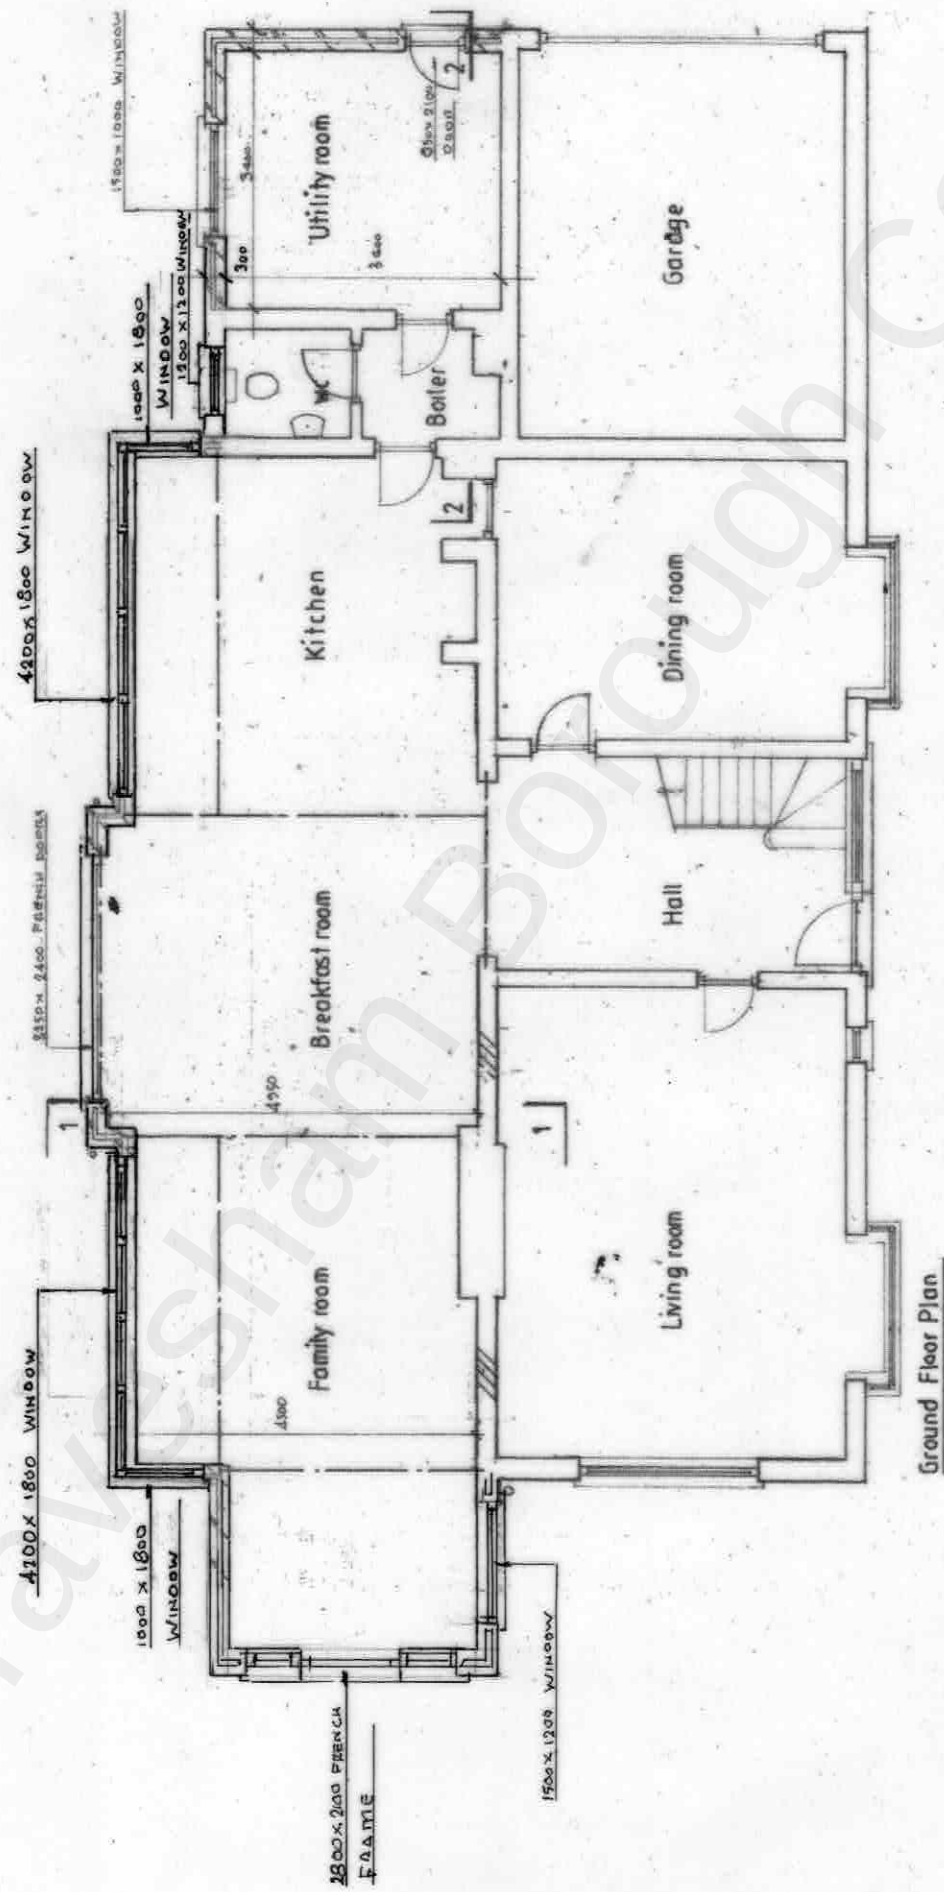

A 3-2-22 AM/CL



AWARDS 2018

Regional Winner

PROPOSED PART SINGLE/TWO STOREY EXTENSIONS

MRL BUTTON BROADEAVES BOWESDEN LANE SHORNE DA12 3LA

1:100 @ A3 170821/5 OF 9 152M² PROPOSED GROUND FLOOR PLAN



SCALE 1:100

**W**ESTLEIGH DESIGN