


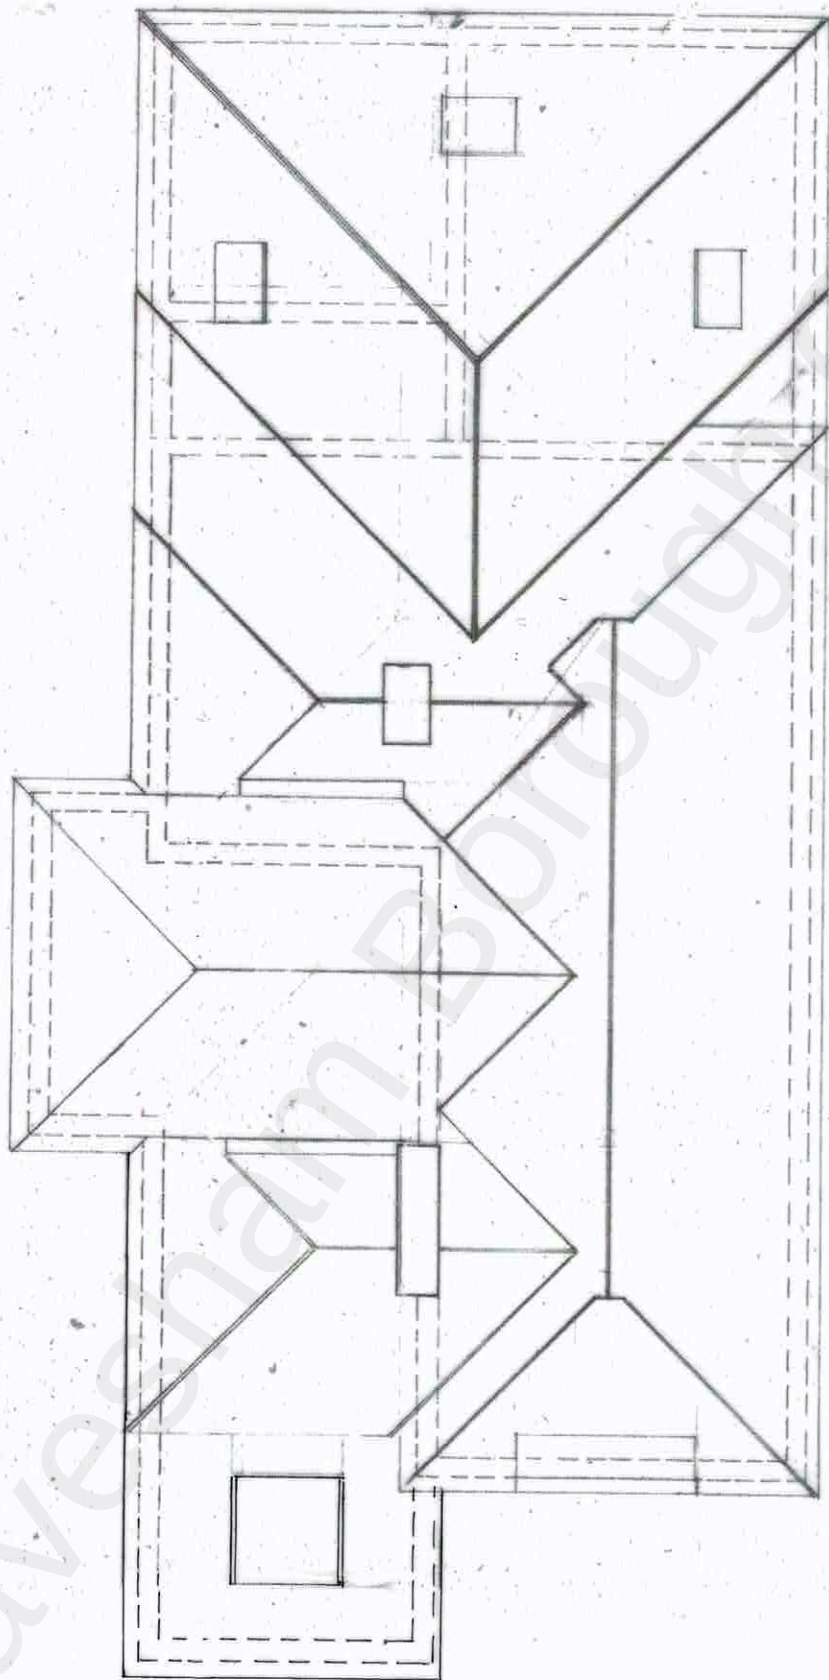

Roof Plan

WESTLEIGH DESIGN



SCALE 1:100



PROPOSED PART SINGLE/TWO STOREY EXTENSIONS
MR L BUTTON BROADEAVES BOWSDEN LANE SHORNE DA12 3LA
1:100 @ A3 170821/7 OF 9 152M² PROPOSED ROOF PLAN

