




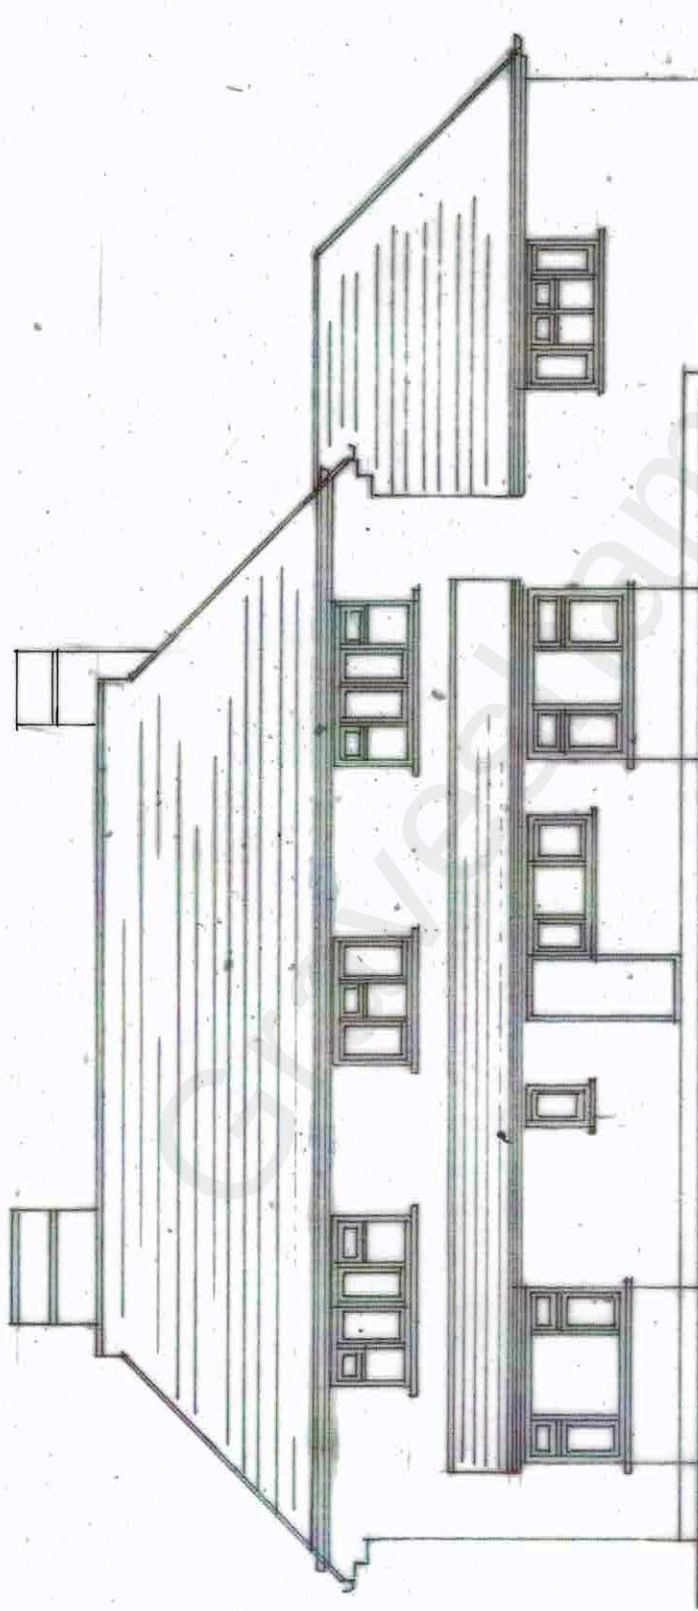


Front Elevation

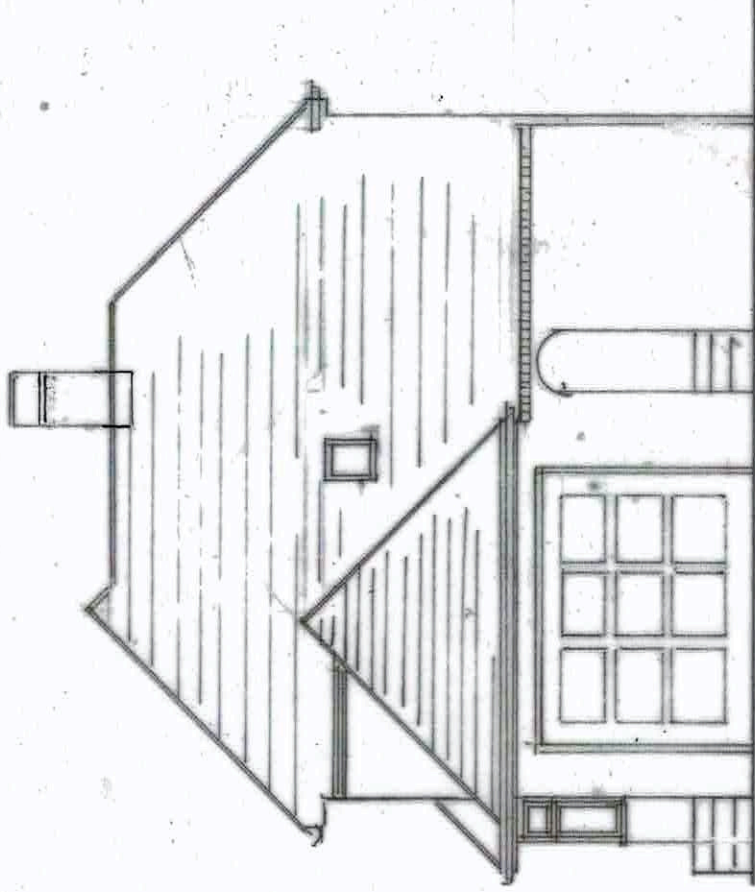

Side Elevation

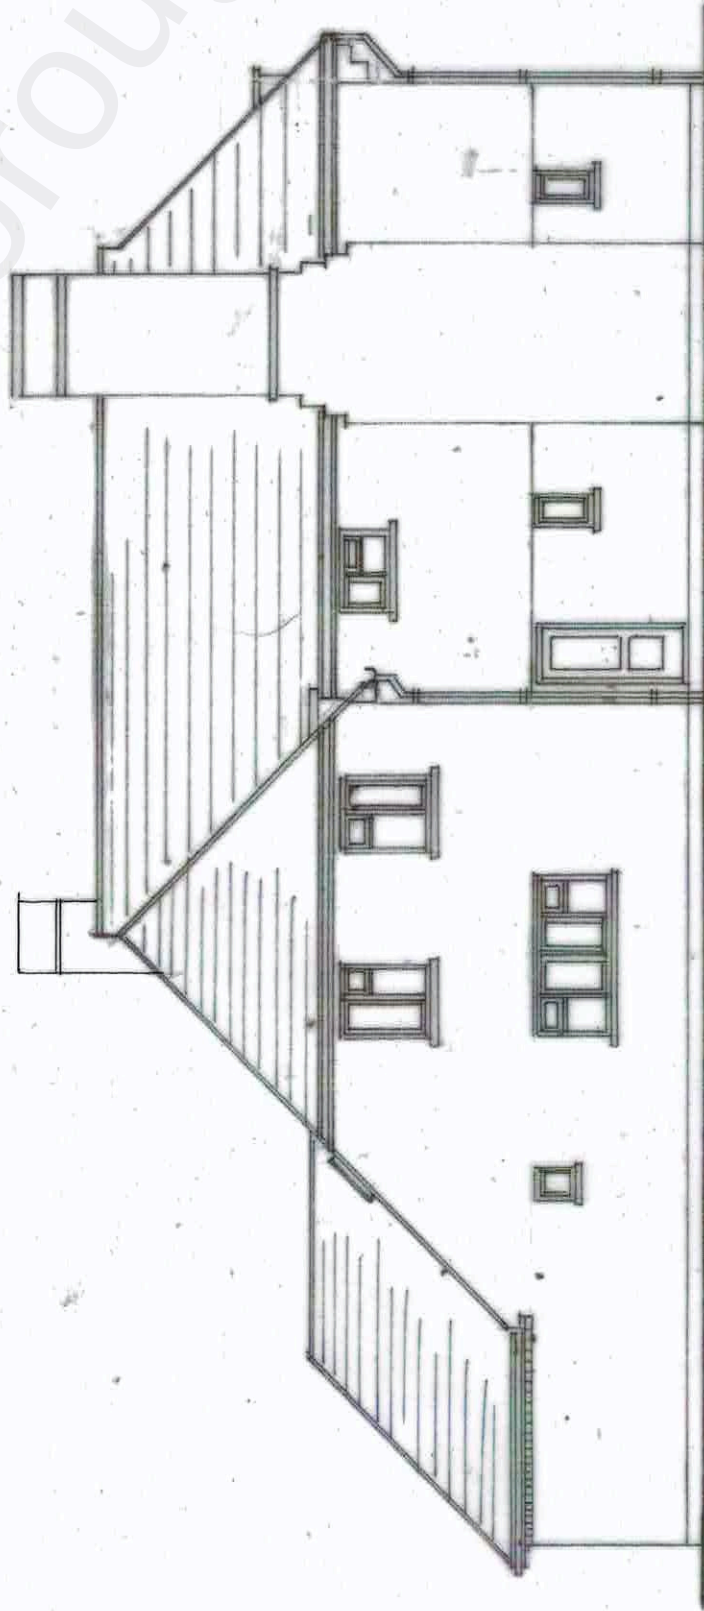

Rear Elevation

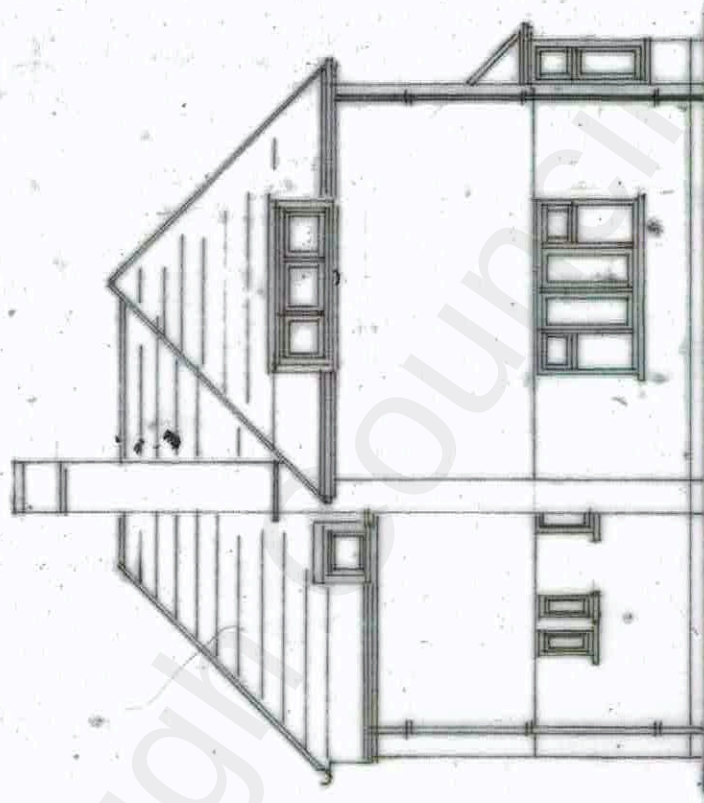

Flank Elevation



SCALE 1:100



WESTLEIGH DESIGN



PROPOSED PART SINGLE/TWO STOREY EXTENSIONS
MR L BUTTON BROADVEES BOWSDEN LANE SHORNE DA12 3LA
1:100 @ A3 170821/3 OF 9. 152M² EXISTING ELEVATIONS