



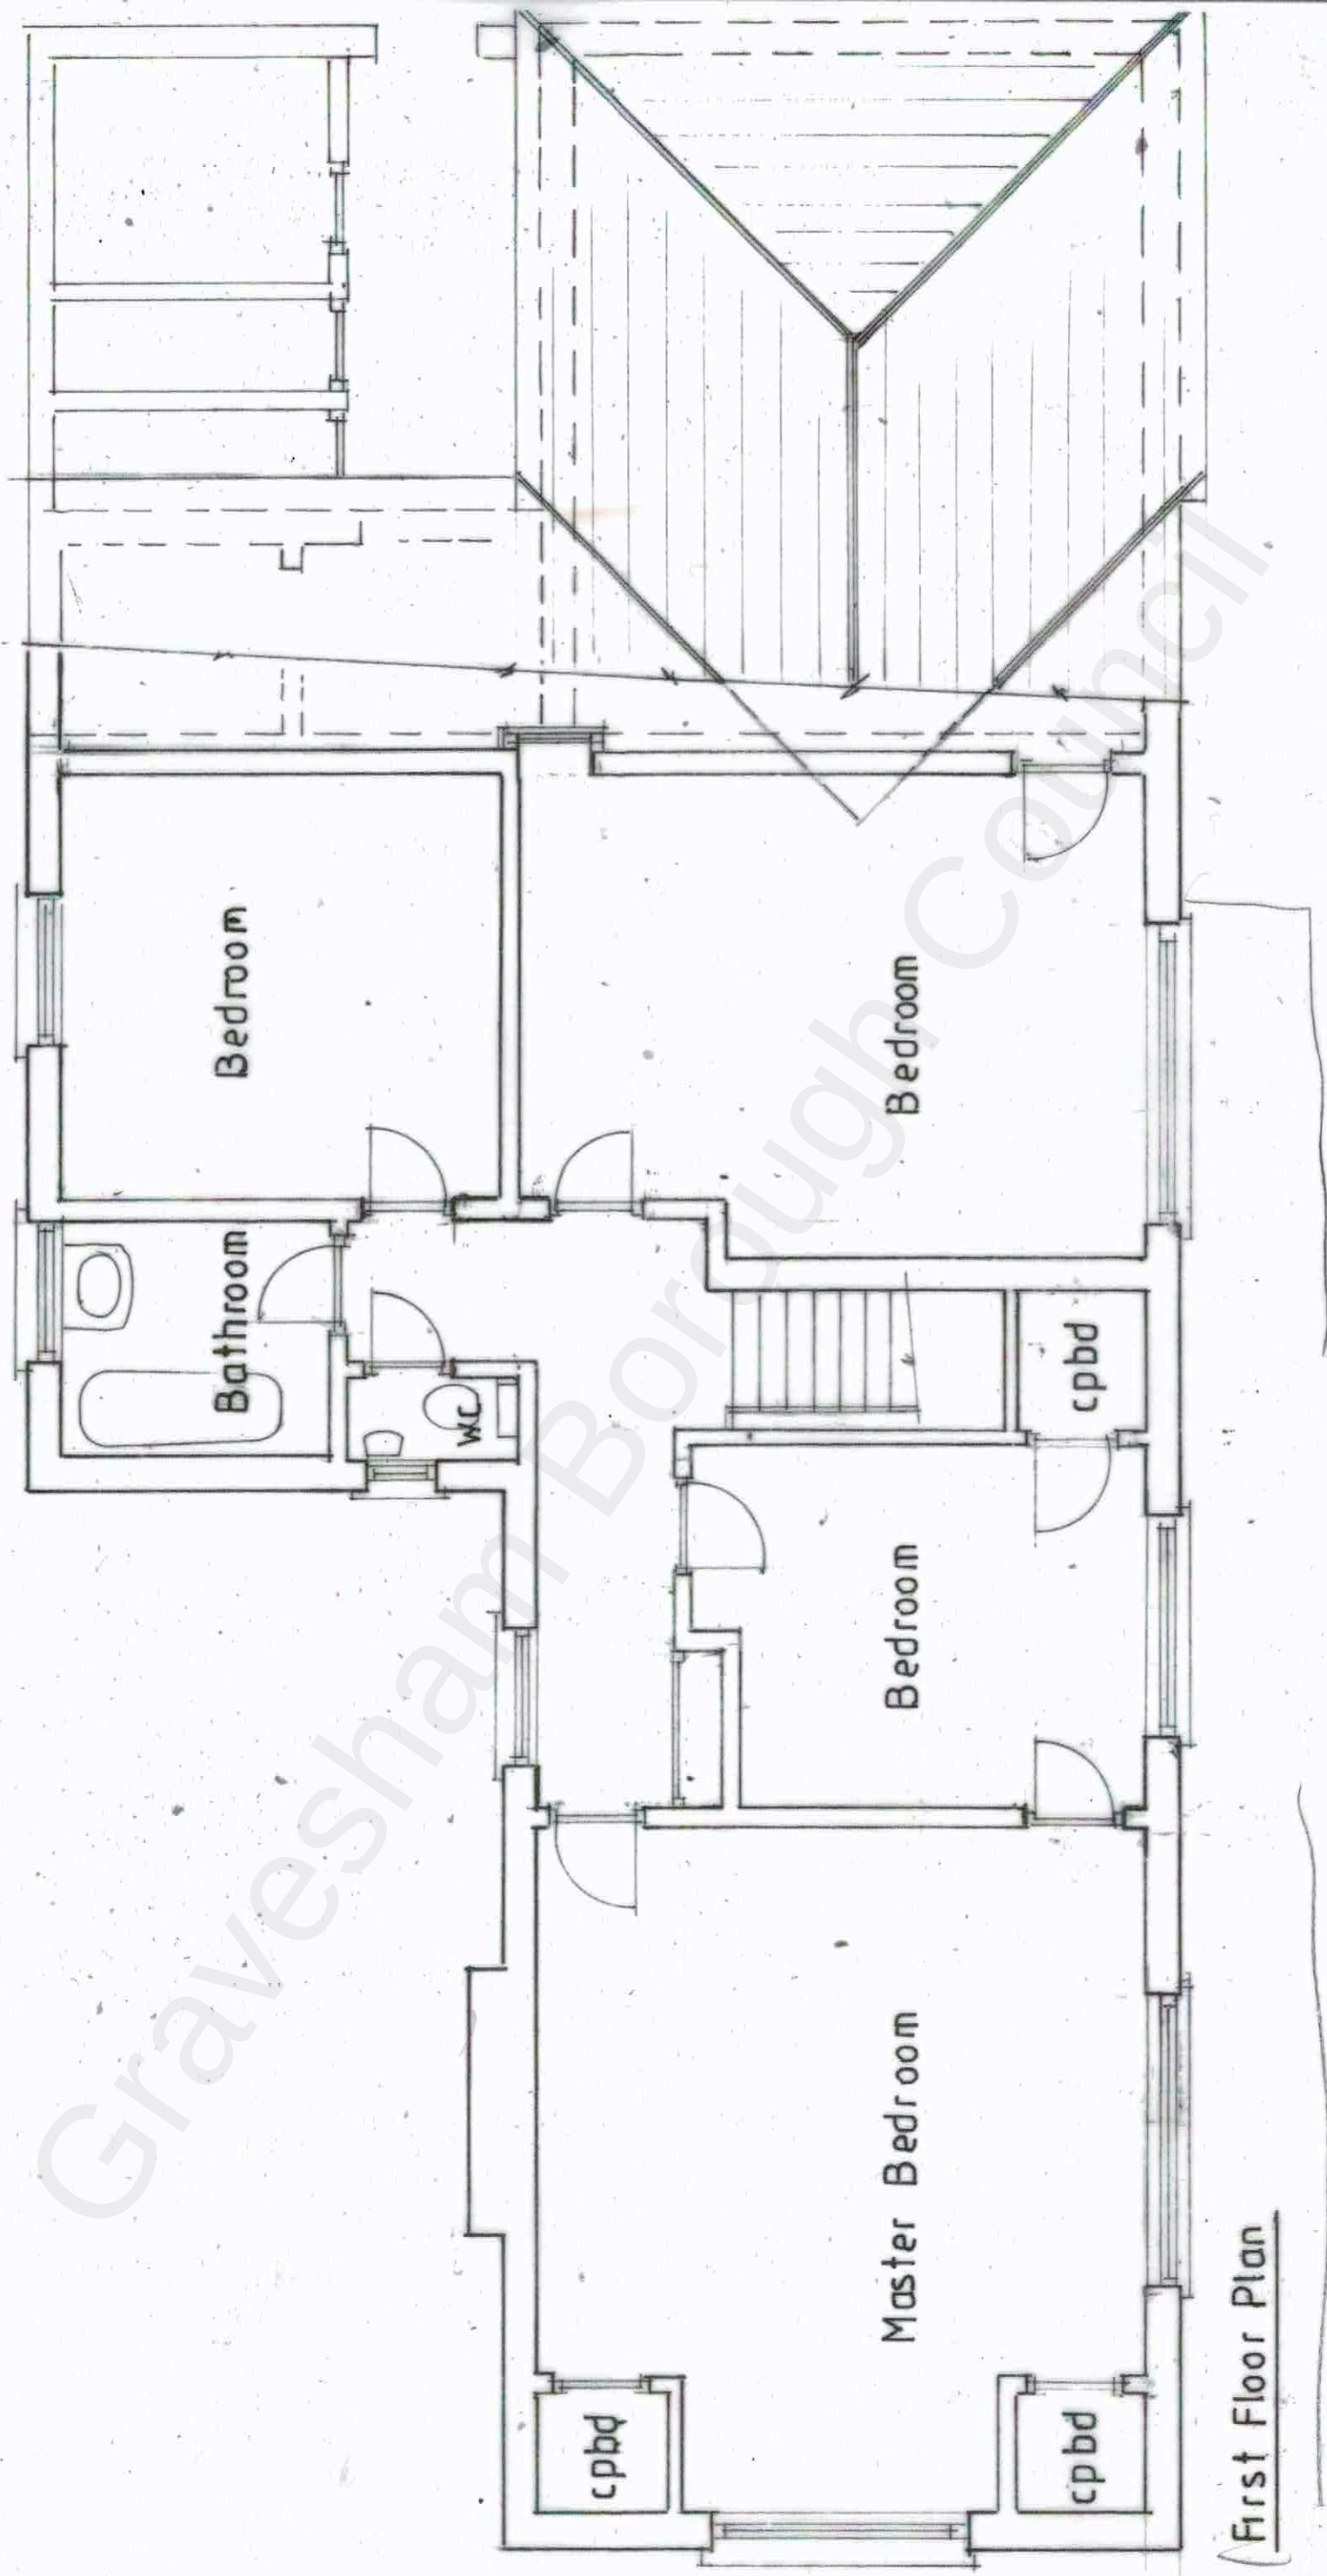

First Floor Plan

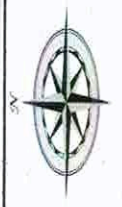

SCALE 1:50

