


Graveley Parish Council



SCALE 1:100

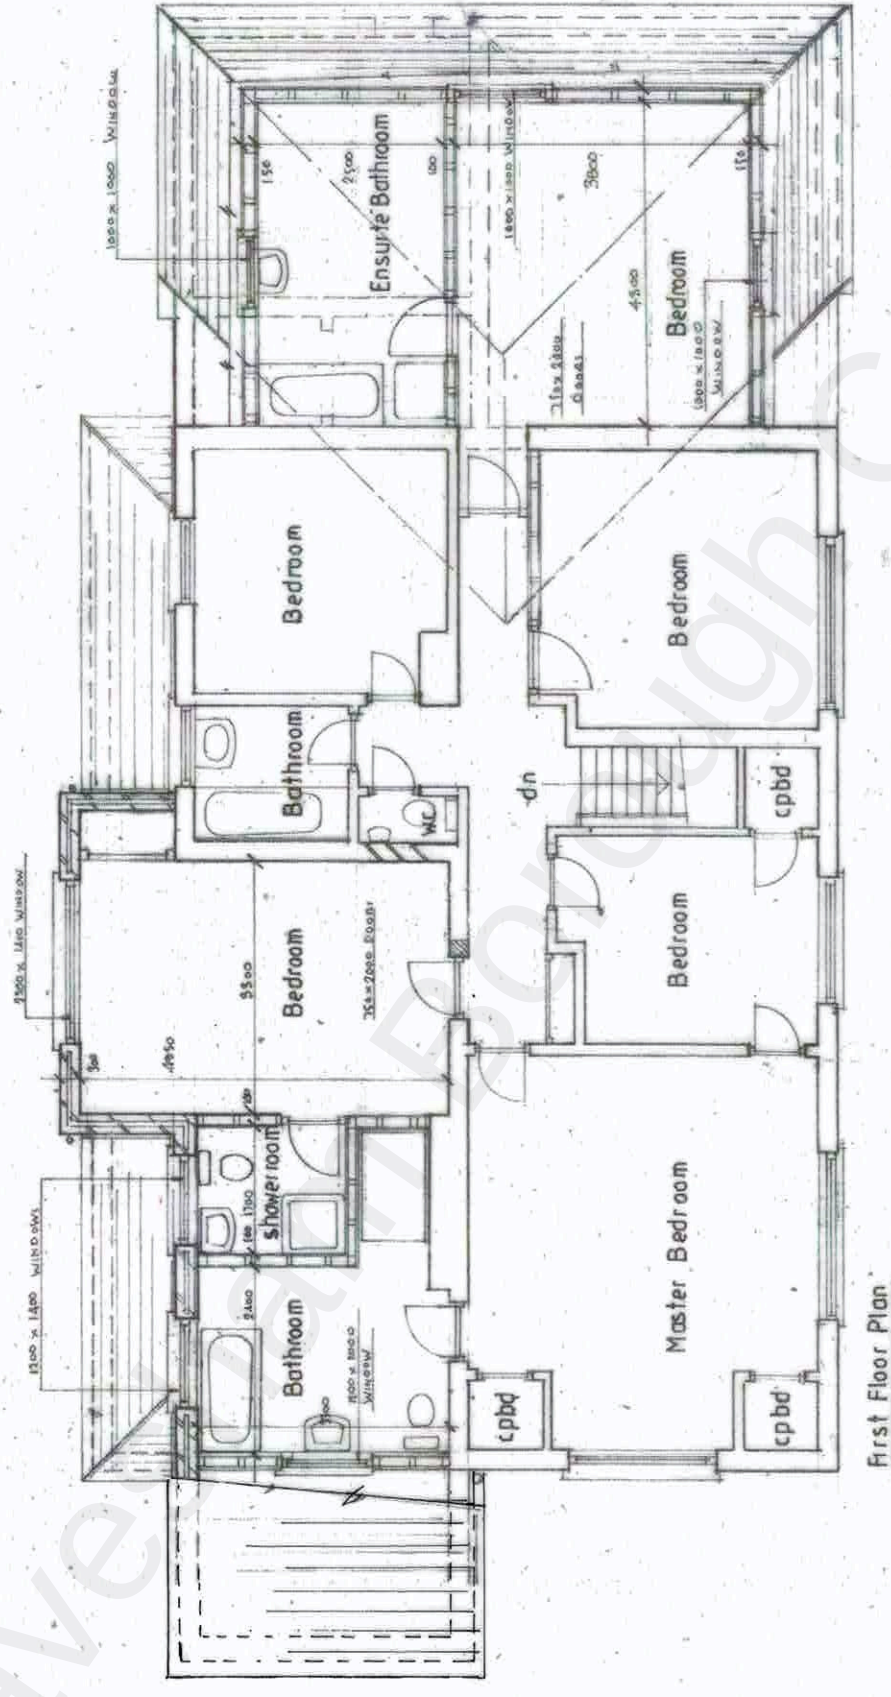

PROPOSED PART SINGLE/TWO STOREY EXTENSIONS
MR L BUTTON BROADLEAVES BOWSDEN LANE SHORNE DA12 3LA
1:100 @ A3 170821/6 OF 9 152M² PROPOSED FIRST FLOOR PLAN