




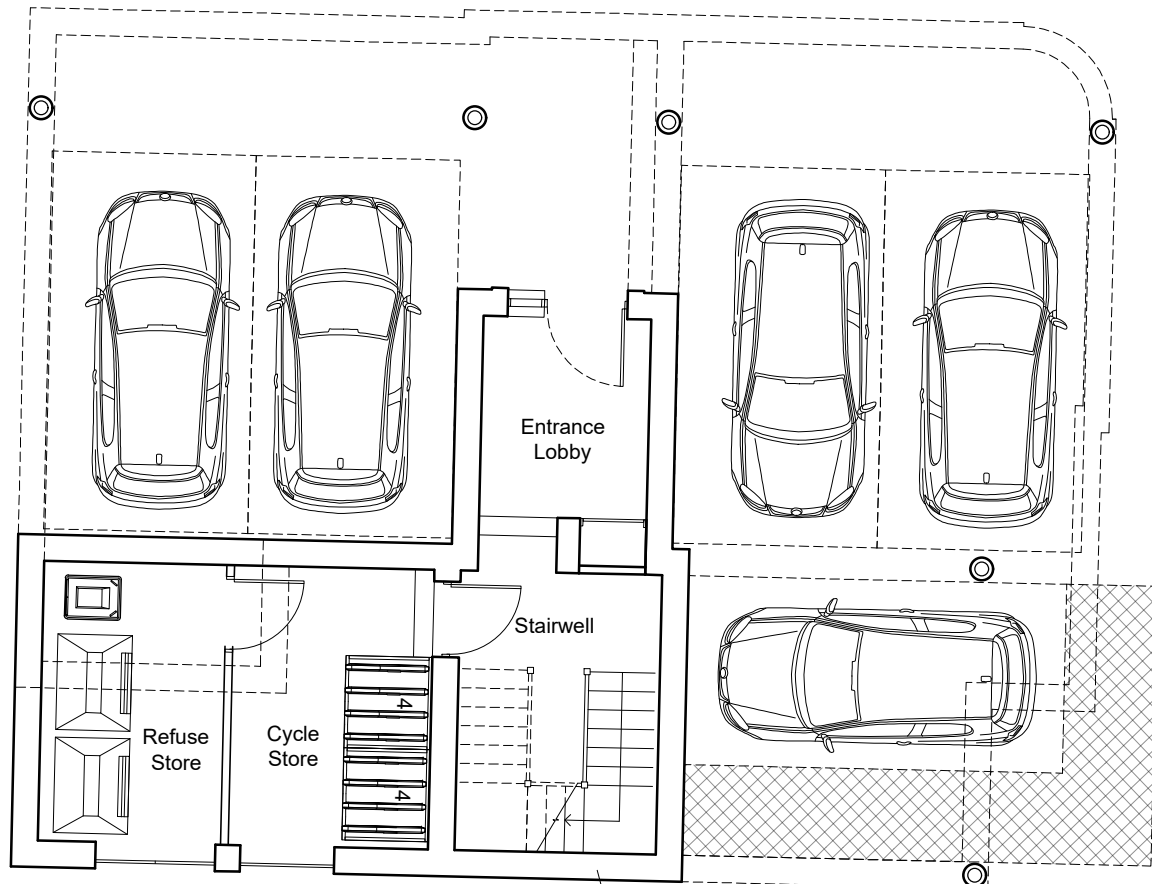

Proposed Building

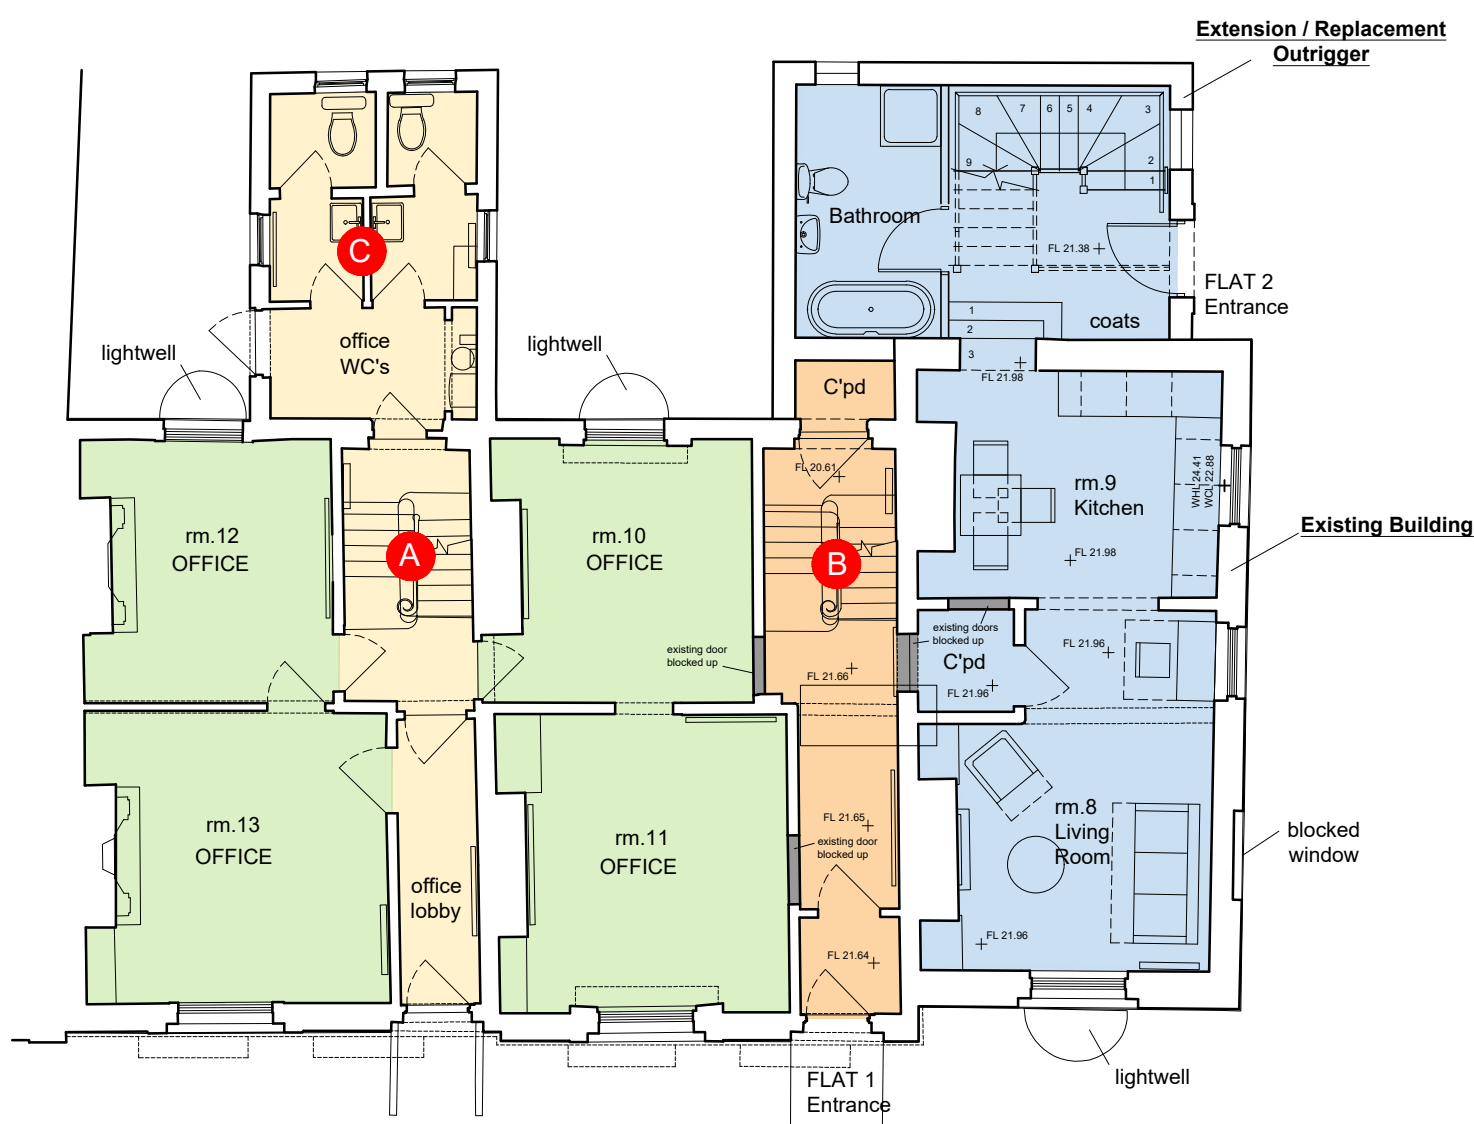


Ground Floor Plan

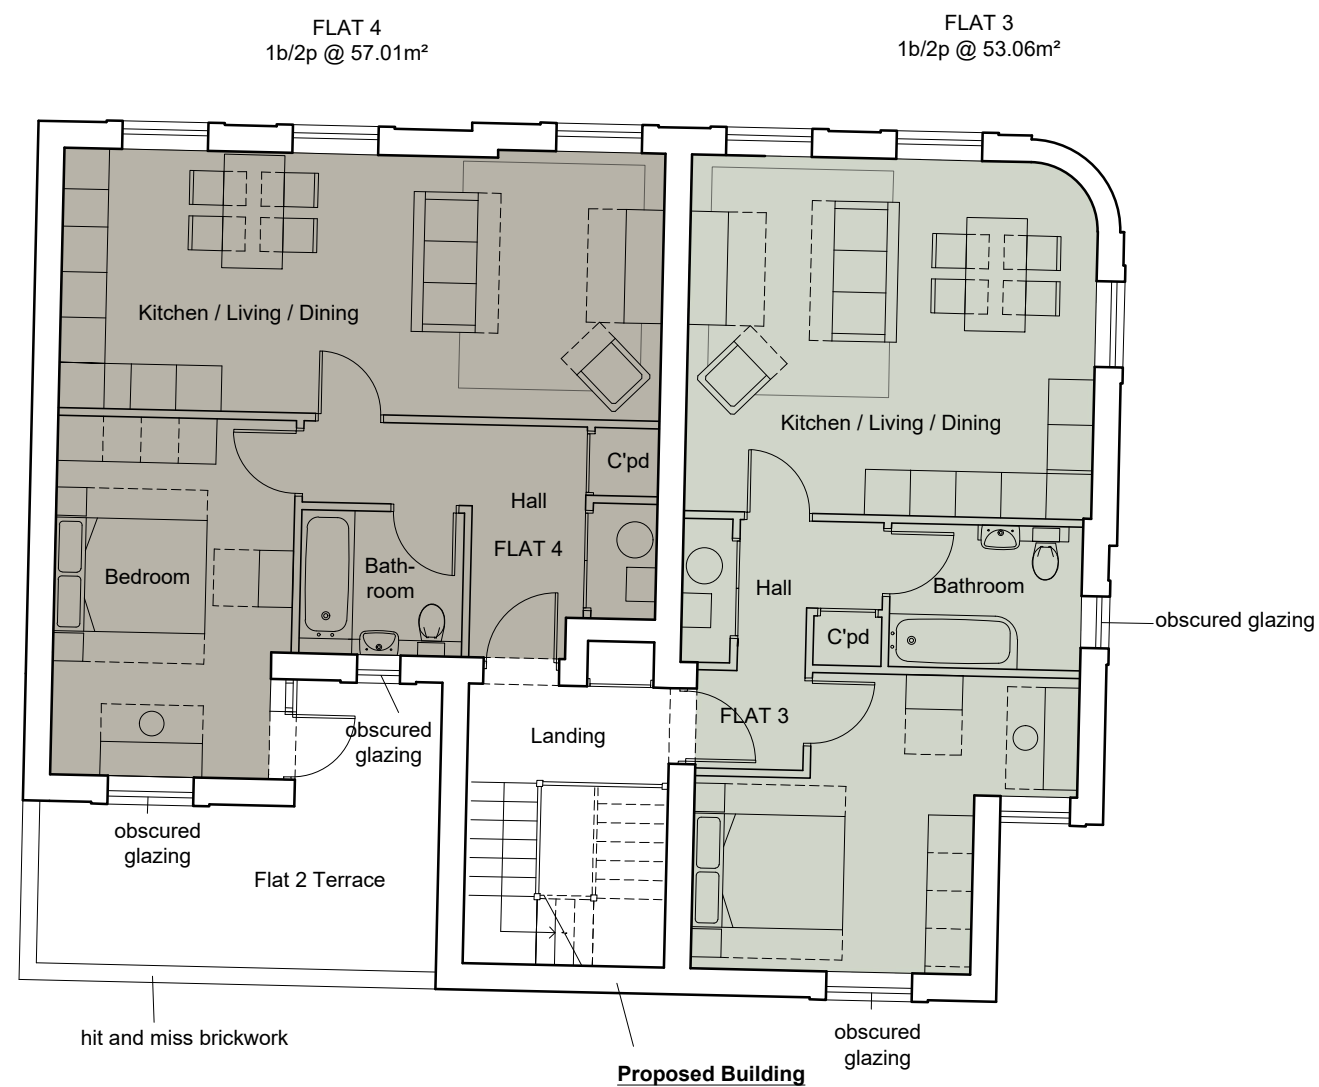


Proposed Building




First Floor Plan

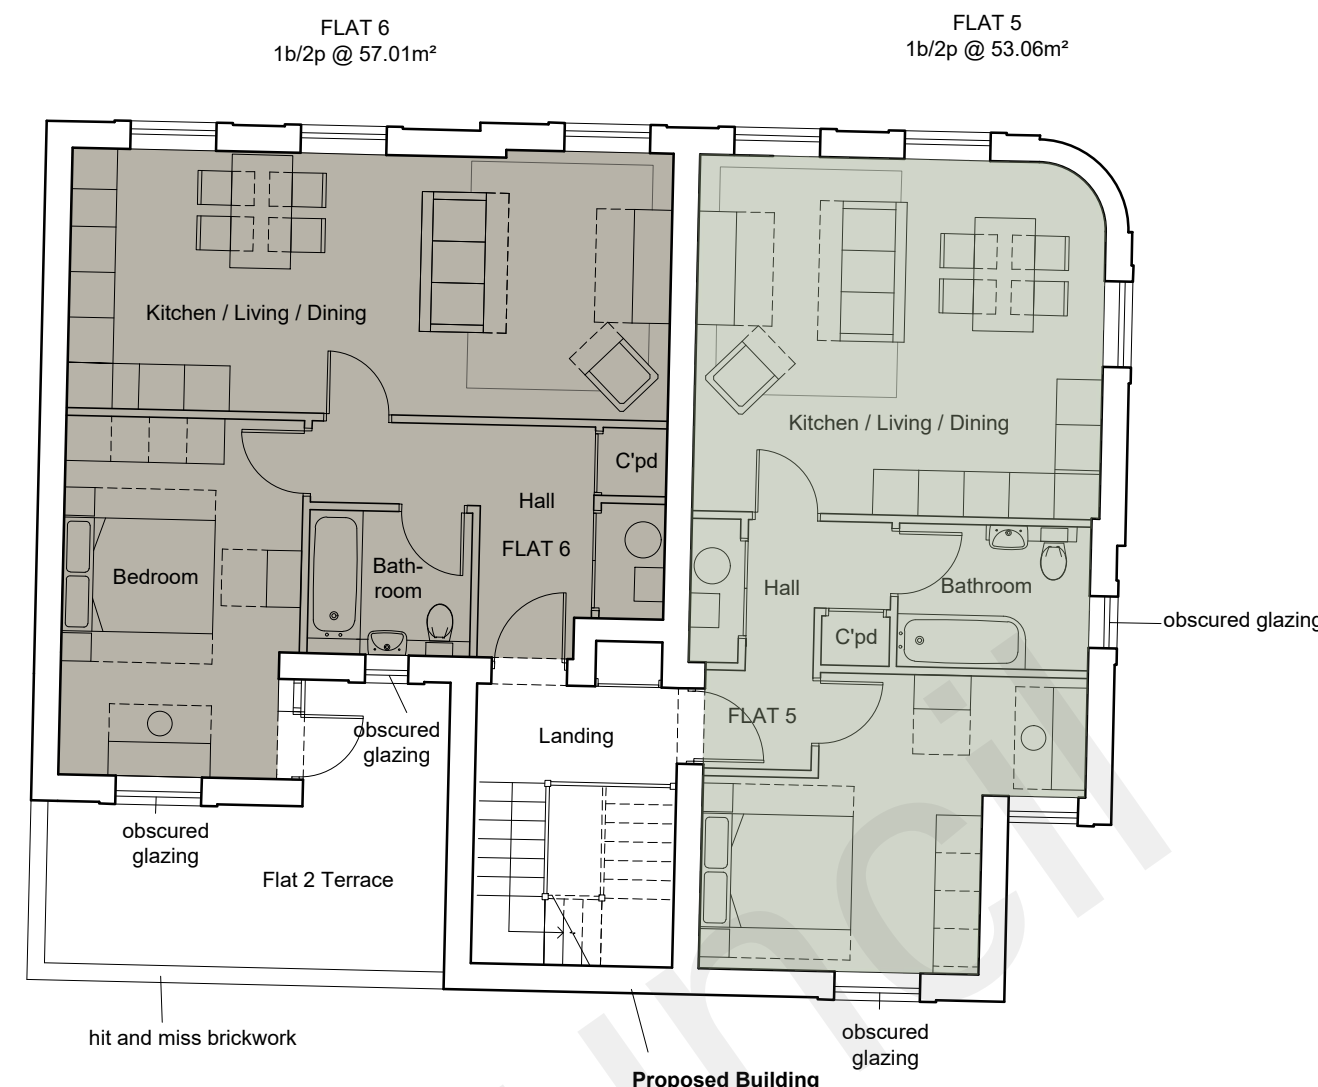

Proposed Building

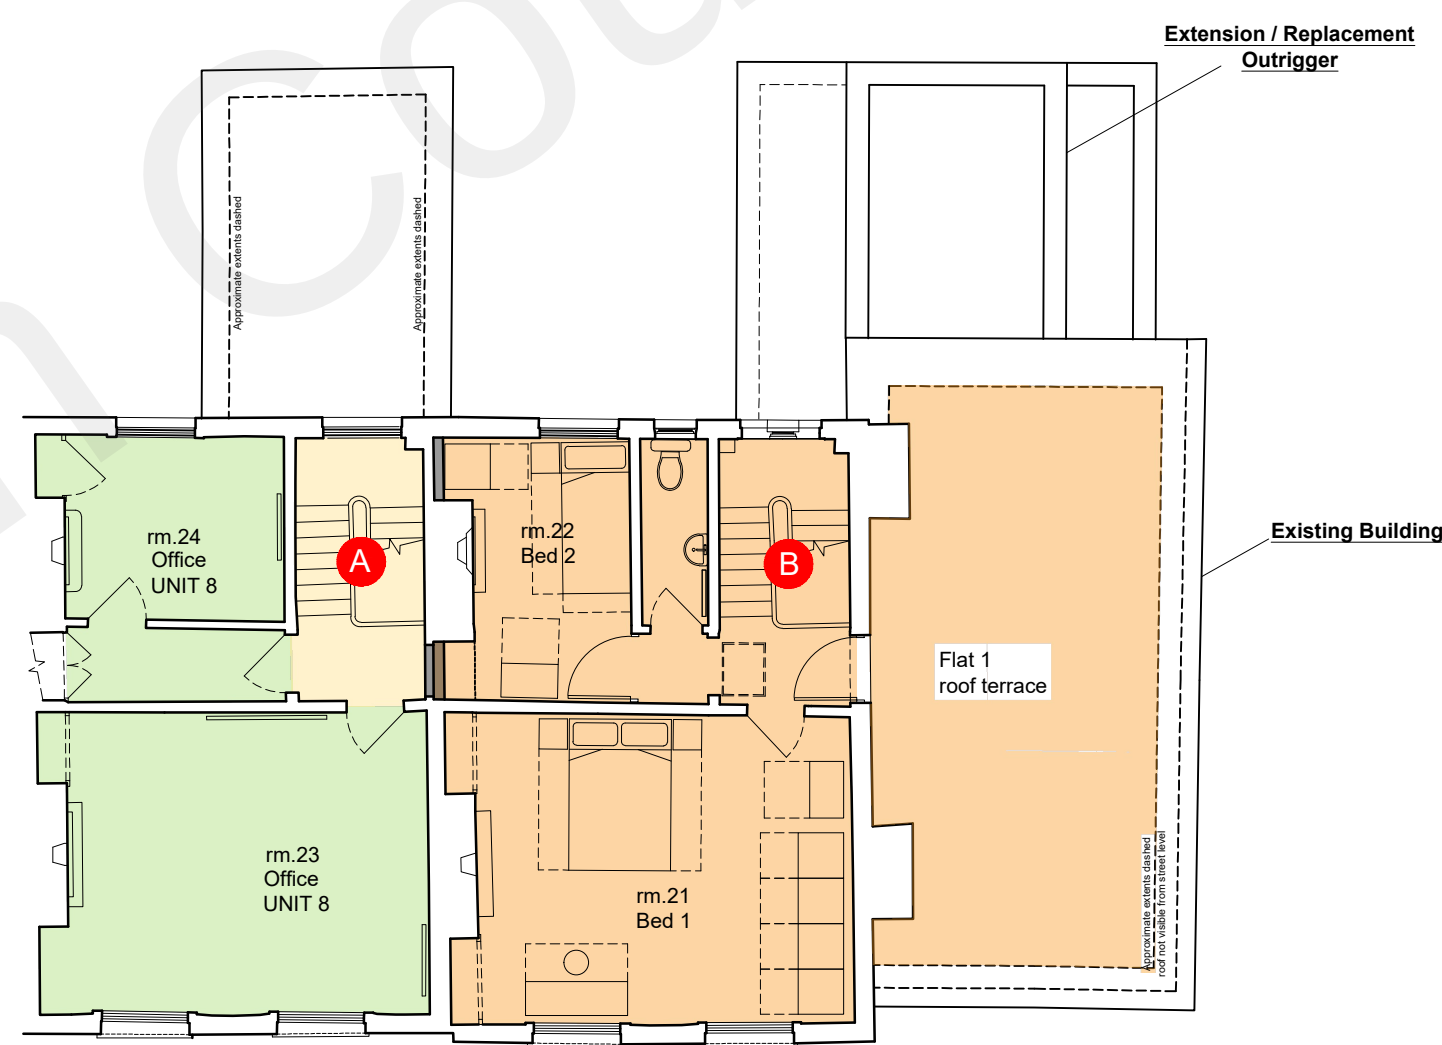


Second Floor Plan

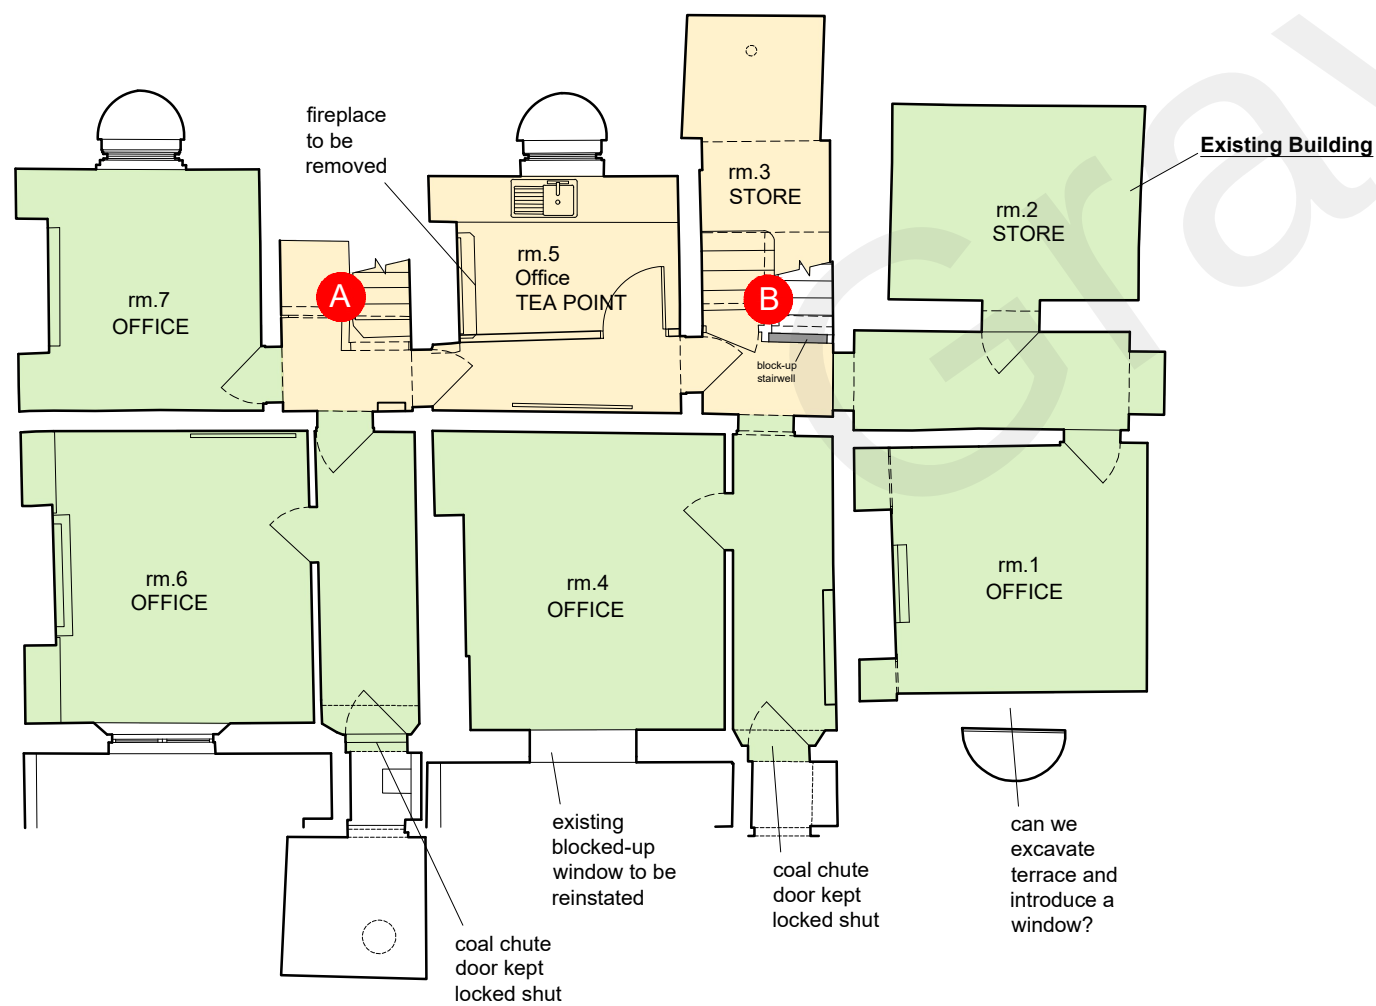


Basement

- Existing Building**
- Offices
 - Offices - Communal Areas
 - Flat 1 (2 bed, 3 person) 91.91m²
 - Flat 2 (2 bed, 3 person) 90.2m²
- Proposed Building**
- Flats 3 and 5 (1 bed, 2 person) 53.06m²
 - Flats 4 and 6 (1 bed, 2 person) 57.01m²

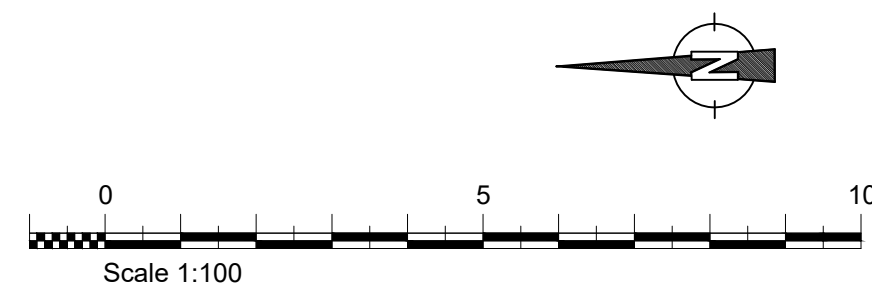

This drawing remains the Copyright of the architects and may not be reproduced in whole or in part without their written permission

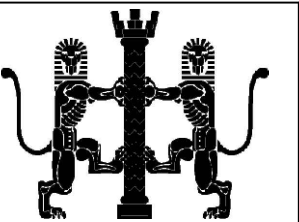

NOTES

Do not scale

Verify all dimensions on site before commencing any work or preparing any shop drawings

All building materials, components and workmanship to comply with the appropriate Public Health Acts, Building Regulations, British & European Standards and Codes of Practice and to the appropriate manufacturers recommendations.

For all specialist work see relevant drawings

All schemes to be set out completely including buildings, roads, drainage and levels prior to the commencement of works

Sites to be checked against Land Registry plans and any necessary Easements to be established

Any discrepancies, errors or omissions to be reported to the architect for further instructions before commencement of works

K		
J		
H		
G		
F		
E		
D		
C		
B		
A		
Date	Revisions	By

DAC
Architects

21 Stone Street, Gravesend, Kent, DA11 0NP
Tel: 01474 566996 Fax: 01474 320374
Design@DACarchitects.co.uk

Project Title

James Pilcher House
48 - 50 Windmill Street
Gravesend
DA12 1BG

Client

Mr D. Lowe

Drawing Title

Floor Plans
As Proposed

Scale

1:100 @ A1

Date

02.03.2021

Drawn By

LW

Project No.

5316

Dwg. No.

D-07

Rev.