


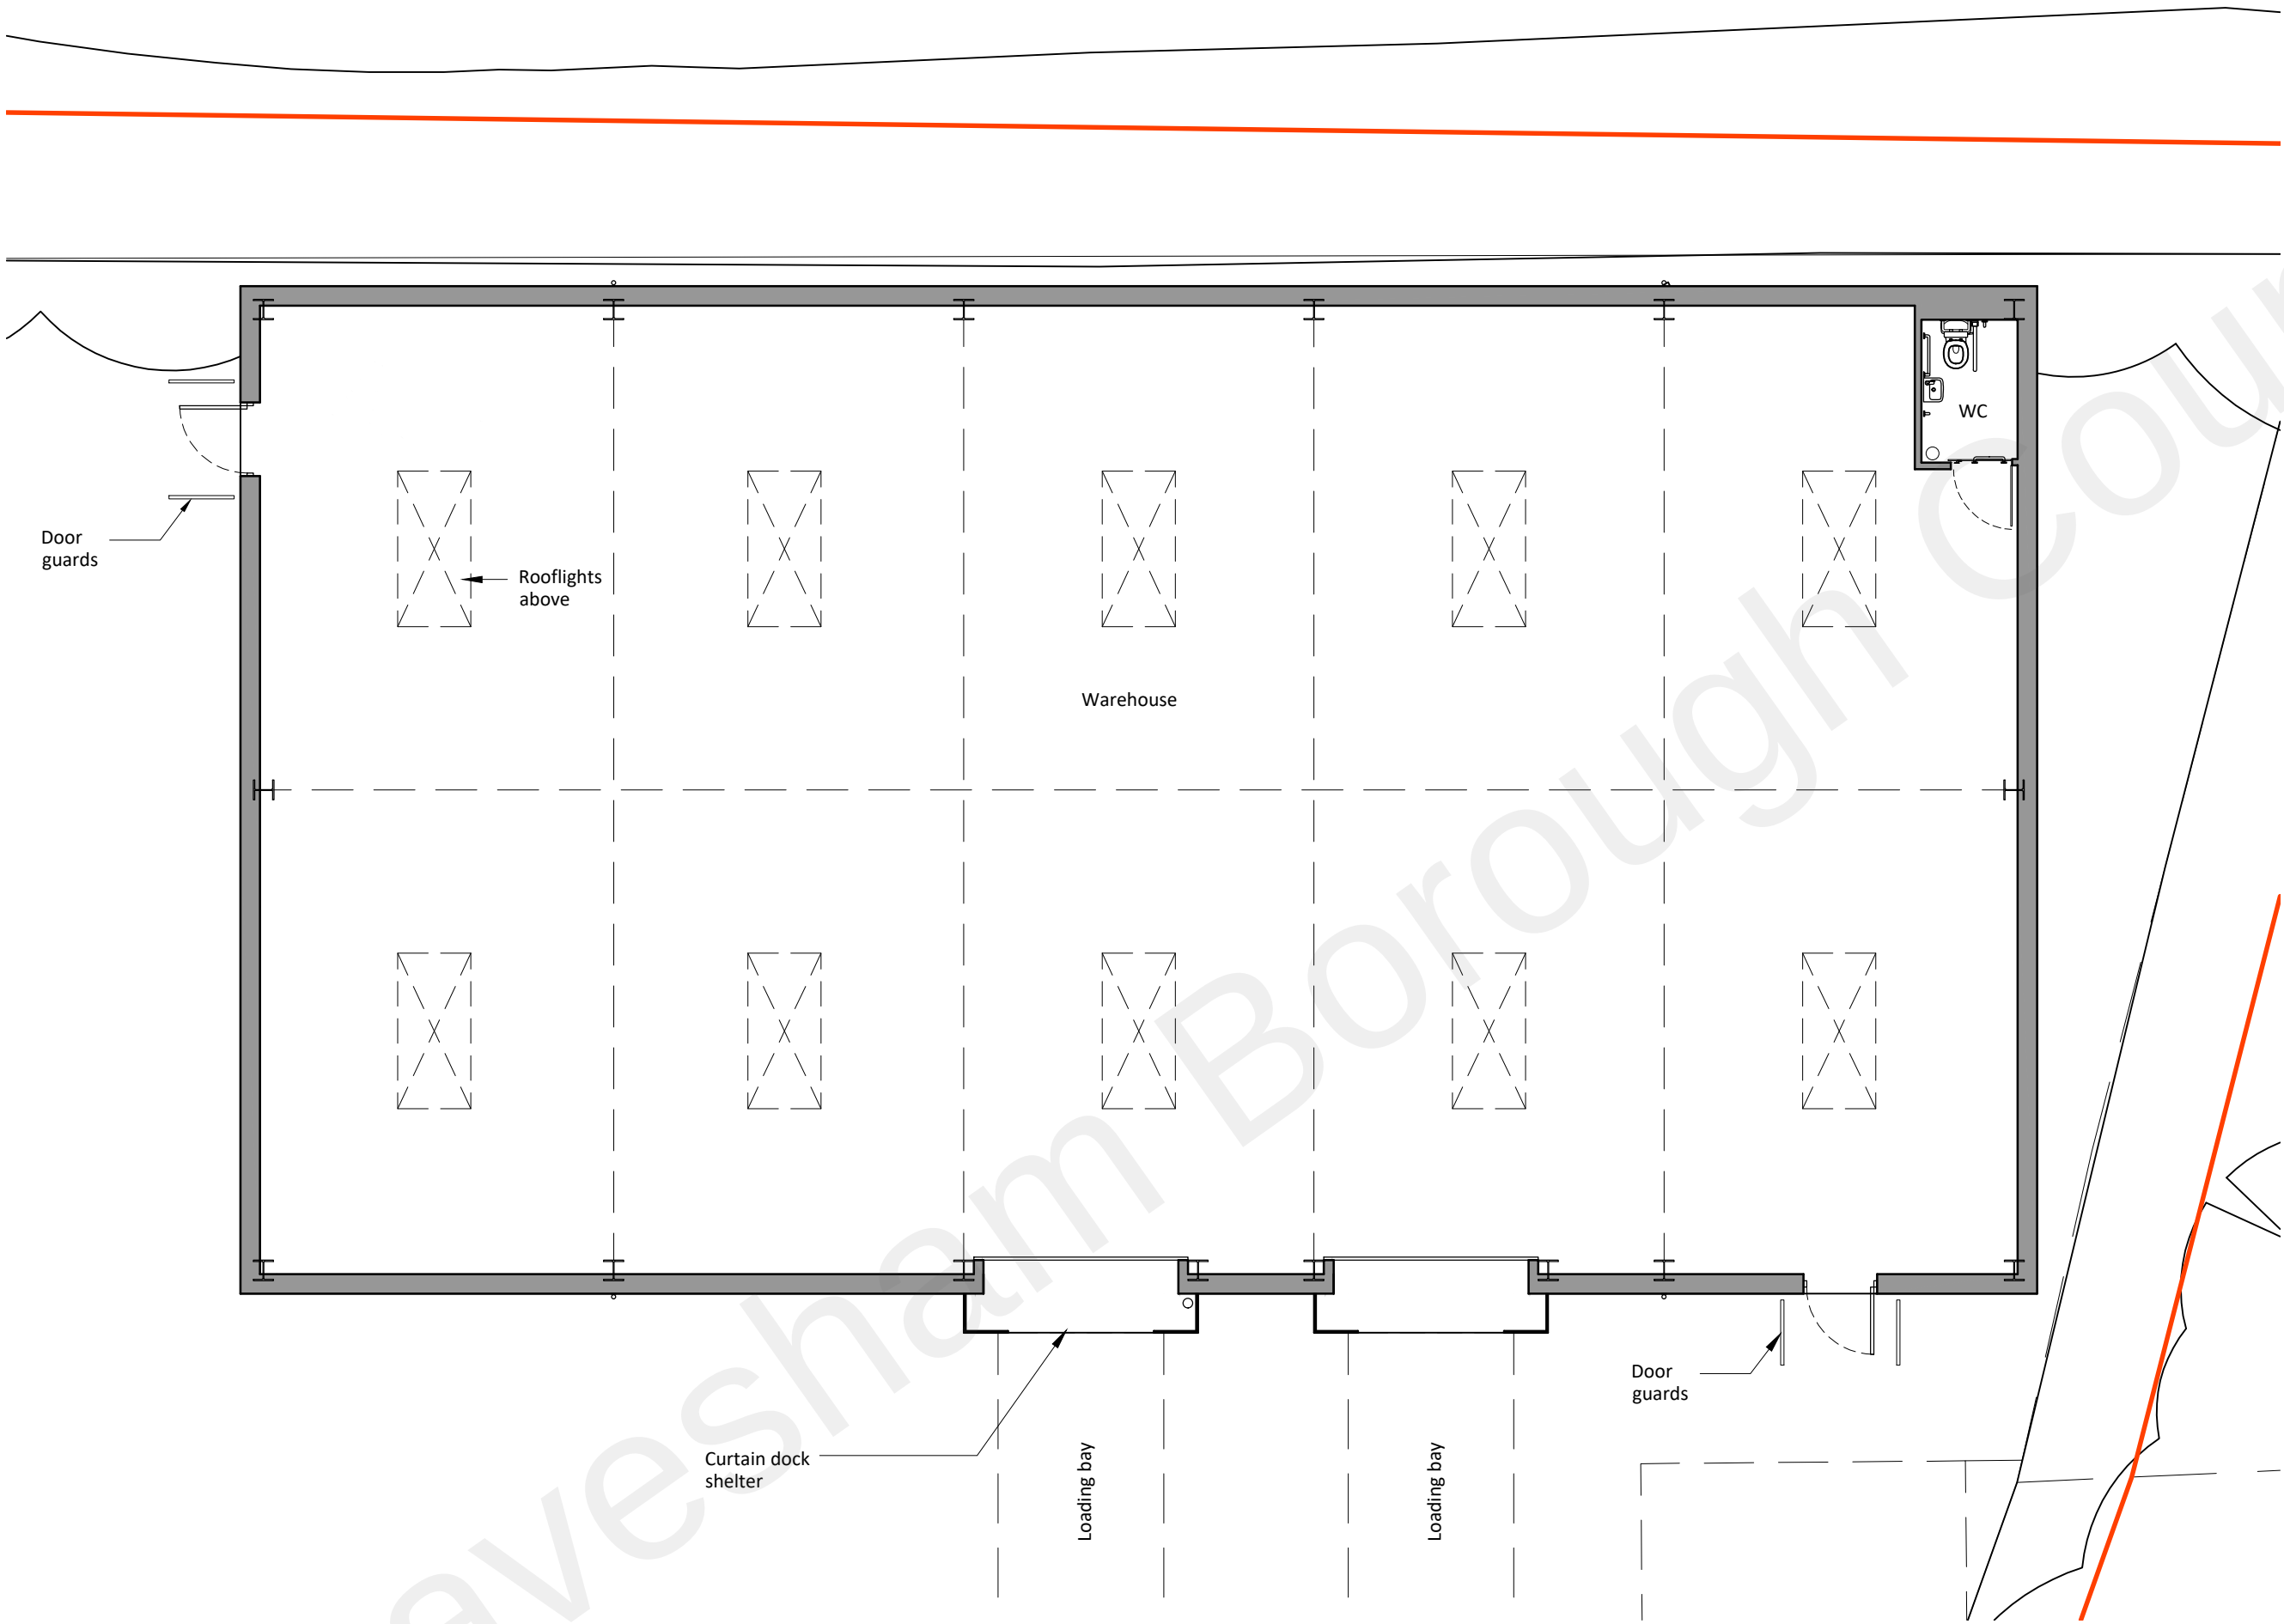

Proposed Floor Plan
1:100

GSP
Graham Simpkin Planning

2 The Parade, Ash Road, Hartley
Longfield, Kent DA3 8BG
Tel: 01474 703705
www.grahamsimpkinplanning.co.uk
Email: webmail@grahamsimpkinplanning.co.uk

Project Title Land next to Orchard House, Springfield Enterprise Park, Gravesend, Kent DA11 8HN		Job No 3642
Drawing Title Proposed Floor Plan	Drawing No 04	Revision -
Date 08.12.2022	Drawn by DA	Checked by PN
Scale 1:100 @ A2	Note GIA: 404m² Footprint: 429m²	

