





**1** Existing East Elevation  
20201 1 : 50

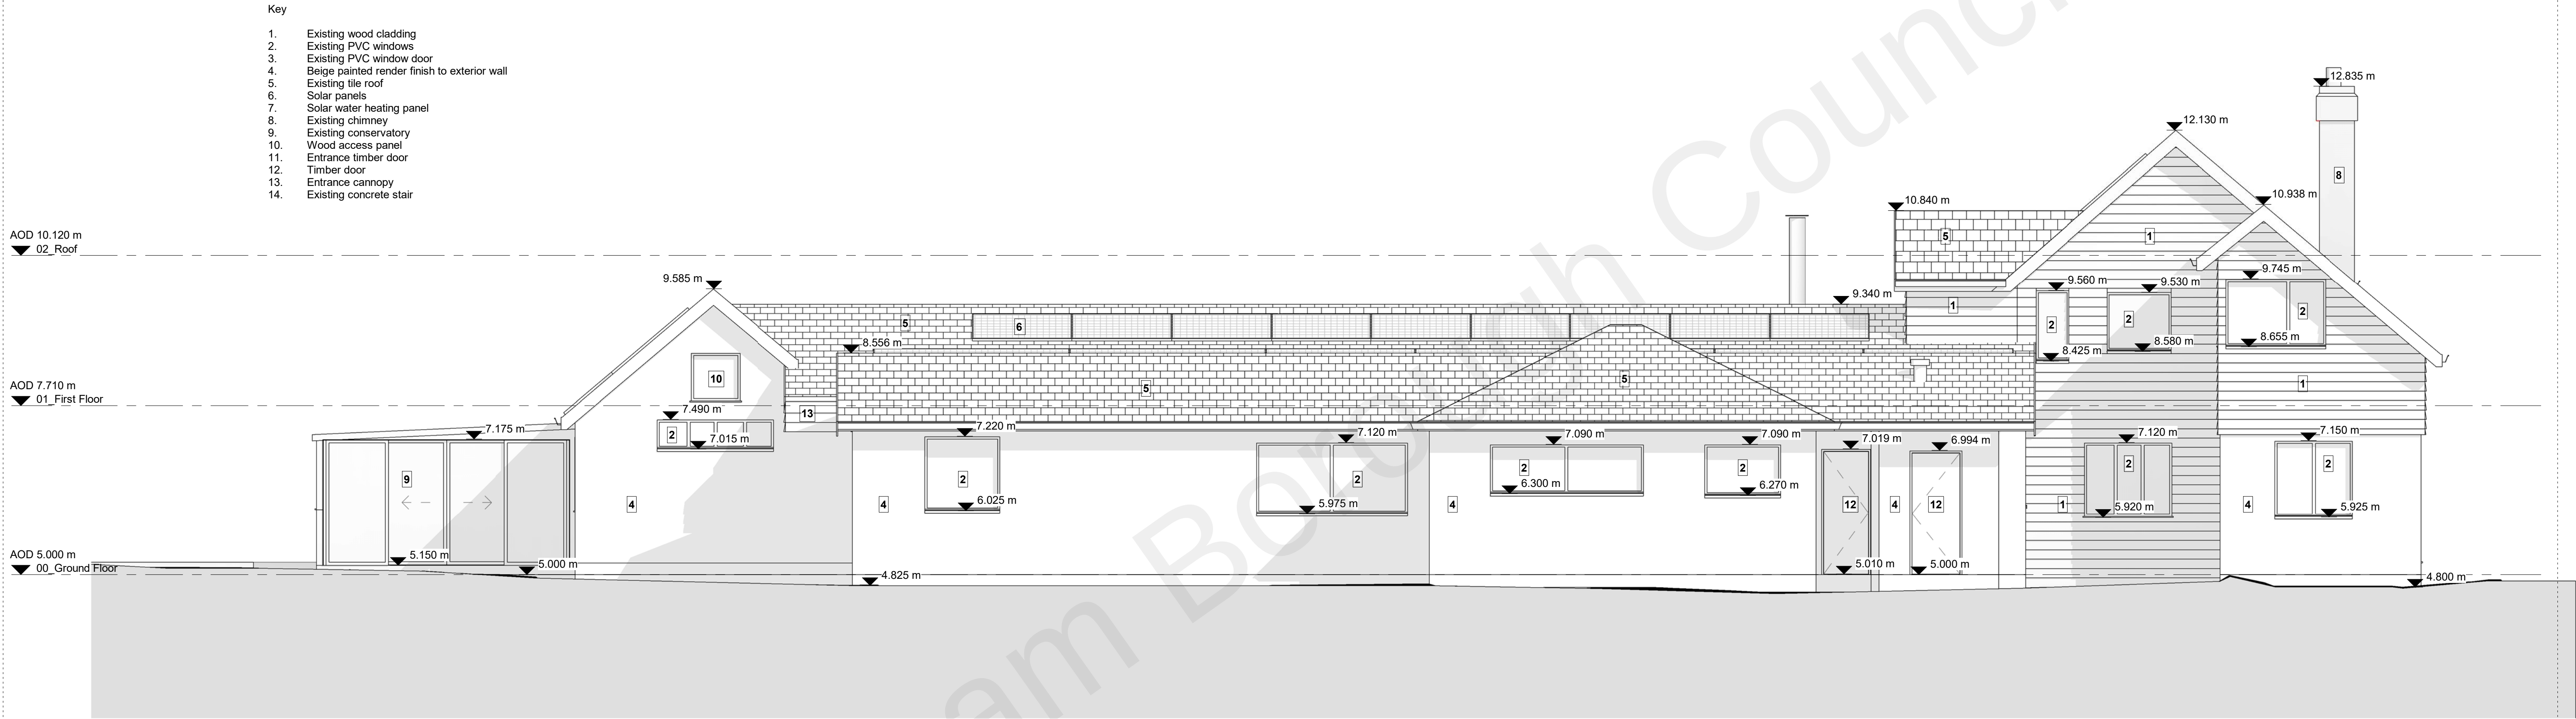


© COPYRIGHT  
The copyright in this drawing is vested in Mongillo Construction Workshop (MCW) and no license or assignment of any kind has been, or is, granted to any third party whether by provision of copies or originals or otherwise unless agreed in writing.  
DO NOT SCALE FROM THIS DRAWING  
The contractor shall check and verify all dimensions on site and report any discrepancies in writing to Mongillo Construction Workshop (MCW) before proceeding work  
FOR ELECTRONIC DATA ISSUE  
Electronic Data / drawings are issued as "read only" and should not be interrogated for measurement. All dimensions and levels should read, only from those values stated in text, on the drawing.  
AREA MEASUREMENT

 

| REV. | DATE       | AMENDMENT            |
|------|------------|----------------------|
| P01  | 01/08/2022 | As-built drawing set |
| P02  | 28/12/2022 | Planning Application |

KEYPLAN

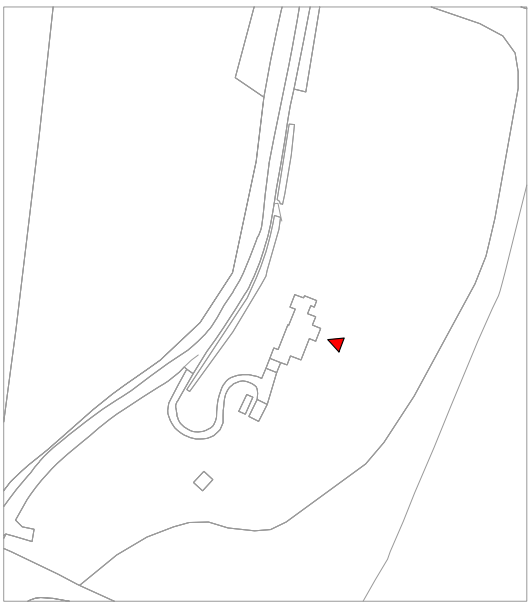

CLIENT

Jeff Goodman, Mark Jeannin

| STATUS | PURPOSE FOR ISSUE |
|--------|-------------------|
| S2     | Planning          |

MONGILLO CONSTRUCTION WORKSHOP  
Blackheath, London SE3 7AN  
T: +44 7951 935801 E: contact@mongillocw.com

| SCALE@A1     | DATE       | ORIGINATOR | CHECKED | AUTHORISED |
|--------------|------------|------------|---------|------------|
| As indicated | 29/07/2022 | SM         | SM      | SM         |

Haydown  
General Arrangement  
Existing East Elevation

East Elev

| DRAWING NO.                     | REV. |
|---------------------------------|------|
| P011 - MCW-MH-XX-DR - A - 20201 | P02  |