




Revision	Date	Description

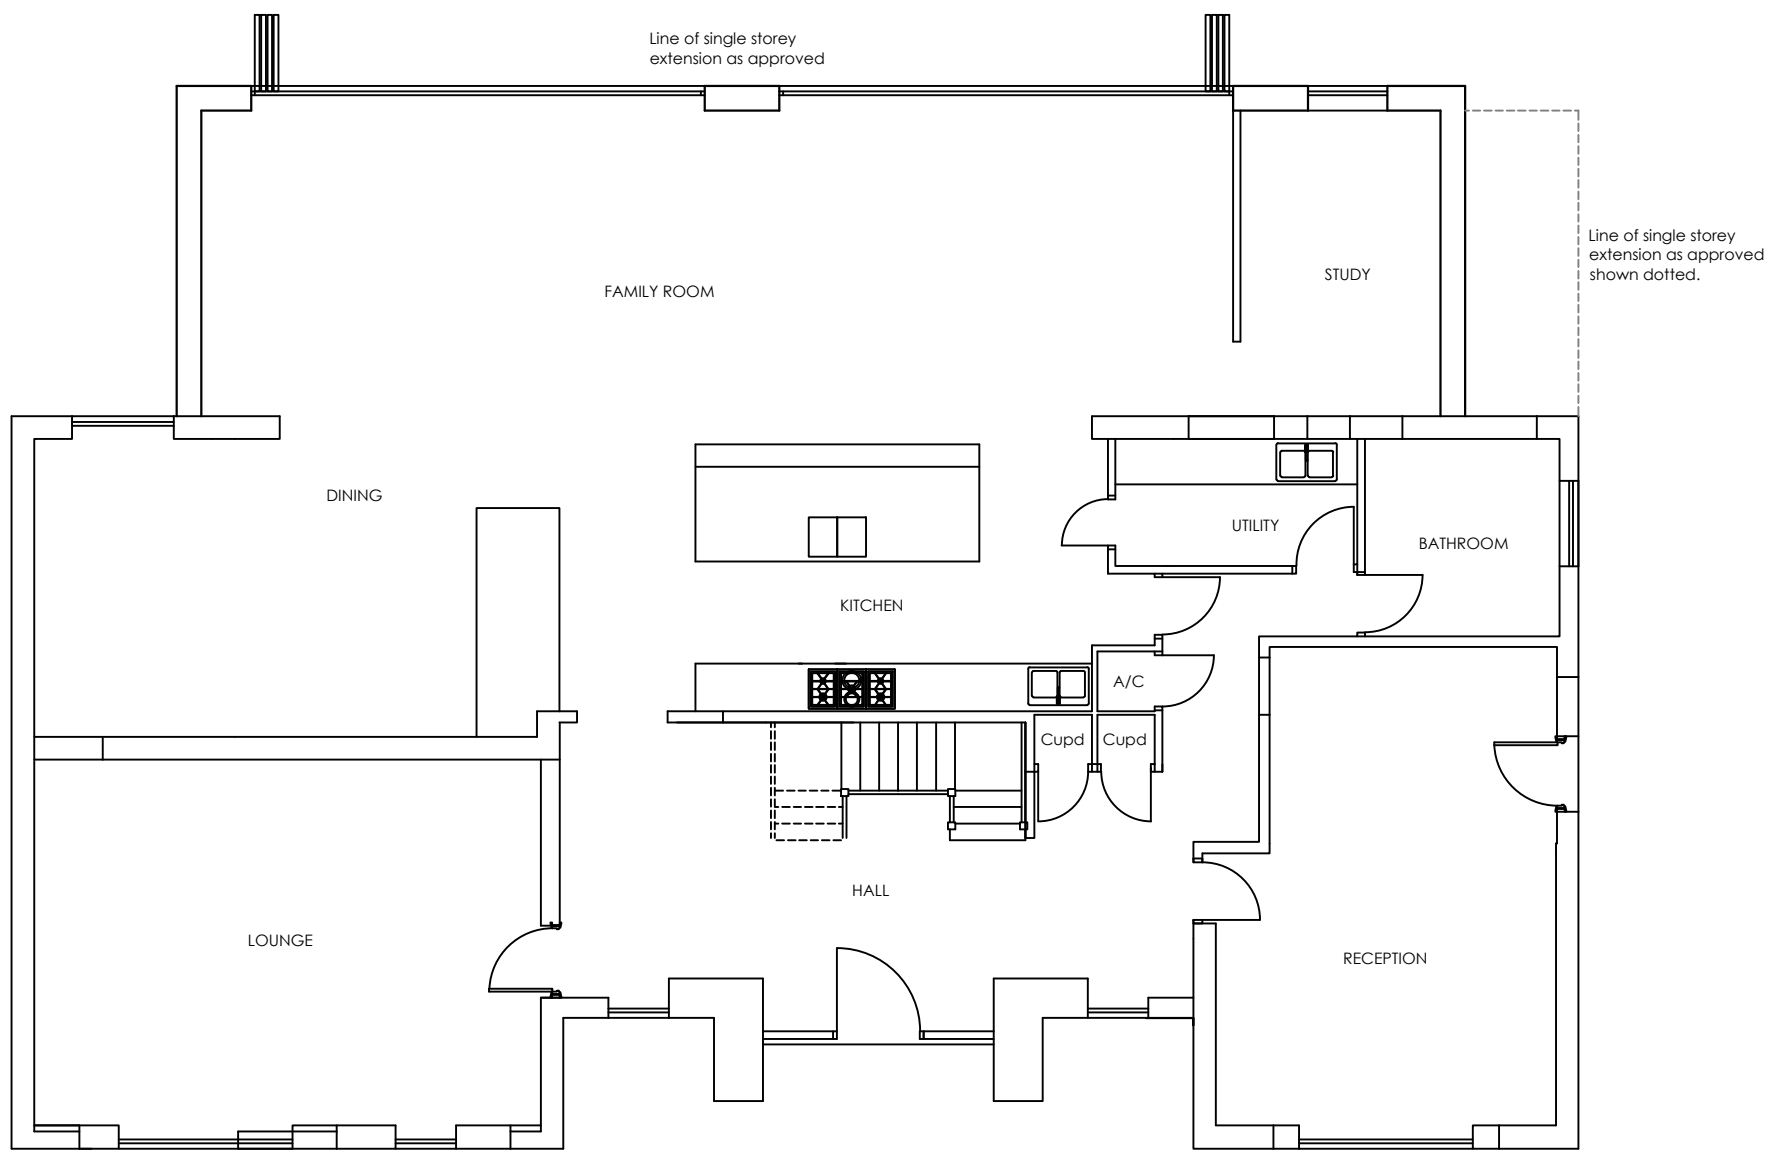

Proposed Ground Floor Plan

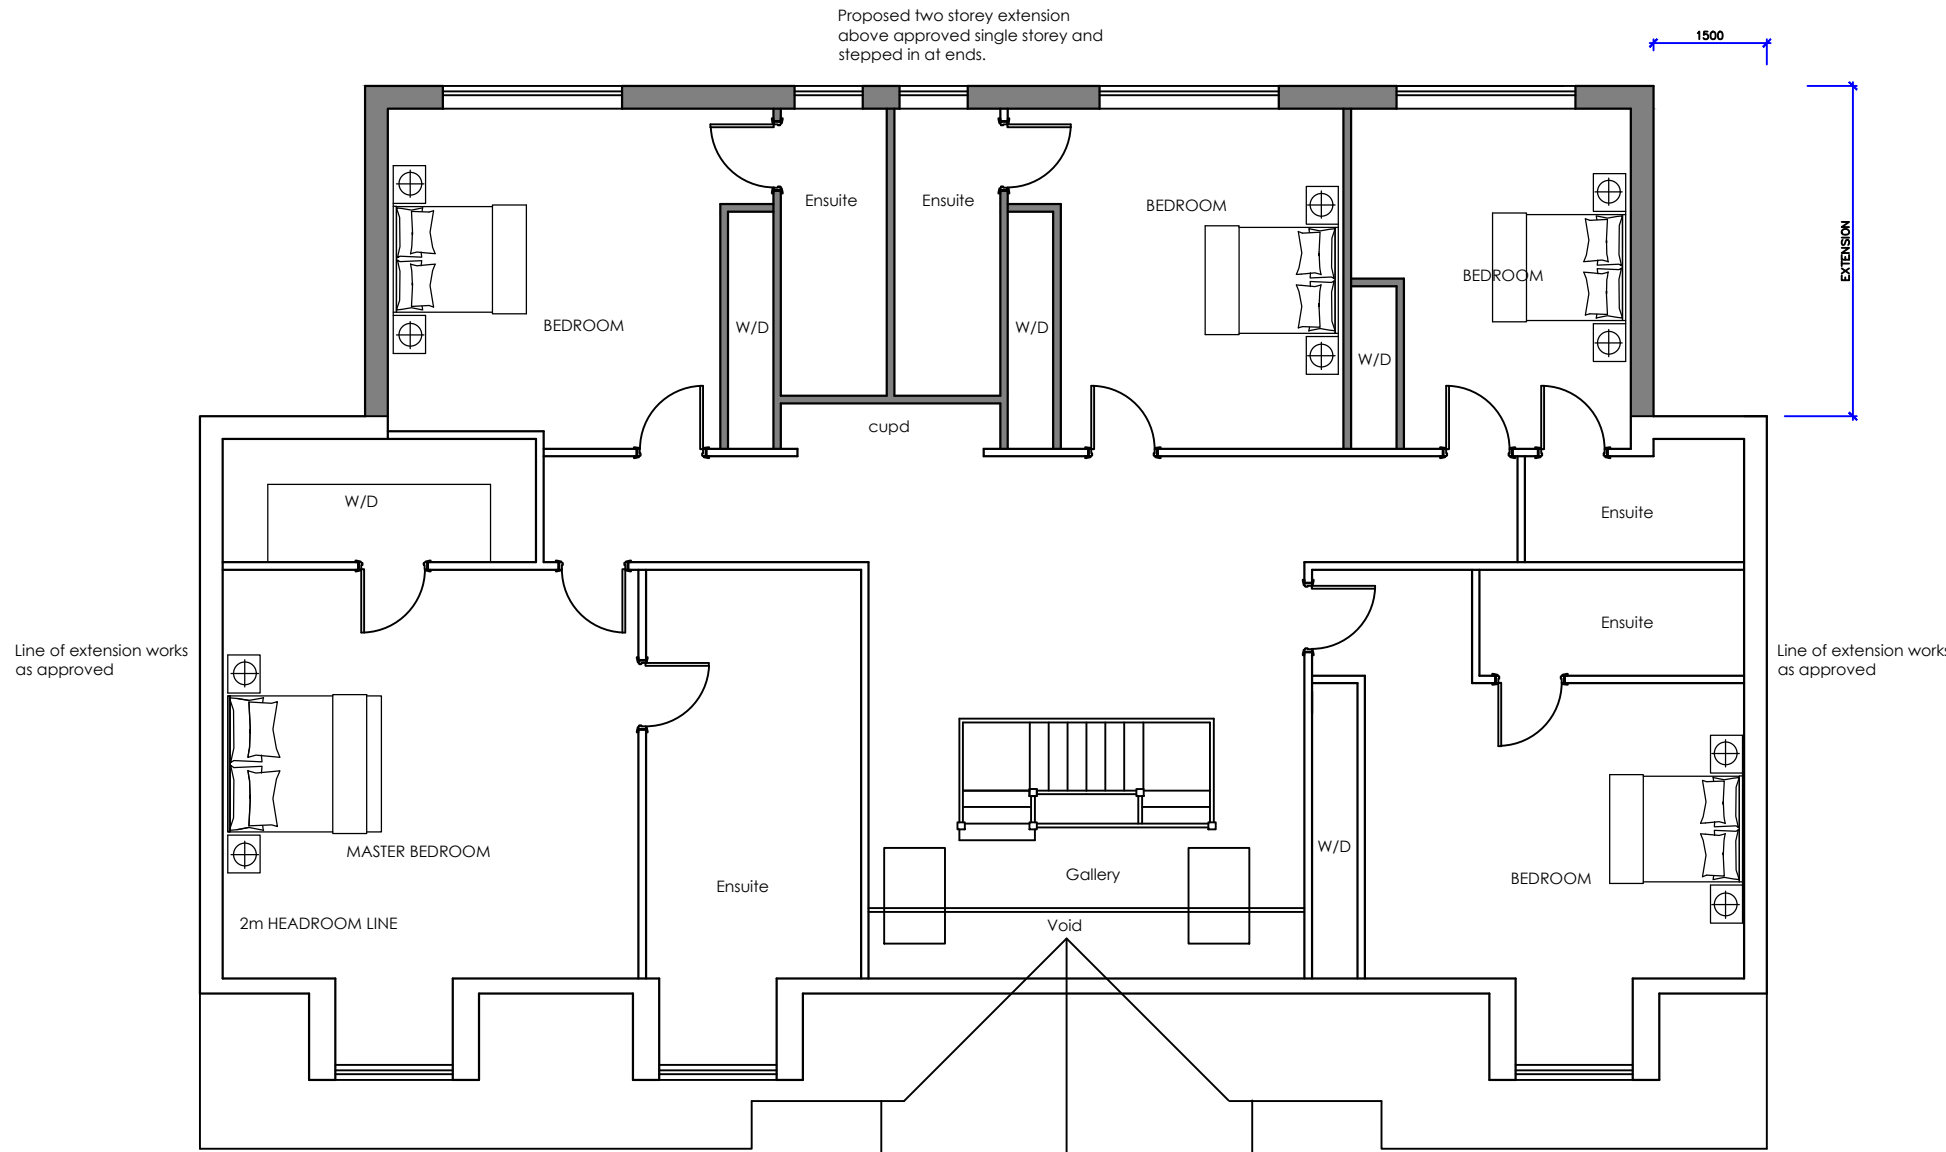

Proposed First Floor Plan

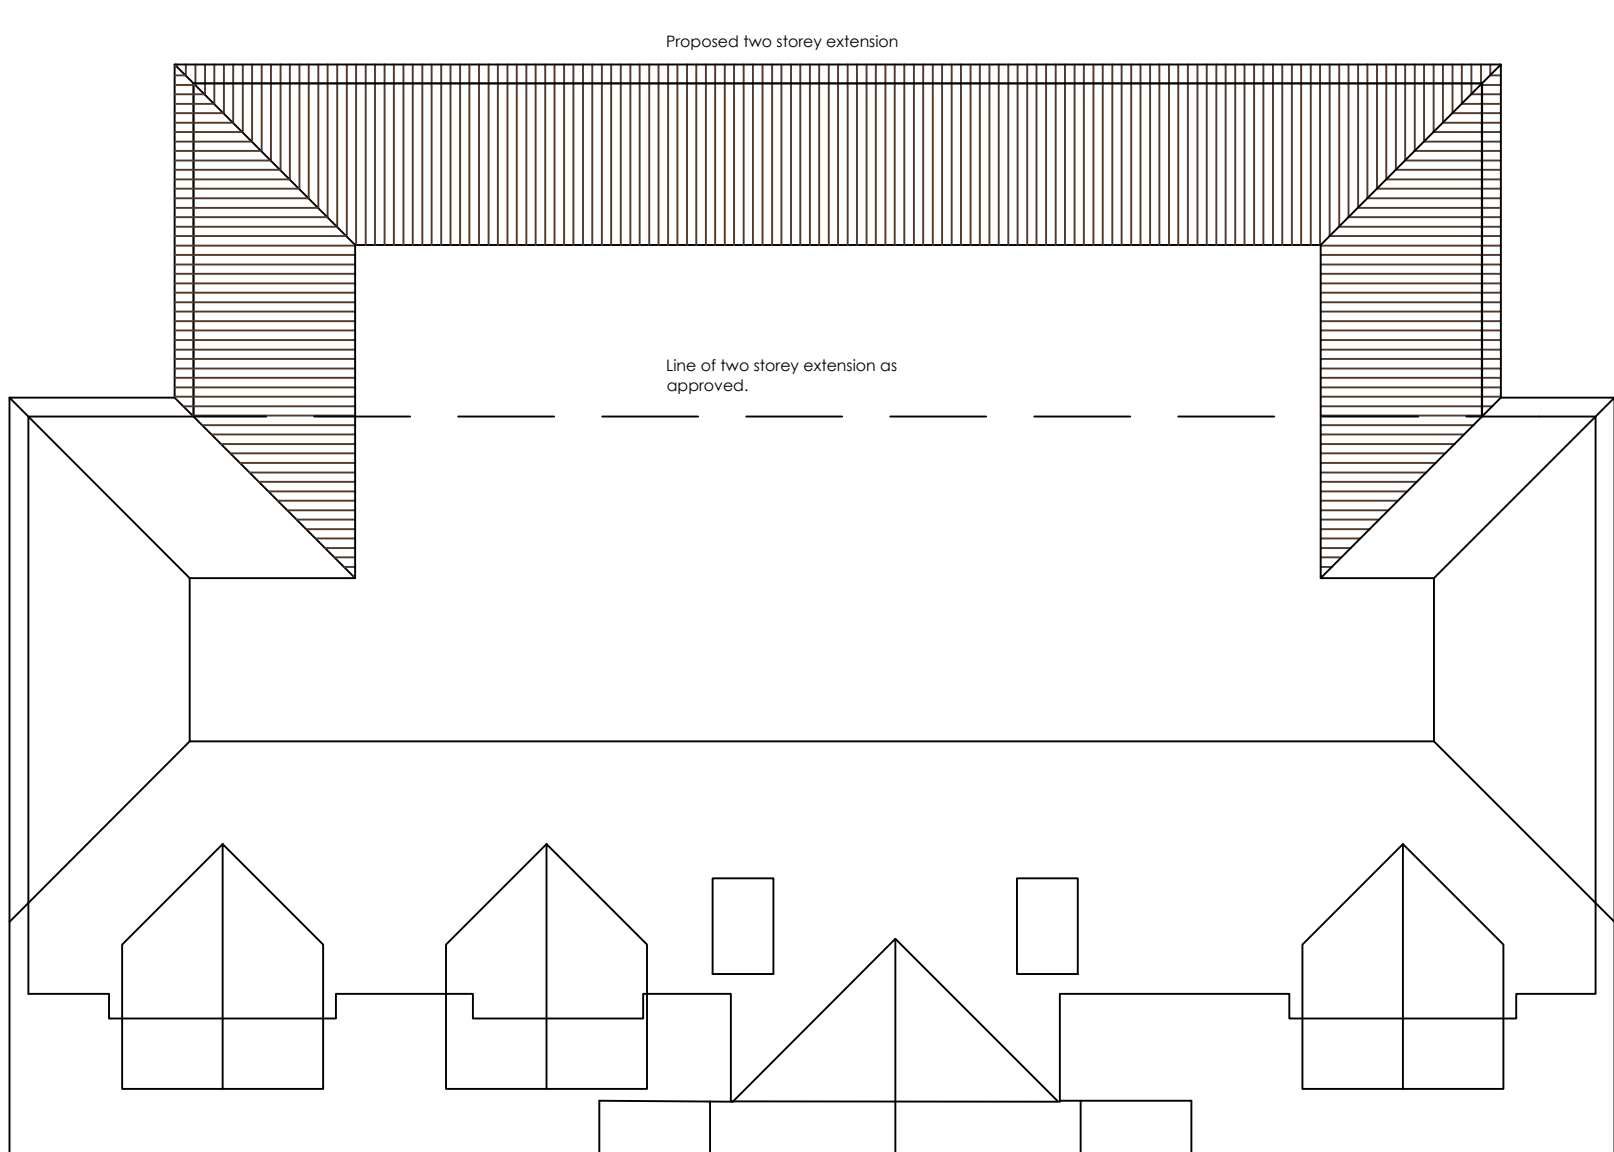


Proposed Roof Plan




Marycroft - (True elevation taken at angle)

Proposed Front Elevation


Collina

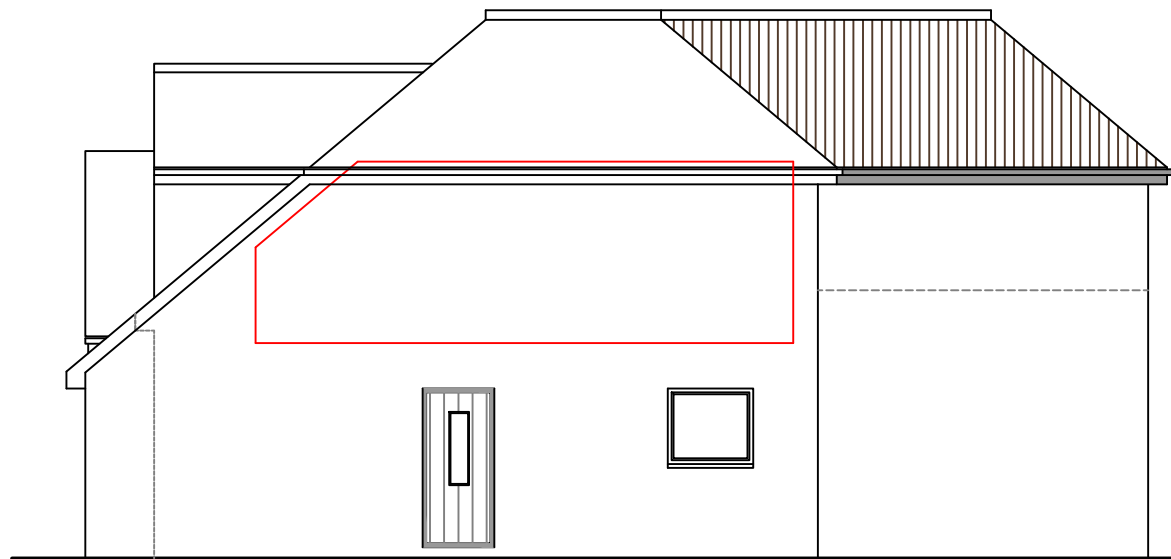

Proposed Side Elevation

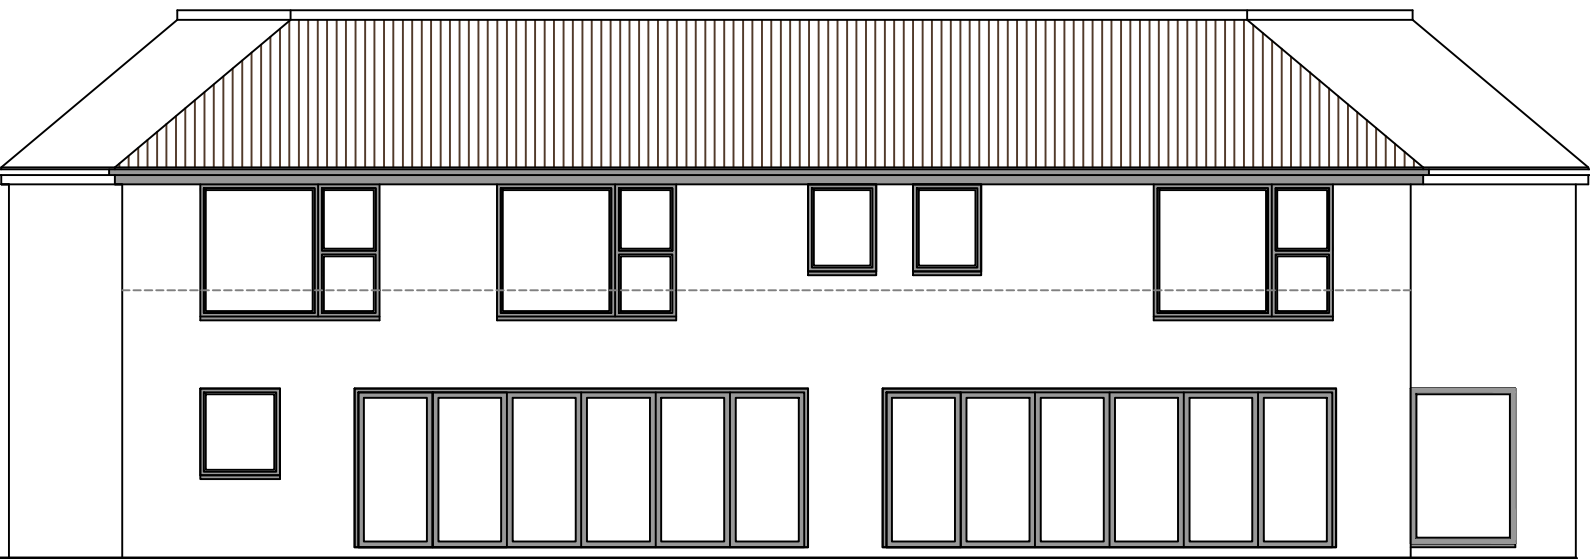

Proposed Rear Elevation

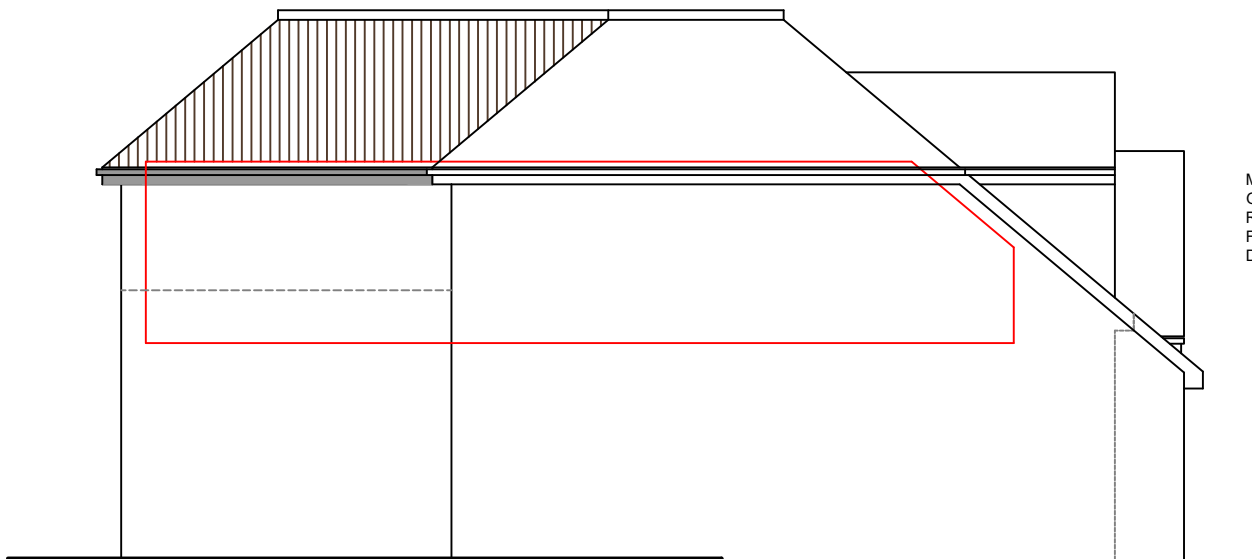

Proposed Side Elevation

Revision	Date	Description

Status
PLANNING

Mark | Carter
ASSOCIATES

Architectural
Design

design studio
priestfield stadium gillingham kent ME7 4DD
tel 01634 304700 fax 01634 850986
e mail: markcarter.associates@gmail.com

Client
HAYER INVESTMENTS KENT LTD

Drawing Title
REVISION TO FIRST FLOOR FLOOR PLANS AND ELEVATIONS

Project Title
ALTERATIONS AT No1 WILLOW WALK

Scale	Date	Drawn
1:100	AUG 24	MC

Drawing No	Rev
3429 - 013	B

