


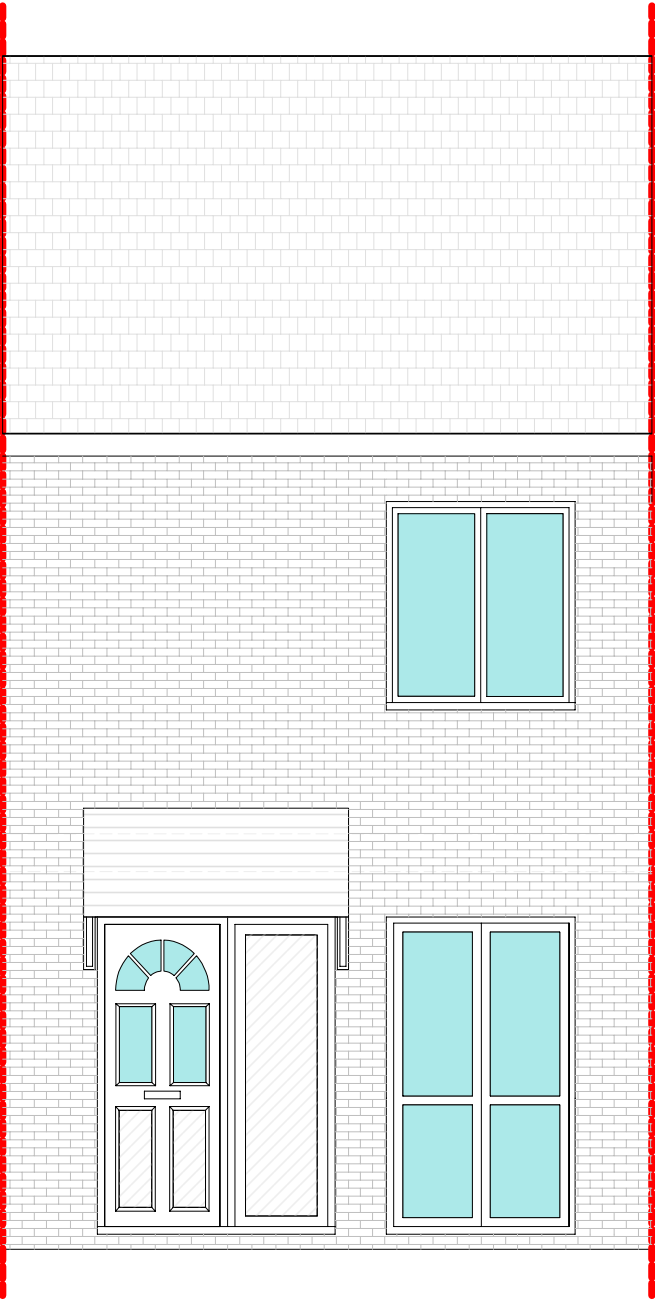

Front Elevation

54, Ruffets Wood, Gravesend, Kent, DA125JQ

1:50@A3

NOTES

This drawing is subject to copyright and should not be reproduced without permission.
All dimensions in millimeters unless otherwise stated.
These Plans are subject to 'Planning and Building Regulation Approval' or any other statute in law before building commences. All building work is subject to Building Control Approval.
Any structural work where mentioned on the drawing is subject to a qualified structural and civil engineer calculations before building work commences.
All drawings marked preliminary or planning are not to be built or manufactured from.
Boundary line indicative only. Exact location must be determined on site before building work commences.
Any discrepancies found in this drawing to be brought to the attention of Draw Plans for rectification.

Plans Details

Existing Elevations

Drawing No: Planning

Scale: 1:100@A3

Designer: G W

Ref: 1286941

Date: May 2023

Client Details

Olusegun Oso

Property Details

54, Ruffets Wood
Gravesend
Kent
DA125JQ