




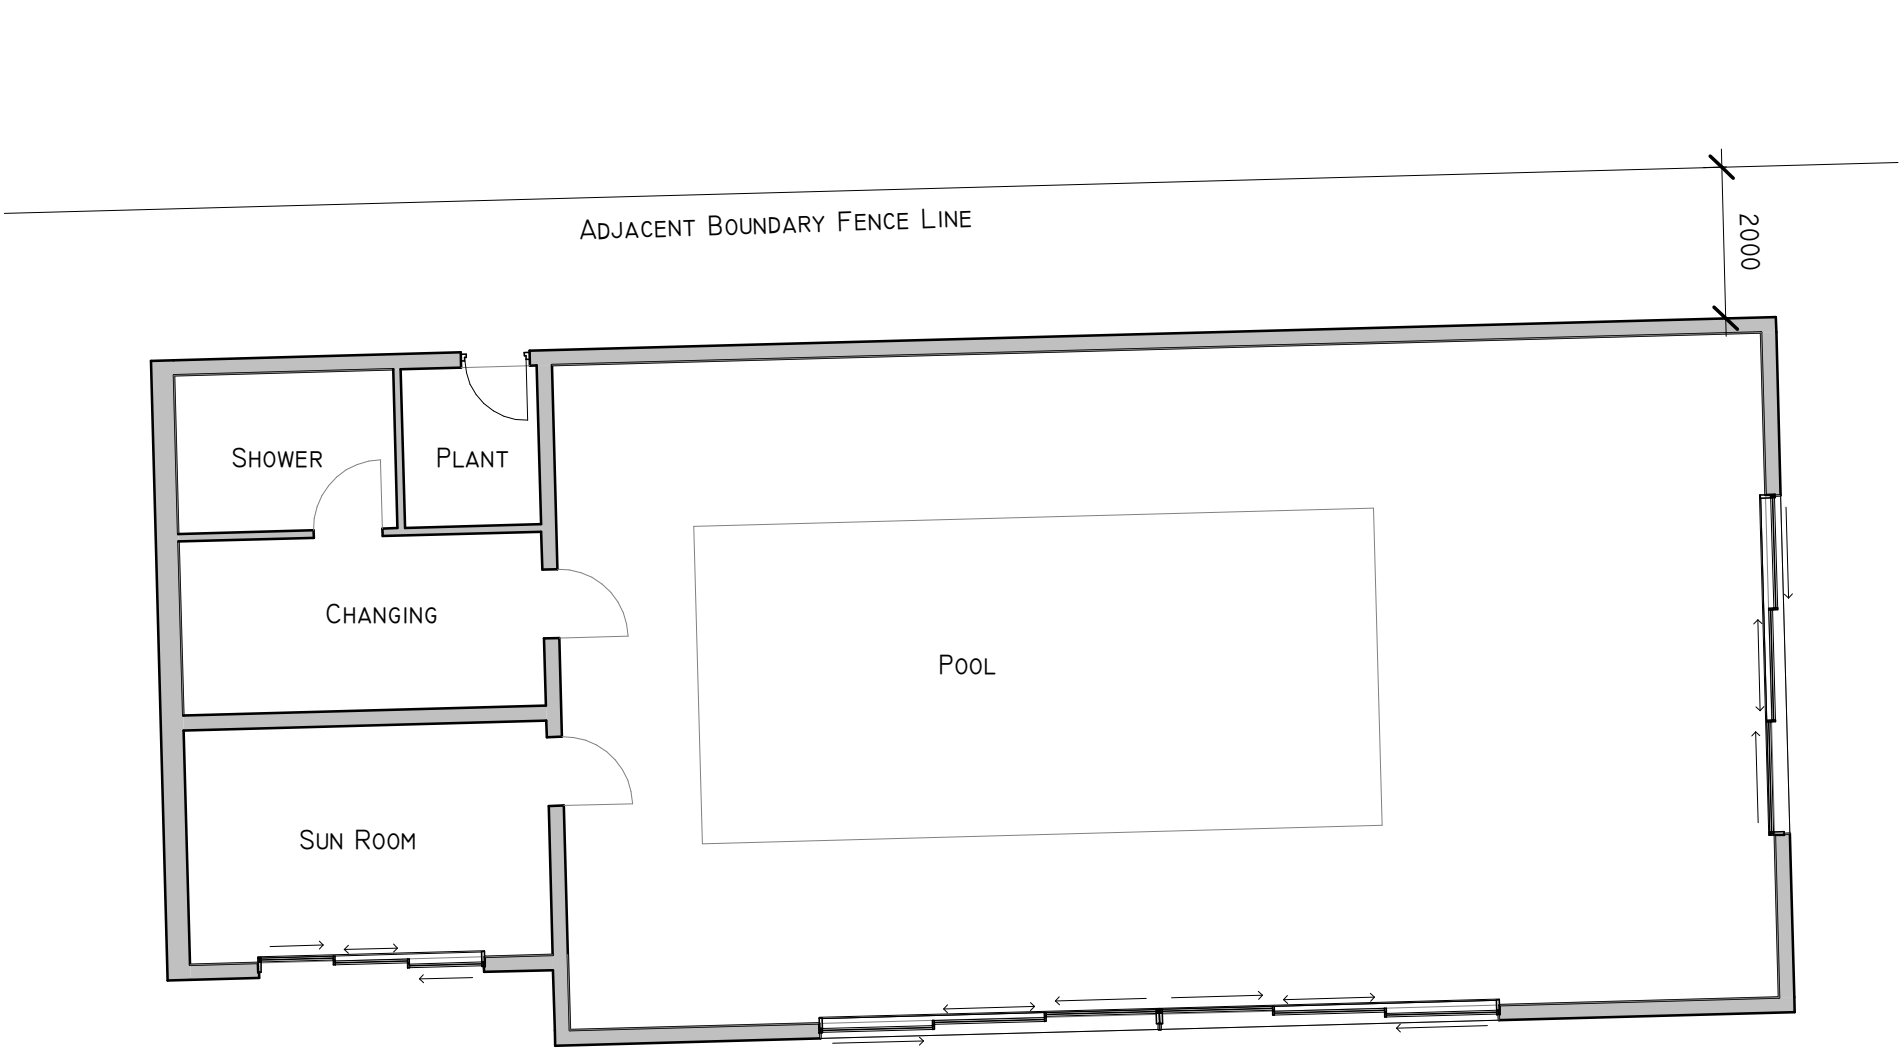


PROPOSED GROUND FLOOR PLAN
1 : 100

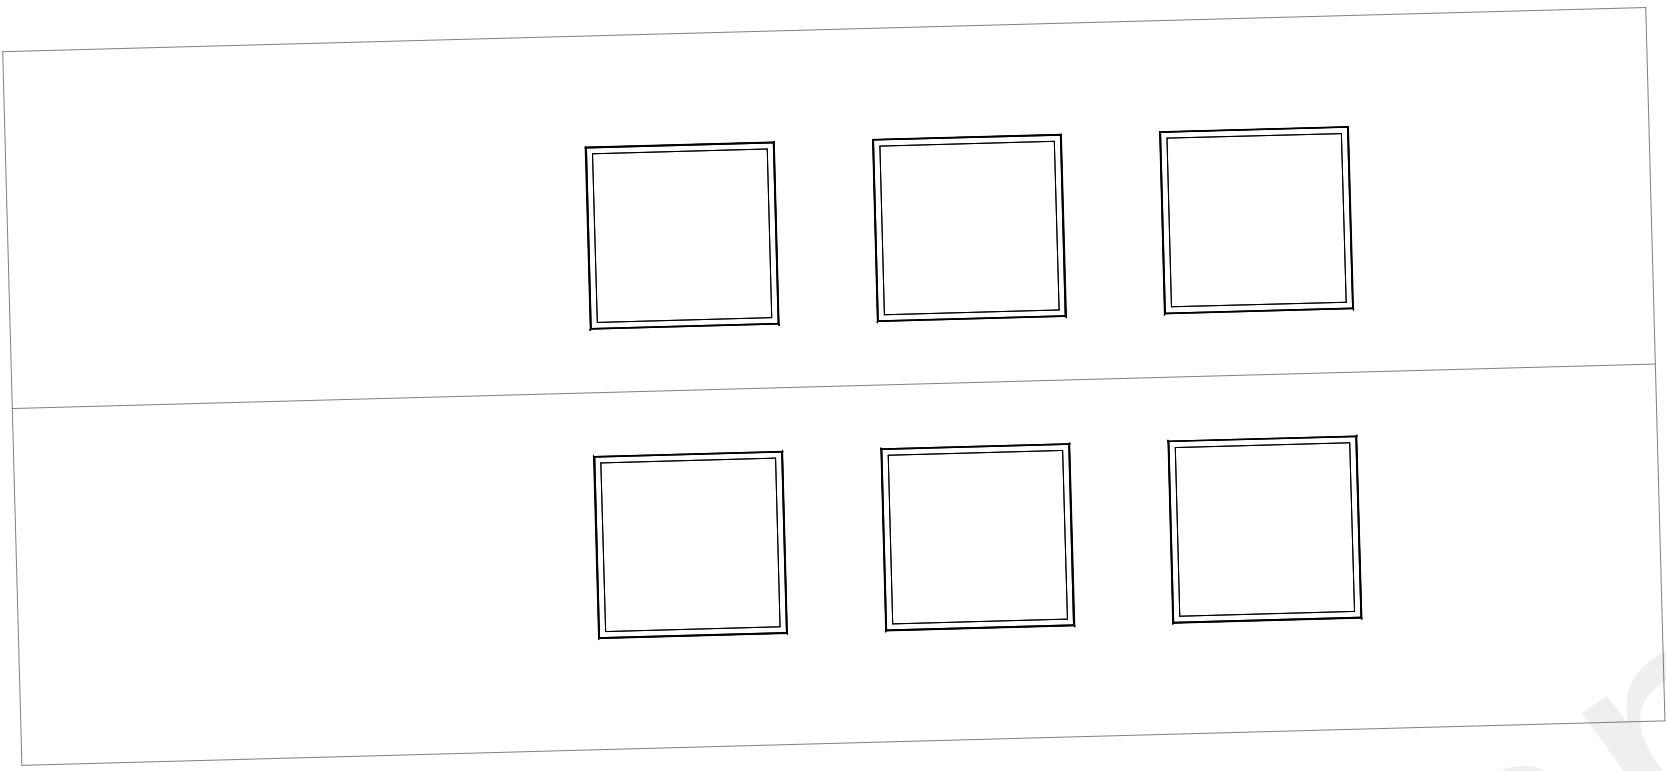


PROPOSED ROOF PLAN
1 : 100

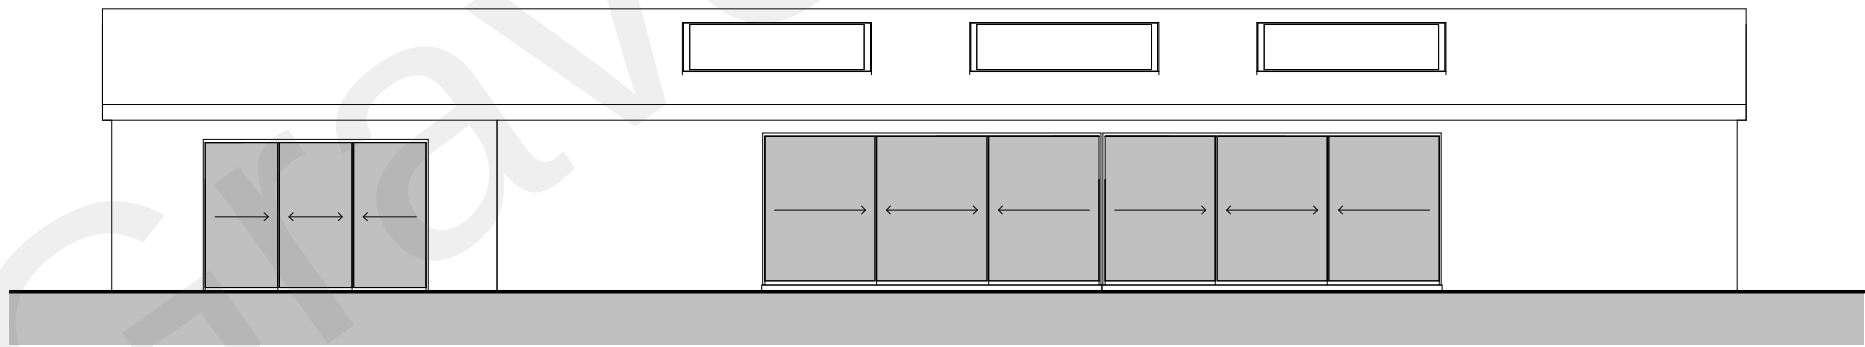


FRONT ELEVATION
1 : 100

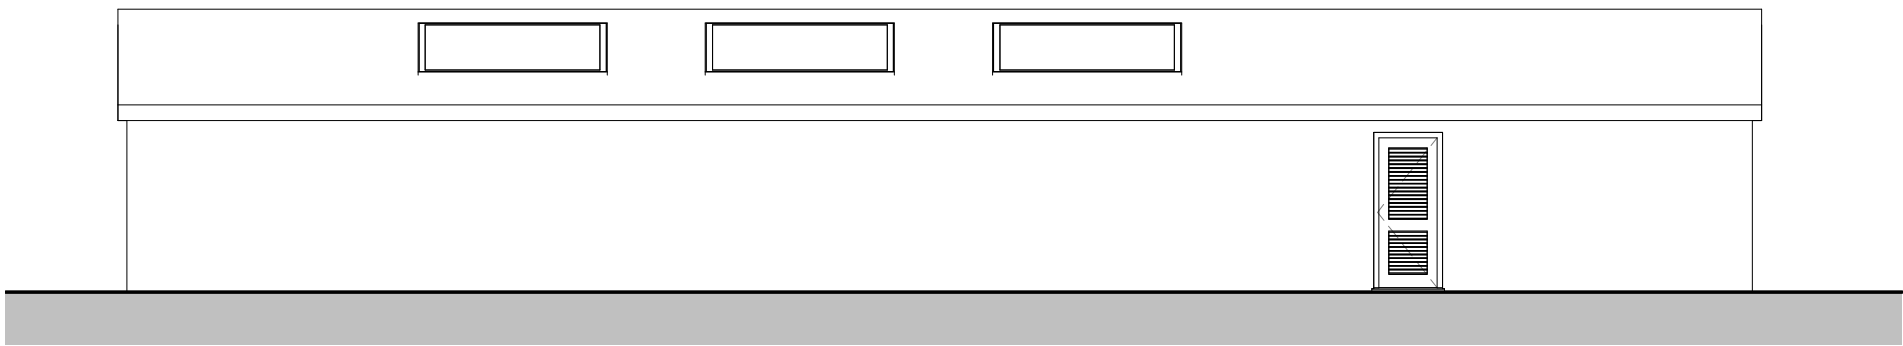


REAR ELEVATION
1 : 100

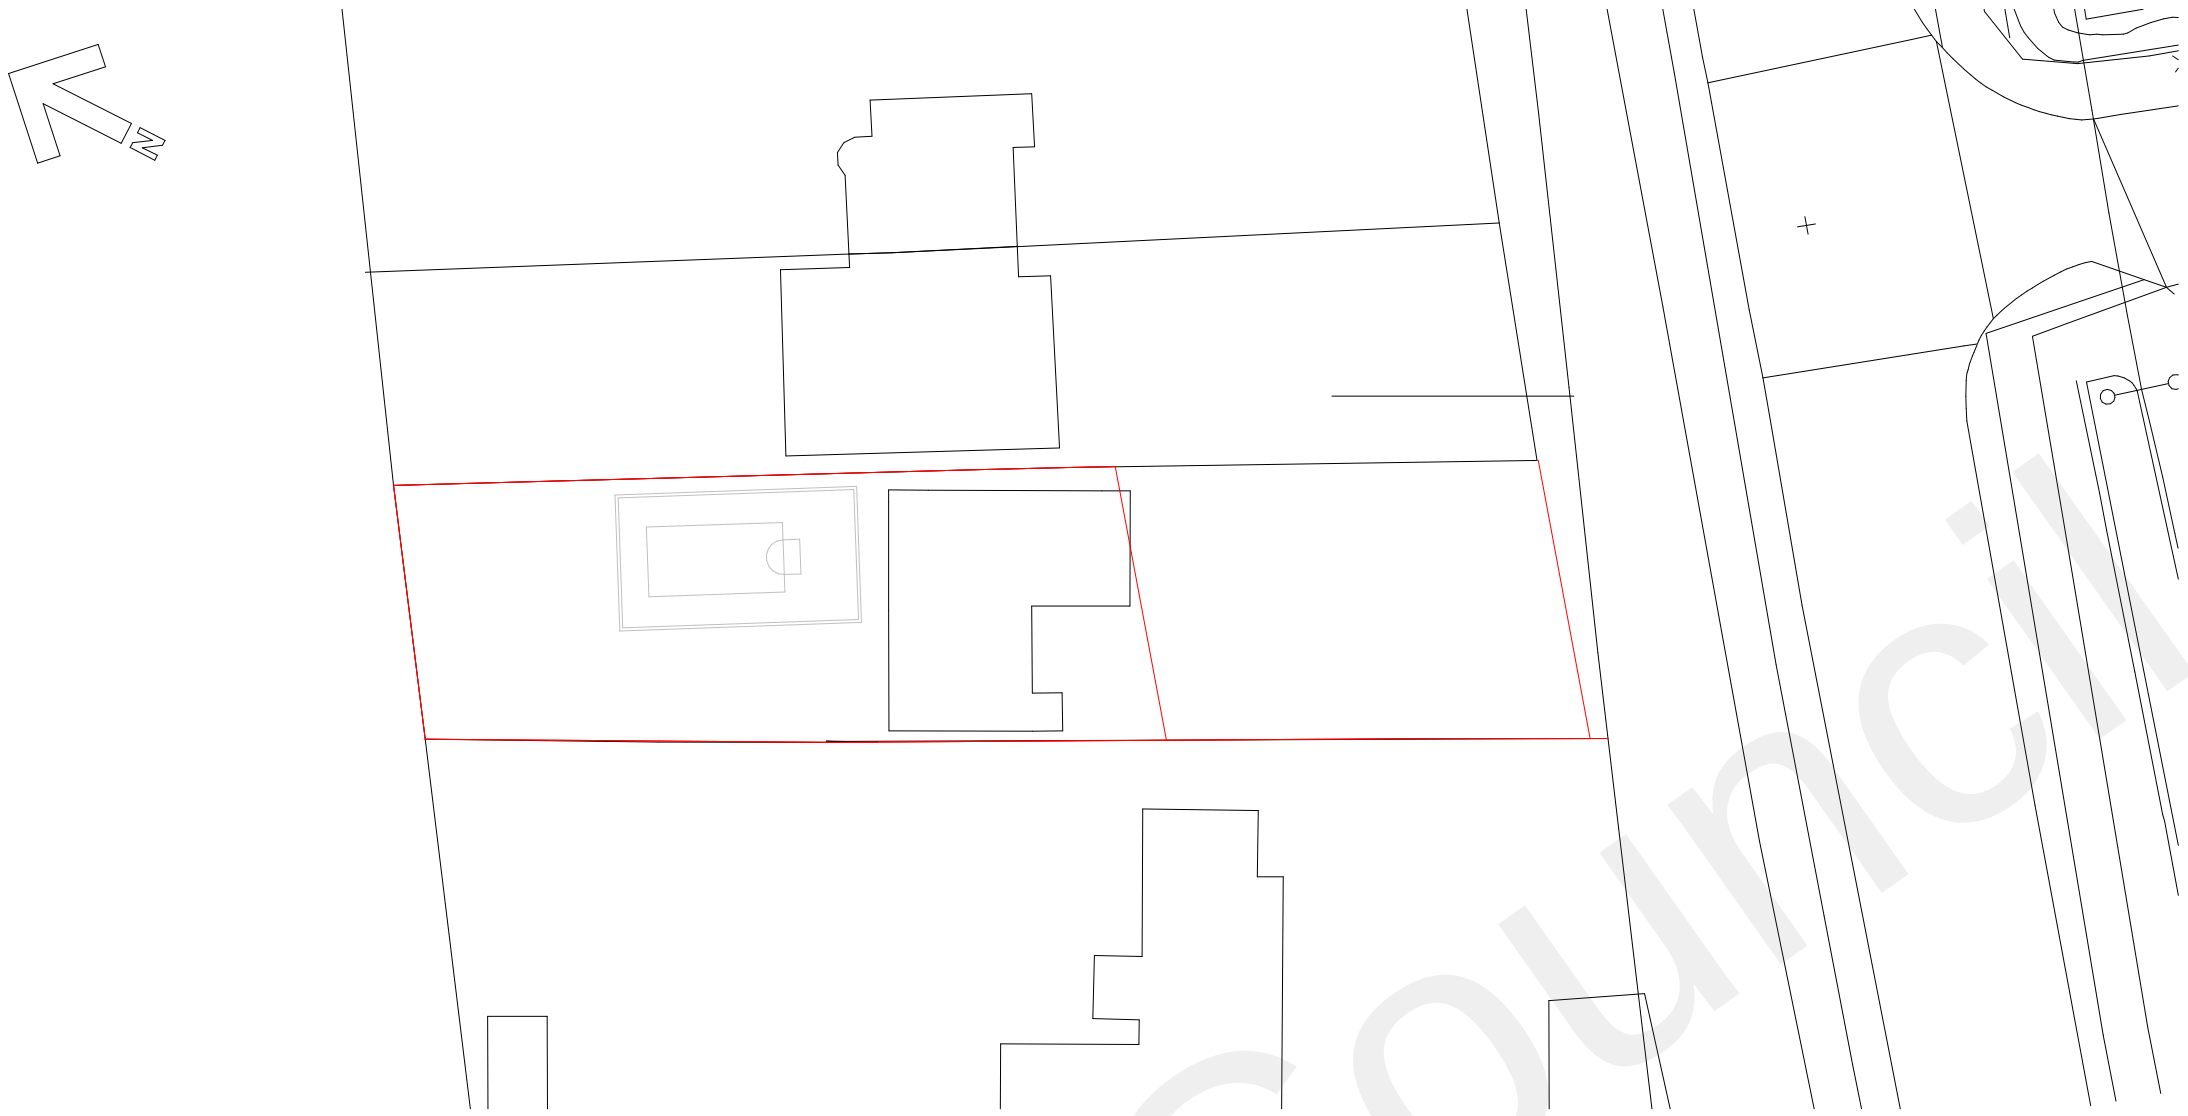


EXISTING SITE PLAN
1 : 500

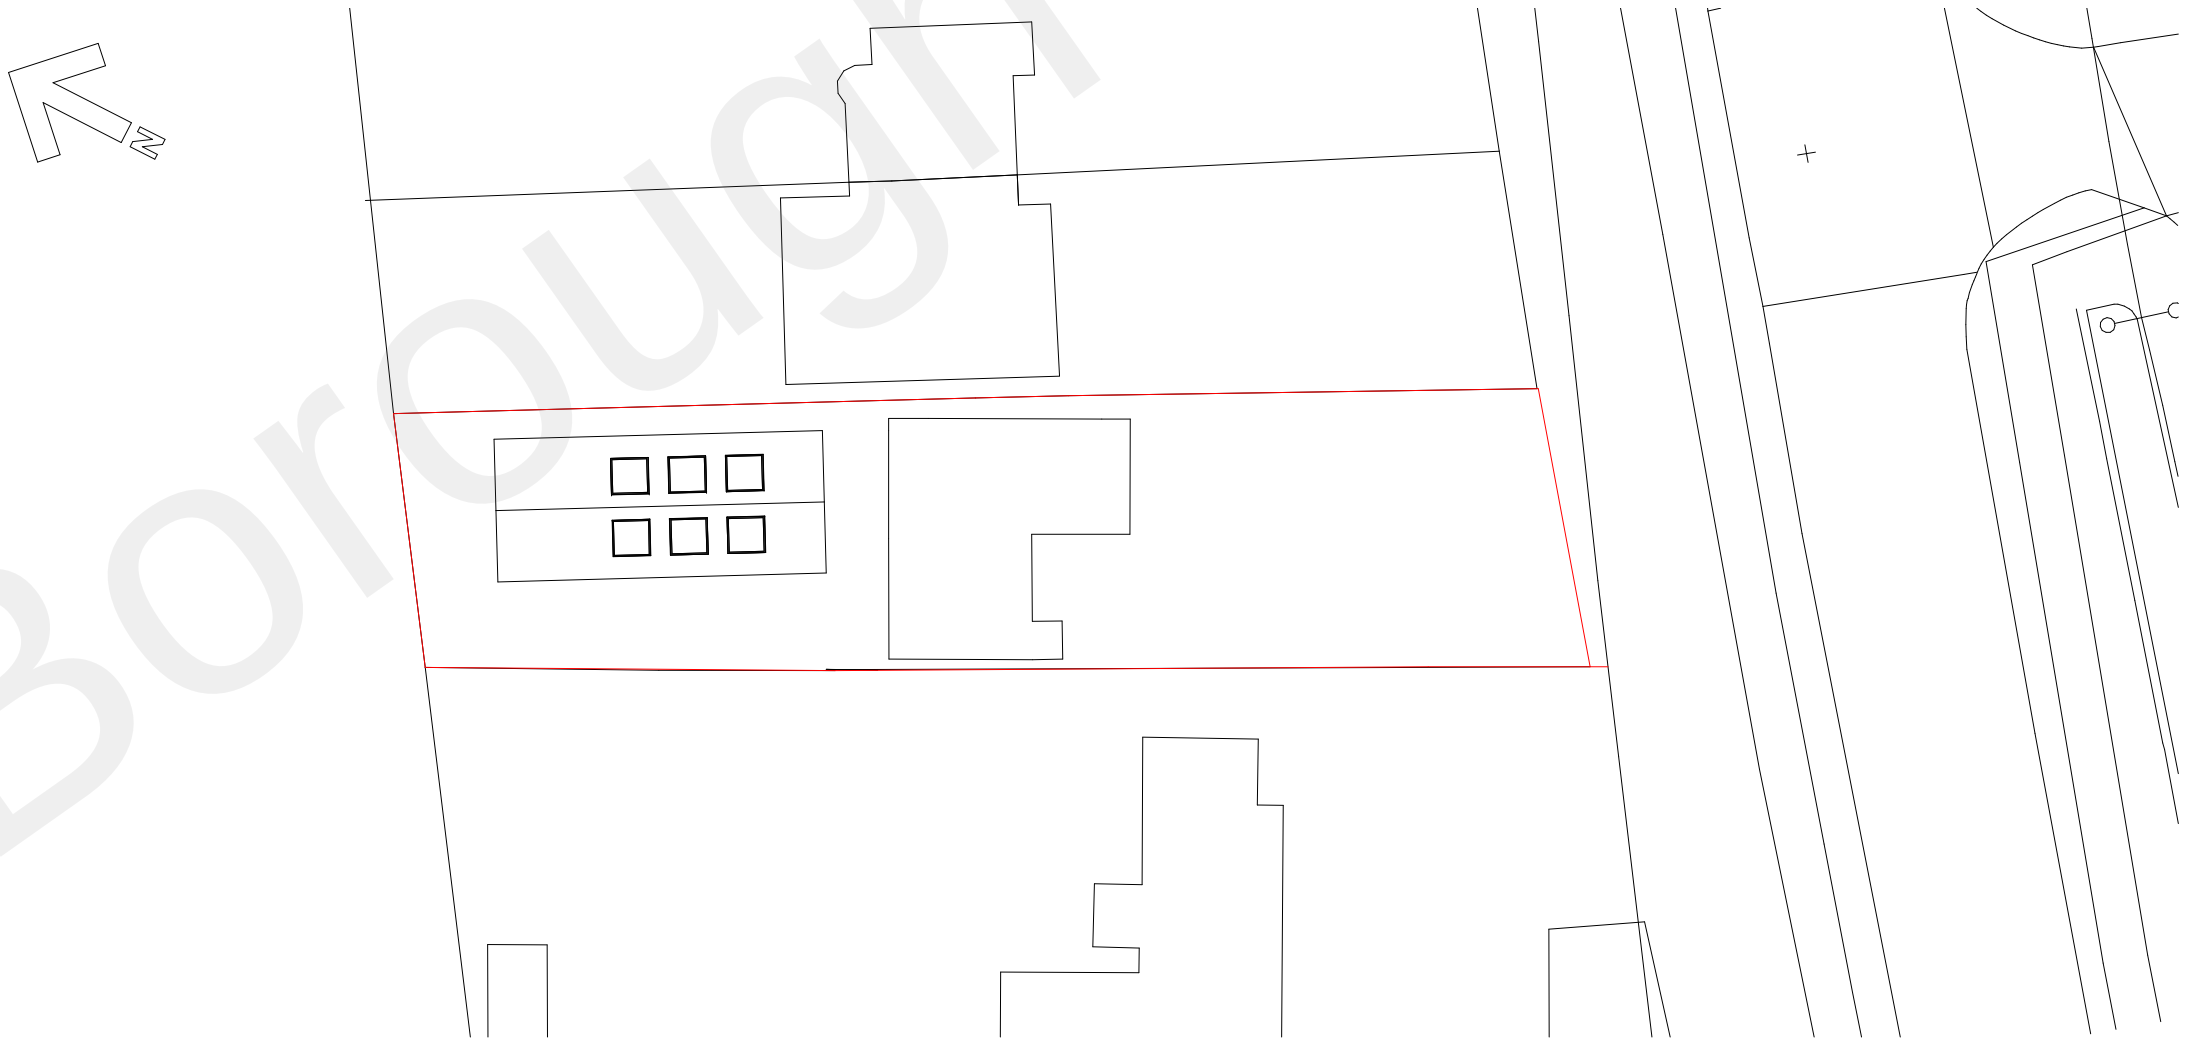


SITE
1 : 500

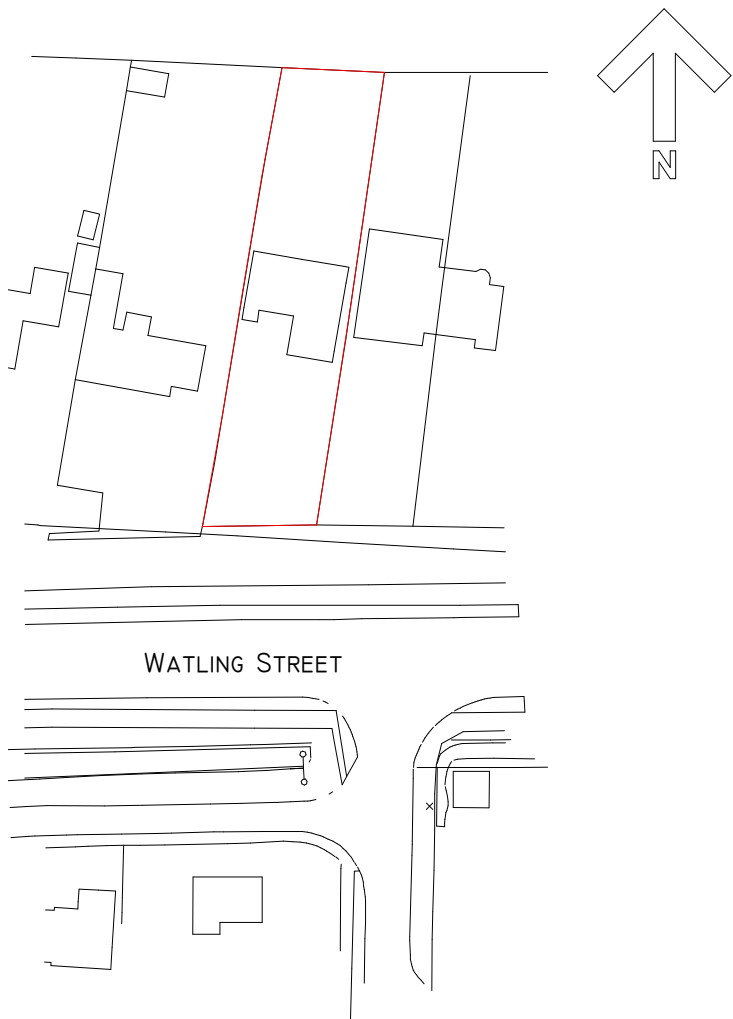


SITE LOCATION PLAN
1 : 1250

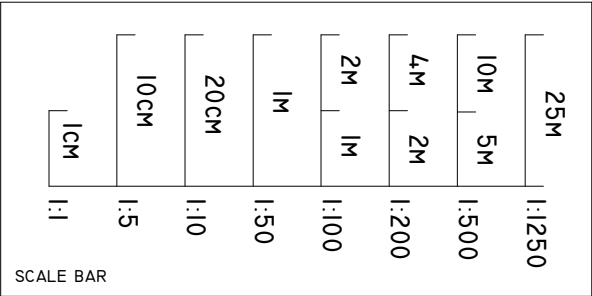

HOUSE FOOTPRINT:	205M ²
OUTBUILDING FOOTPRINT:	170M ²
TOTAL BUILT AREA	375M ²
TOTAL SITE AREA:	1363M ²
BUILT AREA % OF SITE	27.5%

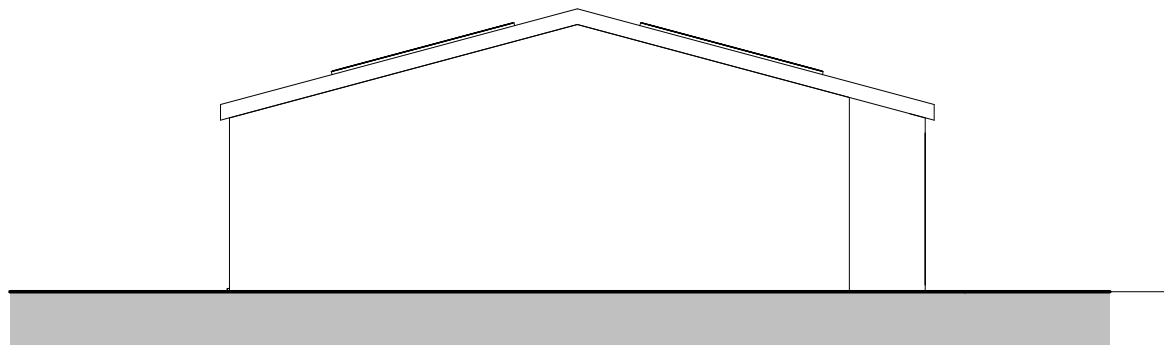

SIDE ELEVATION
1 : 100

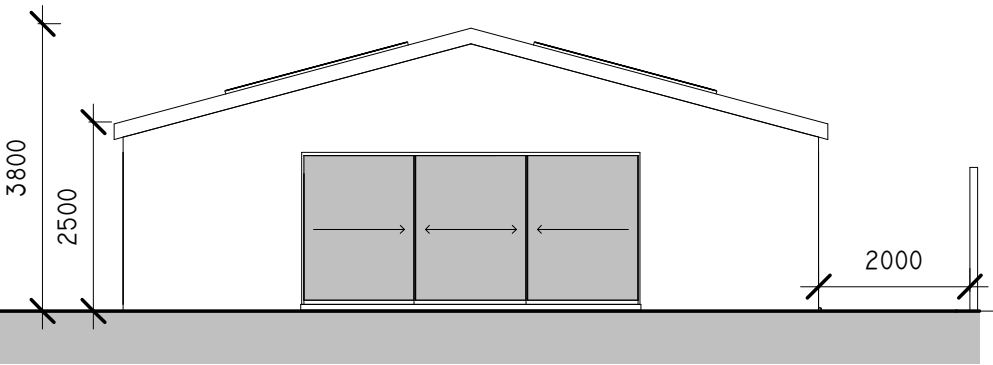

SIDE ELEVATION
1 : 100

REV

DESCRIPTION

DATE

CLIENT DETAILS
MR AND DR. HOTHI

SITE LOCATION
CHESTNUT LODGE, WATLING STREET, ROCHESTER, ME2 3UQ

DRAWING TITLE
PROPOSED PLANS AND ELEVATIONS

DATE
06/15/21

AS INDICATED
AI

DRAWN BY
MR

PROJECT NO.
21013

DRAWING NO.
P01

REVISION
A

ARCHITECTURE DESIGN
PLANNING
SAP ASSESSMENTS & EPCS
TEL: 01227 467 660
WWW.BLINKARCHITECTURE.CO.UK
INFO@BLINKARCHITECTURE.CO.UK