

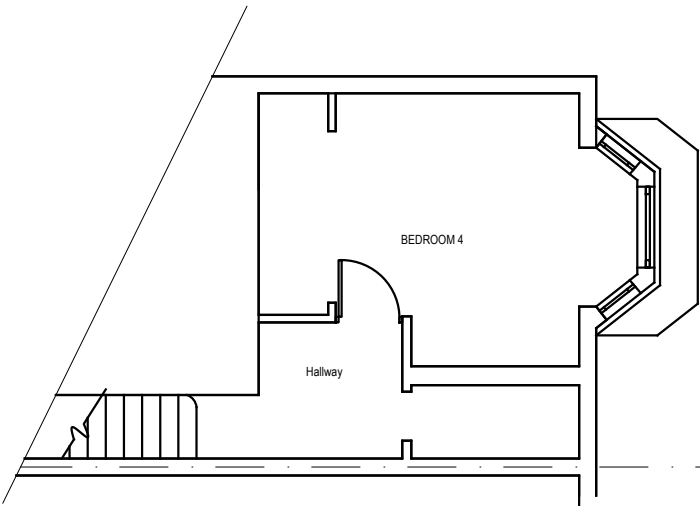



Notes: If in doubt ask. Do not scale off this drawing. All dimensions are in millimetres unless noted otherwise. All levels are in metres above ordnance datum unless noted otherwise. This drawing is to be read in conjunction with other relevant architects and engineers drawings and specifications. All dimensions must be checked on site. Inform the architect of any discrepancies prior to construction. This drawing is copyright and must not otherwise be used or copied.

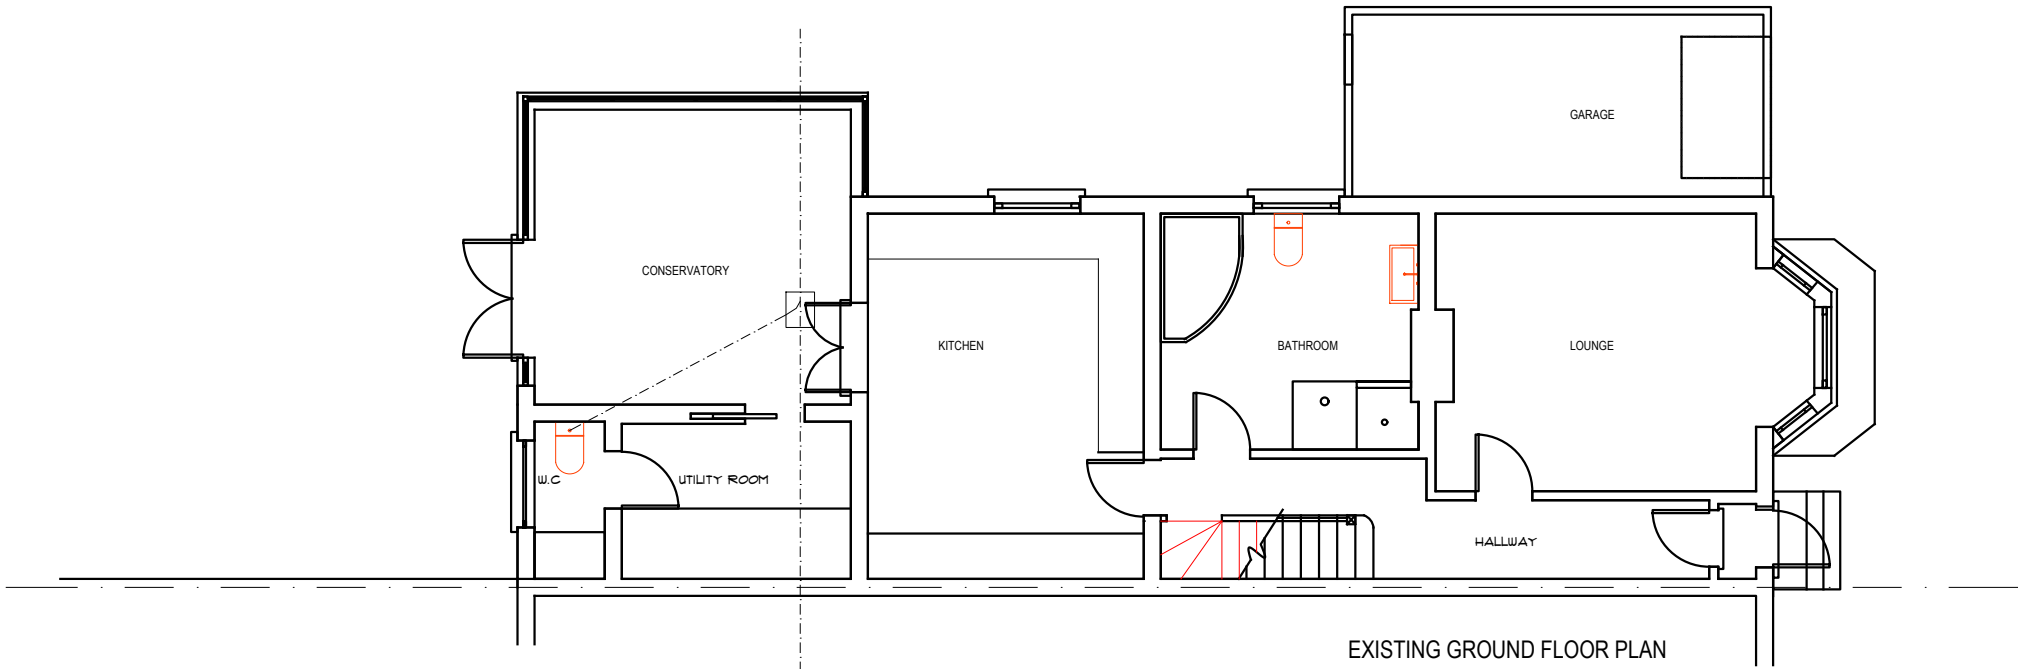

EXISTING BASEMENT FLOOR PLAN
floor area = 22.9 sqm

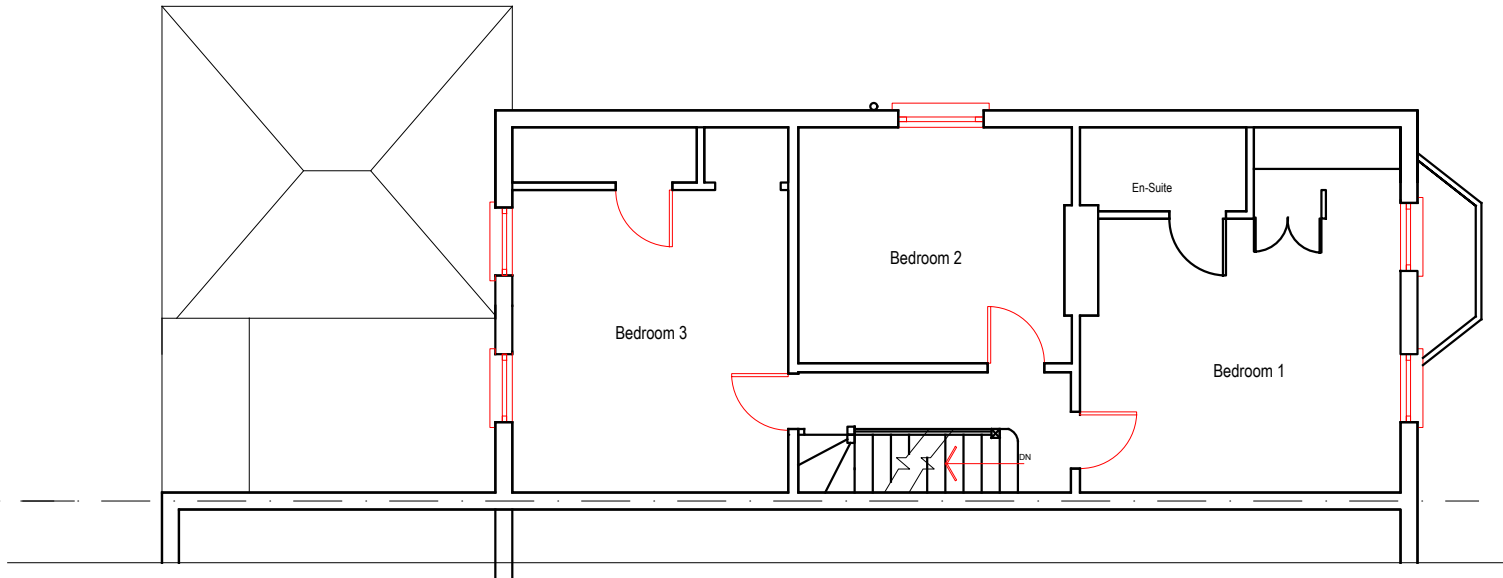

EXISTING FIRST FLOOR PLAN

 

SCALE : 1/100

[illegible]

HPDESIGN STUDIO

HPDESIGN STUDIO
146 Essex Road
Leytonstone
E10 6BS
T: 07946883273
E: purbeckhouse16@gmail.com

Project 40 Springhead Rd, Northfleet,
Gravesend DA11 9QY

Title
Existing Basement Ground and First Floor Plan

Client **Mr Mark Fante**

Lead Consultant	Project Number SH -07/2023
-----------------	-------------------------------

Drawing Number	Revision	Scale 1:100@A3
SH-03	-	Date April, 2023