



Notes: If in doubt ask. Do not scale off this drawing. All dimensions are in millimetres unless noted otherwise. All levels are in metres above ordnance datum unless noted otherwise. This drawing is to be read in conjunction with other relevant architects and engineers drawings and specifications. All dimensions must be checked on site. Inform the architect of any discrepancies prior to construction. This drawing is copyright and may not otherwise be used or copied.



PROPOSED FRONT ELEVATION

 

SCALE : 1/100

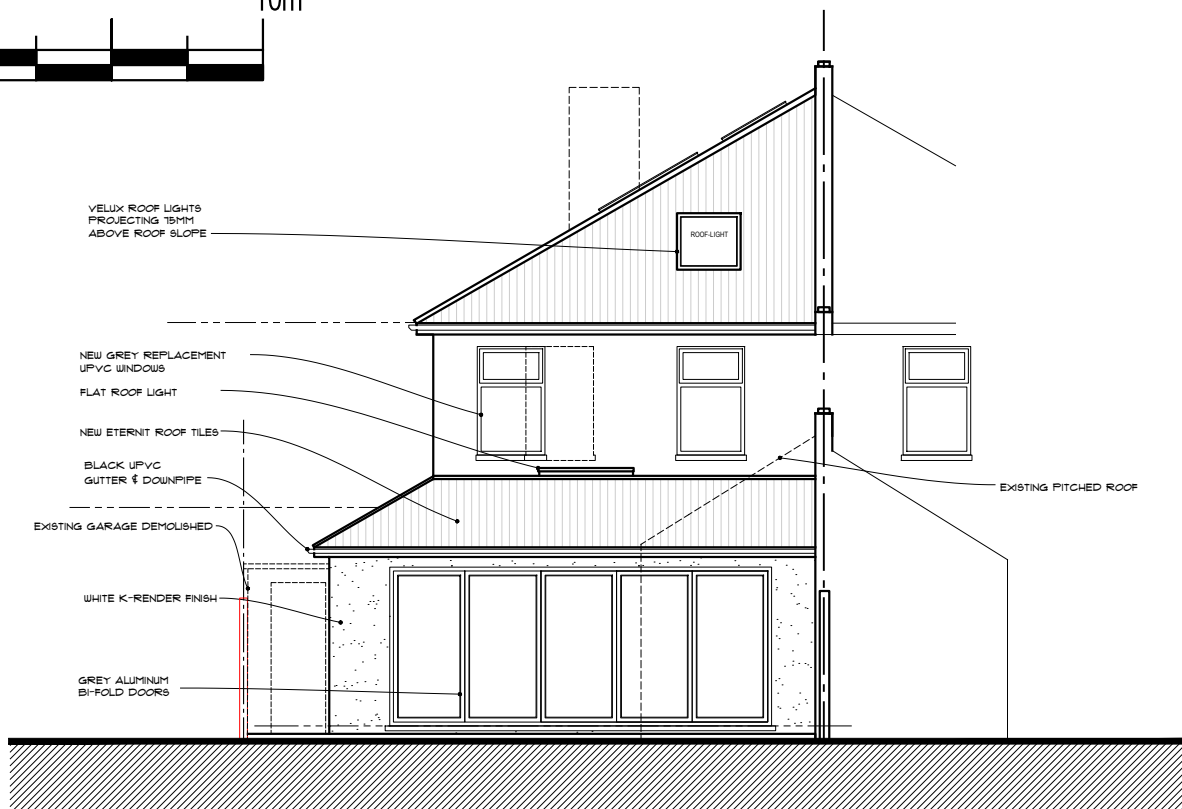

PROPOSED REAR ELEVATION

HPDESIGN STUDIO

HPDESIGN STUDIO
146 Essex Road
Leytonstone
E10 6BS
T: 07946883273
E: purbeckhouse16@gmail.com

Project **40 Springhead Rd, Northfleet,
Gravesend DA11 9QY**

Title
Proposed Front and Rear Elevations

Client

Lead Consultant

Project Number
BR-011/2022

Drawing Number

SH-10A

Revision

-

Scale 1:100@A3

Date
April 2023