


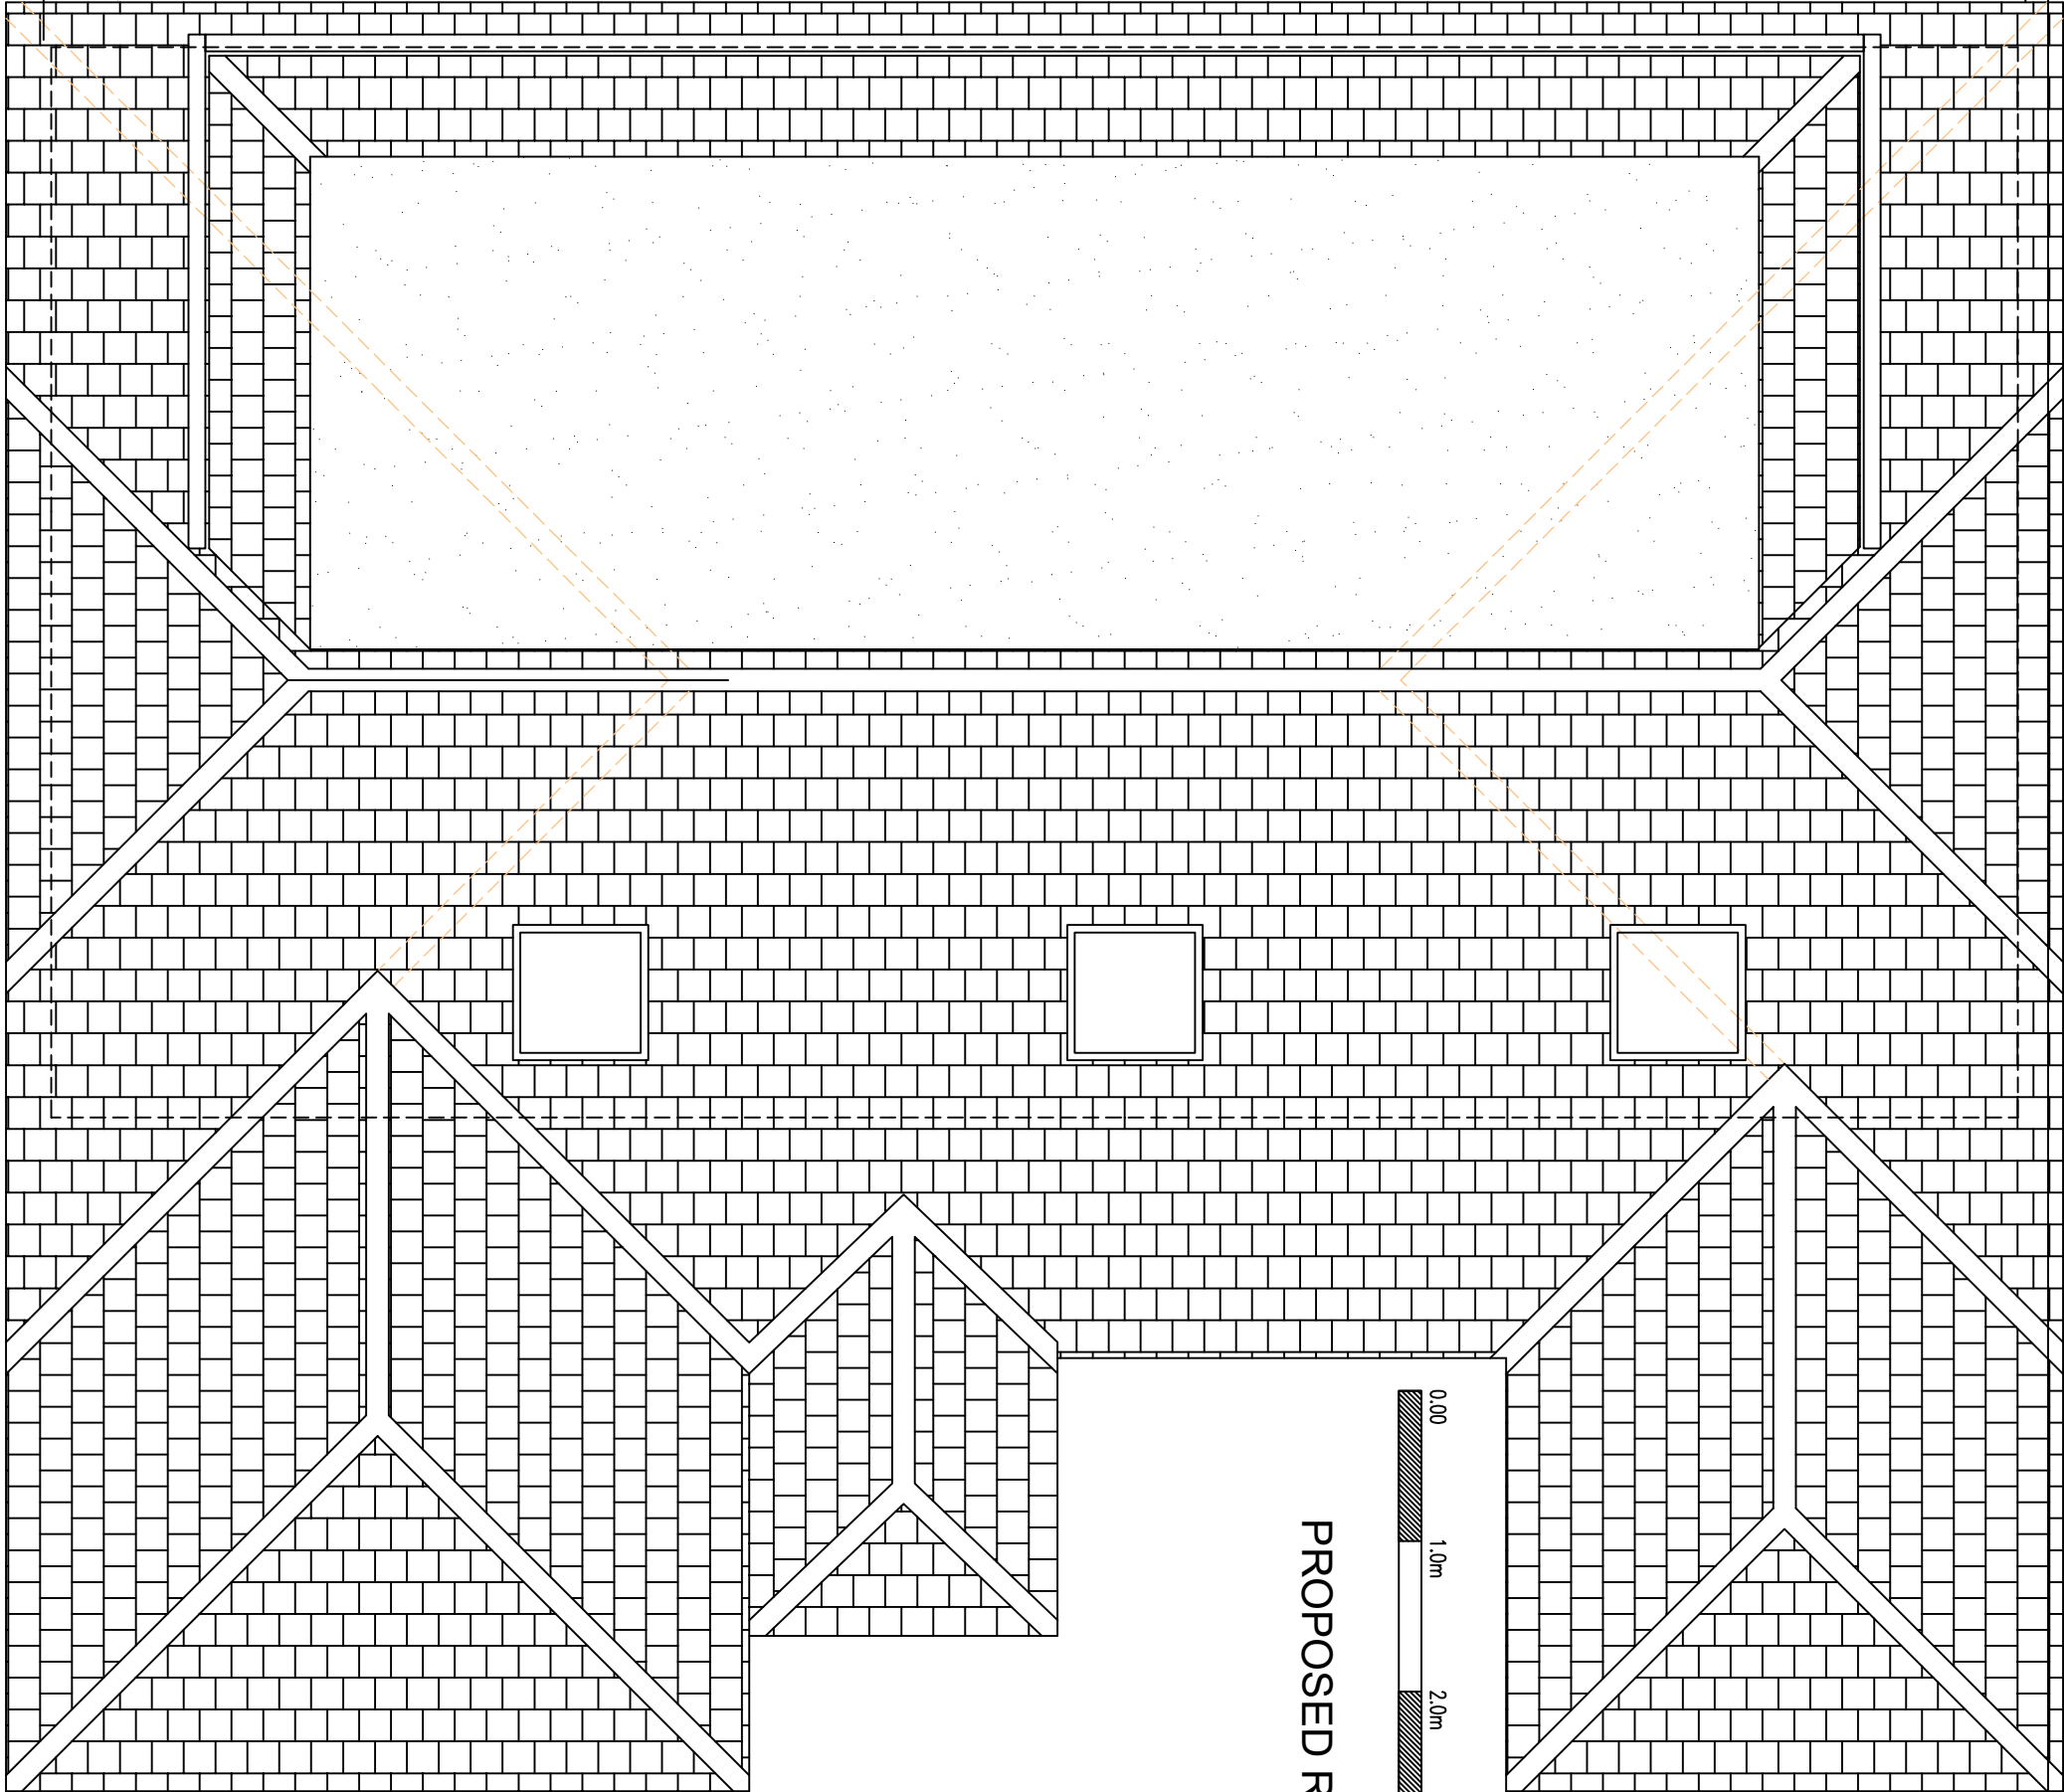

PROPOSED ROOF PLAN

Client			
Mr Dalbogh Singh Rajbans 5 The Yews Gravesend, Kent DA12 1PA			
Drawing Title			
Proposed Roof Plan			
Amendment for Planning Submission Rear Dormer amended Revised planning	RB	04	Sept 26
	RB	03	May 26
	RB	02	May 26
	RB	01	Jun 25
Description	Initial	Rev	Date
This drawing is copyright and may not be reproduced or used or unless expressly agreed by the Design Team All dimensions must be checked on site.			
Drawing No.		Revision	
2522-007		04	
Scale	1:50@A3	Date	Oct 25
Computer File No.			
Drawn By Raj Bhatti			
Scale 1:50@A3			