



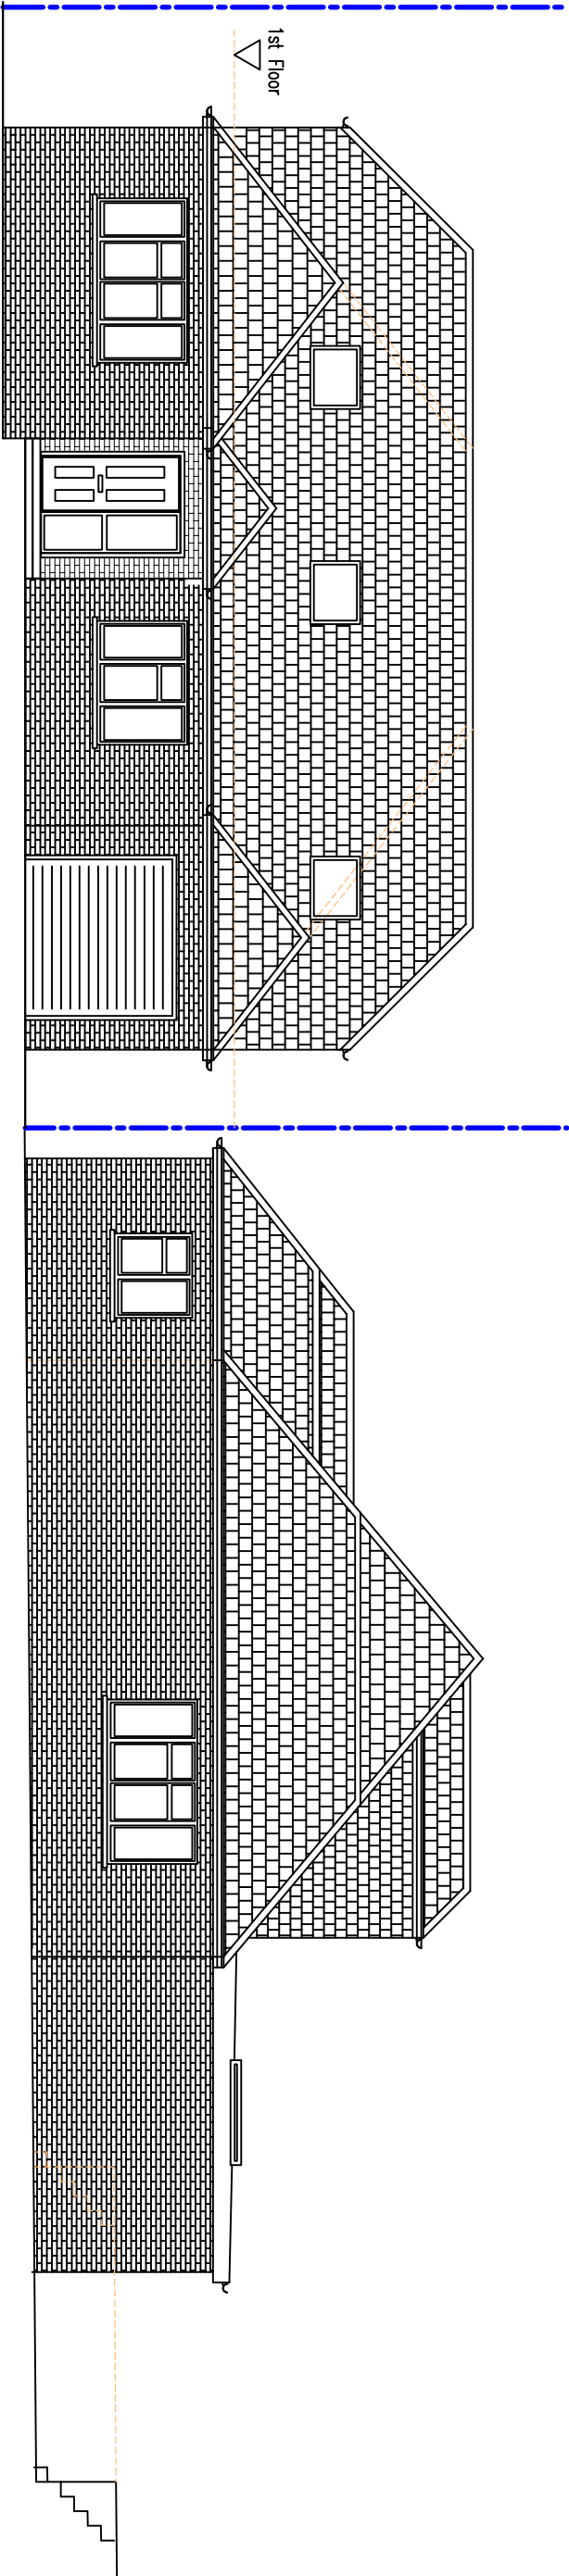

PROPOSED FRONT ELEVATION

PROPOSED SIDE ELEVATION

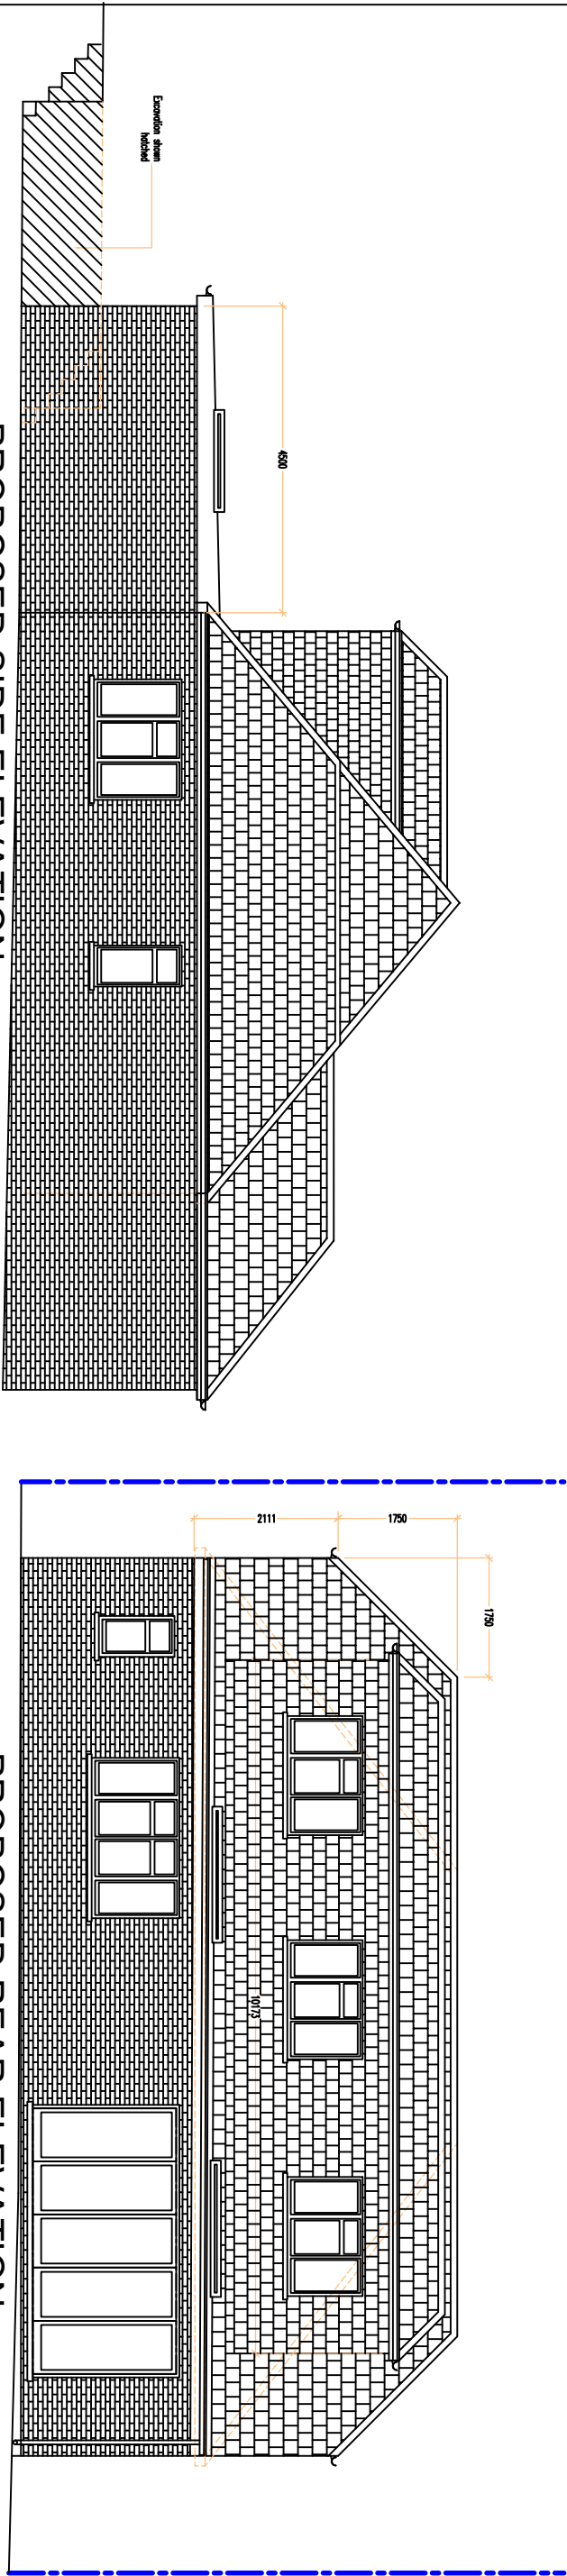

PROPOSED SIDE ELEVATION

PROPOSED REAR ELEVATION



						Drawing No.		Revision	
		Client		Drawing Title		2522-008		04	
		Mr Dalbagh Singh Rajbans 5 The Yews Gravesend, Kent DA12 1PA		Proposed Elevations		Scale 1:100@A3		Date Oct 25	
						Computer File No.		Project No.	
						Drawn By Raj Bhatti		Checked By	
						Coordinated By		Approved By	
				</					