



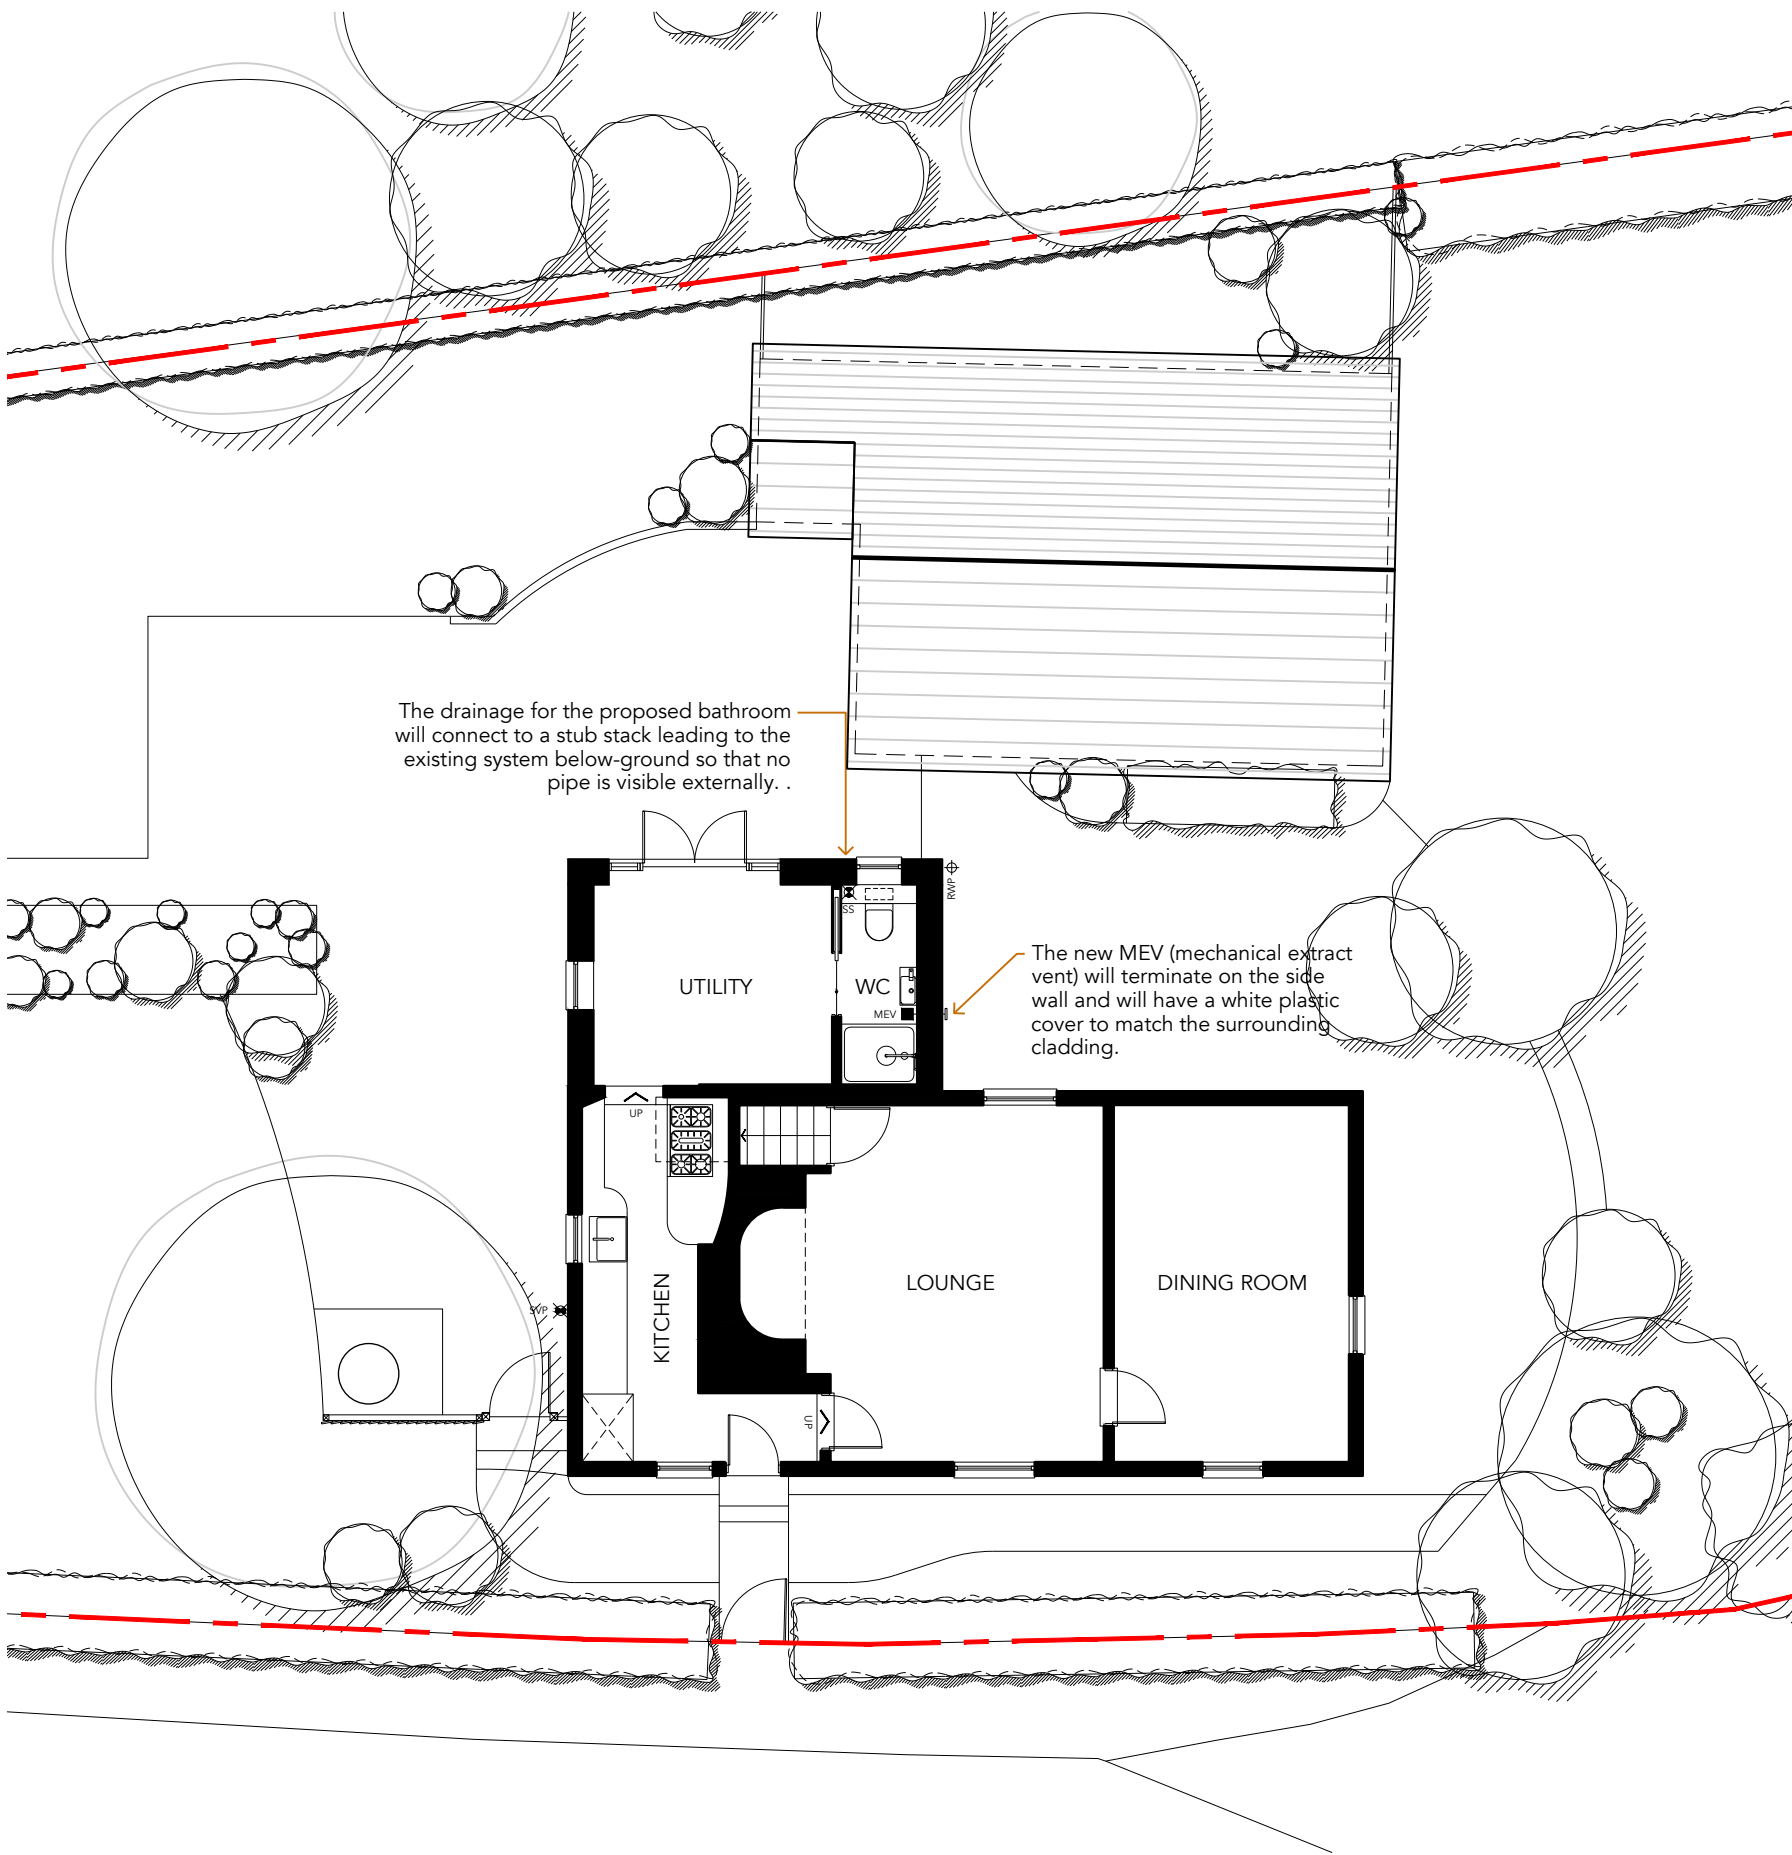

01 | 1:100 | GROUND FLOOR

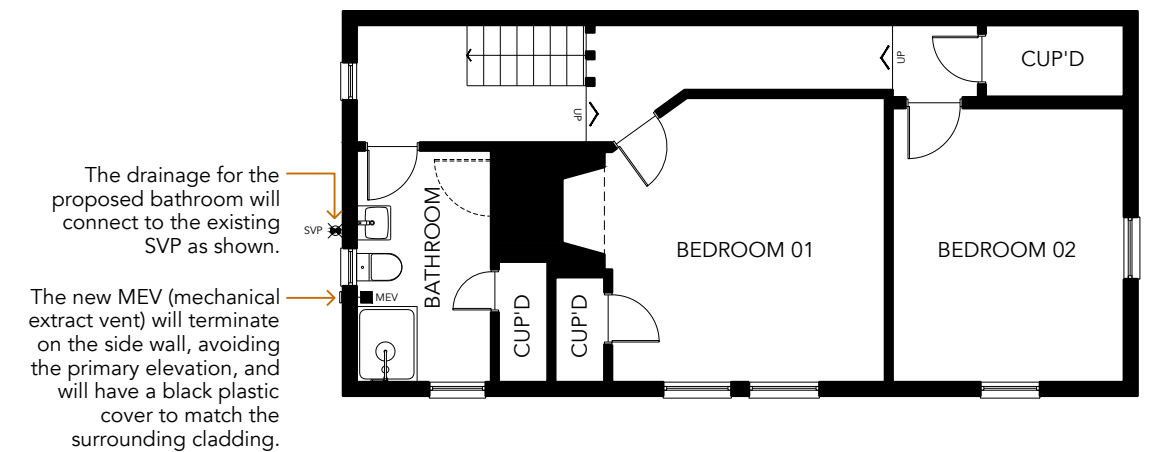

02 | 1:100 | FIRST FLOOR

SCALE 1:100 10m 1 2 10 5

Outline of Previous Submission (20240178)
Existing Building Line
Application Boundary

D R A W I N G K E Y

Old Vicarage, Church Street, Higham,
Rochester ME3 7LR
PROPOSED FLOOR PLAN

S C A L E 1:100 @ A3
D A T E JANUARY 2025
P U R P O S E PLANNING CONDITIONS
R E F E R E N C E 2331 PC 110 REV -

JRD

DRAWING INFORMATION Drawing copyright of JRD Kent. Do not scale from drawings. Report all discrepancies, errors & omissions. Check dimensions on site before commencing works. Materials, Components & Workmanship to comply with British & European Standards. JRD Kent Ltd | info@jrdkent.com | 07506 911494

D R A W I N G R E V I S I O N S