


1

# Site Plan

1 : 500

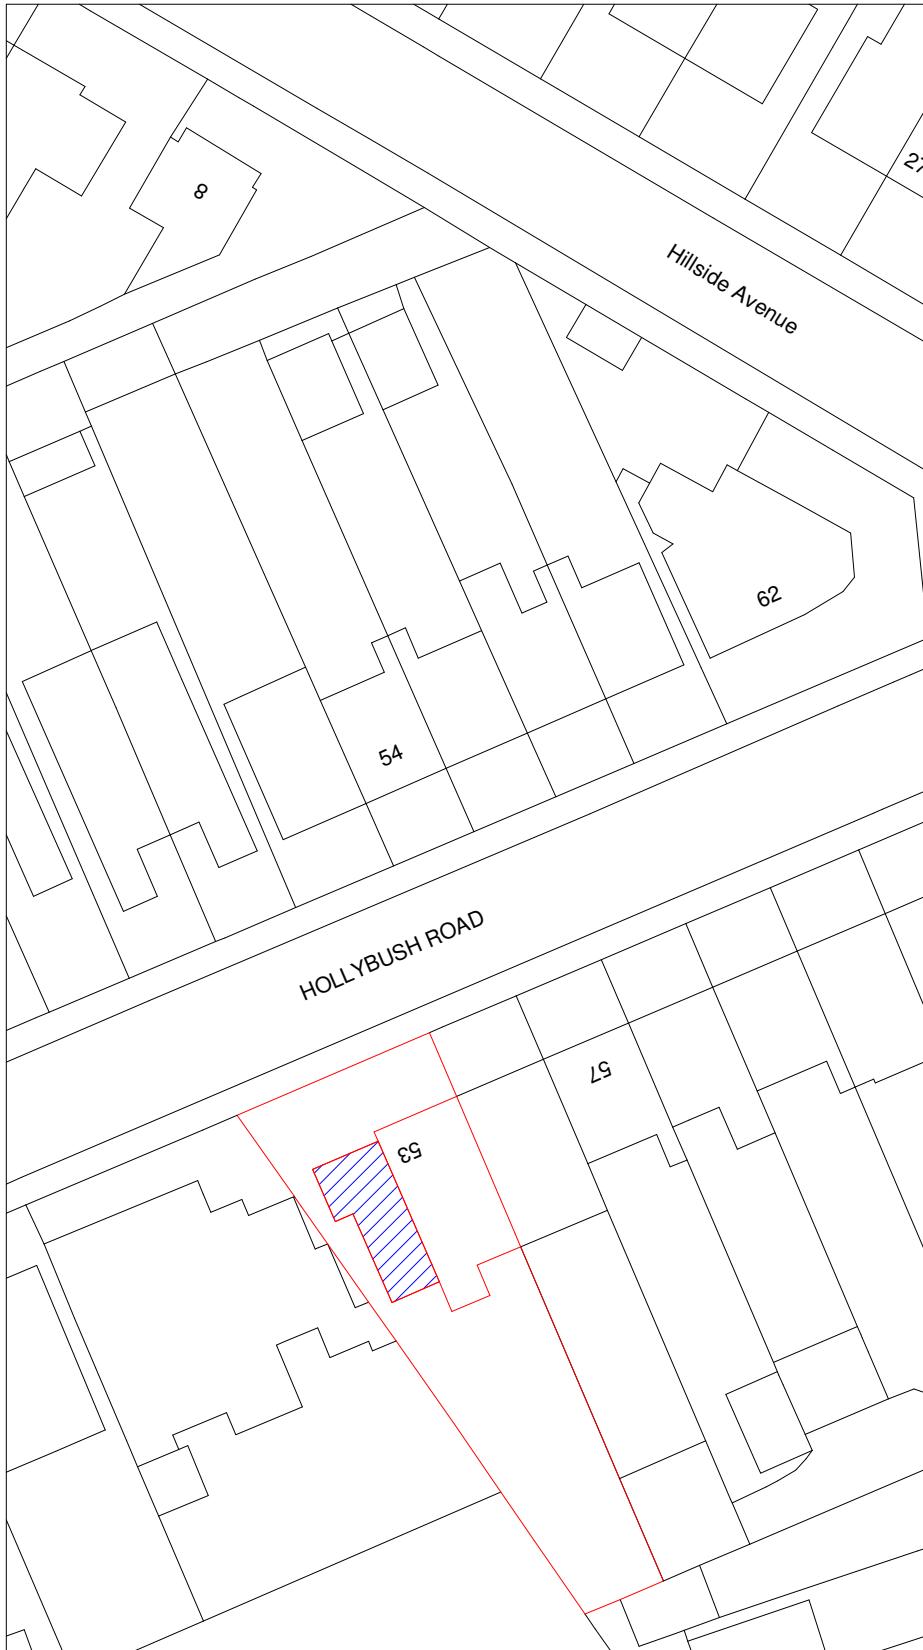

Proposed Groud and First Floor Extension

5 0 5 10 15 20 25  
SCALE 1:500 m

© This drawing is the property of Bluelime Retail Ltd who retain the sole copyright of its contents & it may not be reproduced in part or in whole without written permission



## Amendments

| Rev : | Init : | Date : | Description : |
|-------|--------|--------|---------------|
|       |        |        |               |

Project:

53 Hollybush Road,  
Gravesend, Kent, DA12 5QG

Title:

Planning Drawings  
Site Plan 1-500

Bluelime Retail Ltd /  
Bluelime Home  
Design LLP. Design,  
Project  
Management, Build



Thames Innovation  
Center, Veridion  
Way, Veridion Park,  
Erith, Kent DA18 4AL

Tel: 01322 521026

53 Hollybush Road

Drawn by:

ZA

Scale:

1 : 500

@A4 Date:

16/06/23

Drawing number:

BL/DRG/301121/ 02

Rev:

Do not scale from this drawing. Dimensions to be checked on site.