




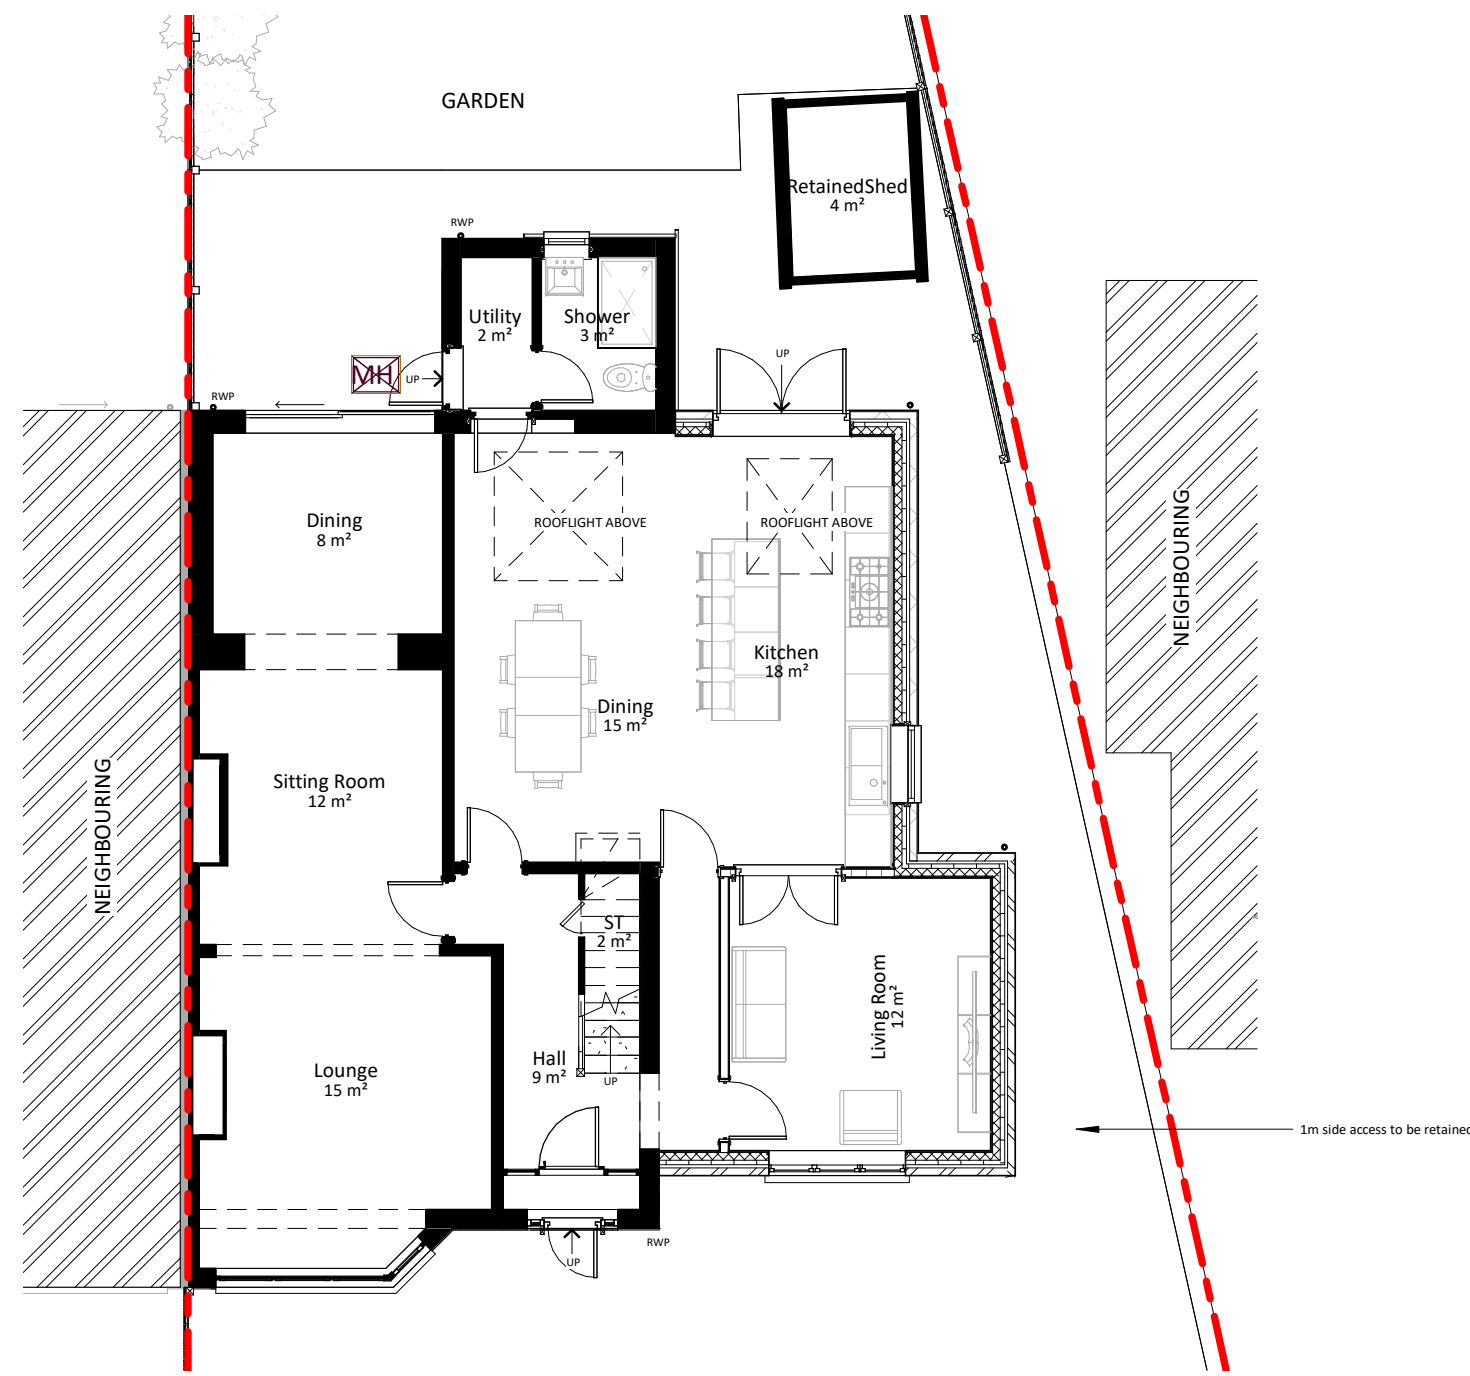

1 Proposed Ground Floor
1 : 100

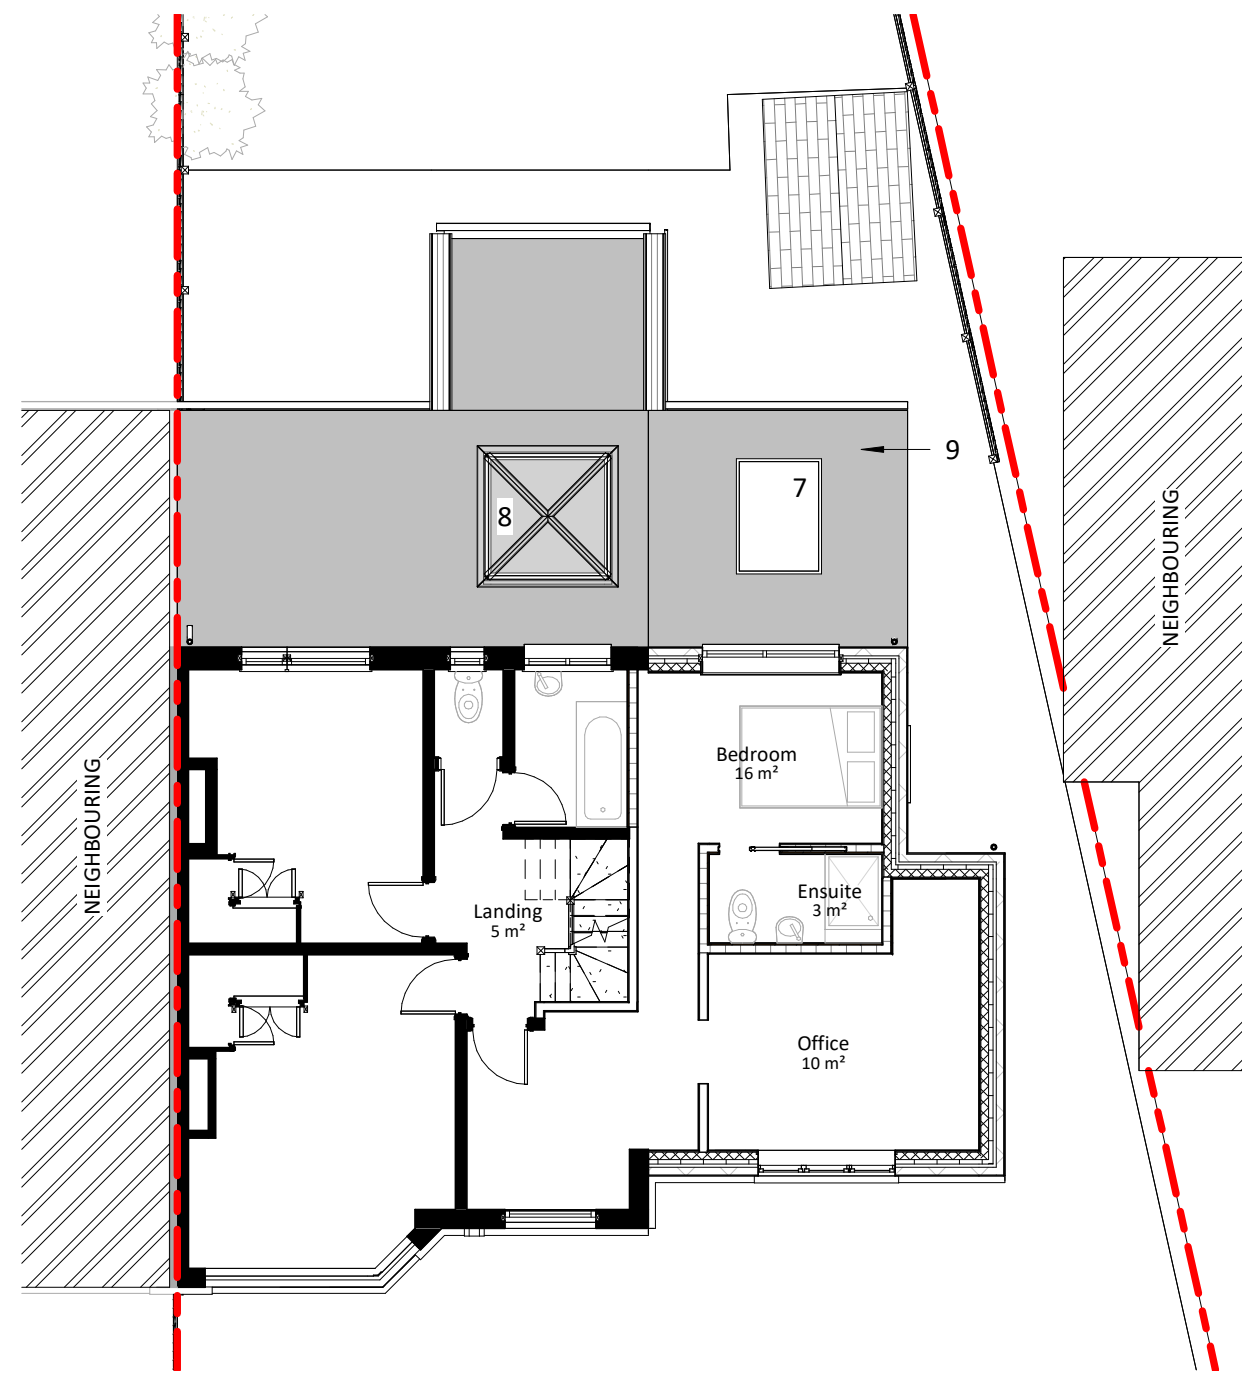


2 Proposed First Floor
1 : 100

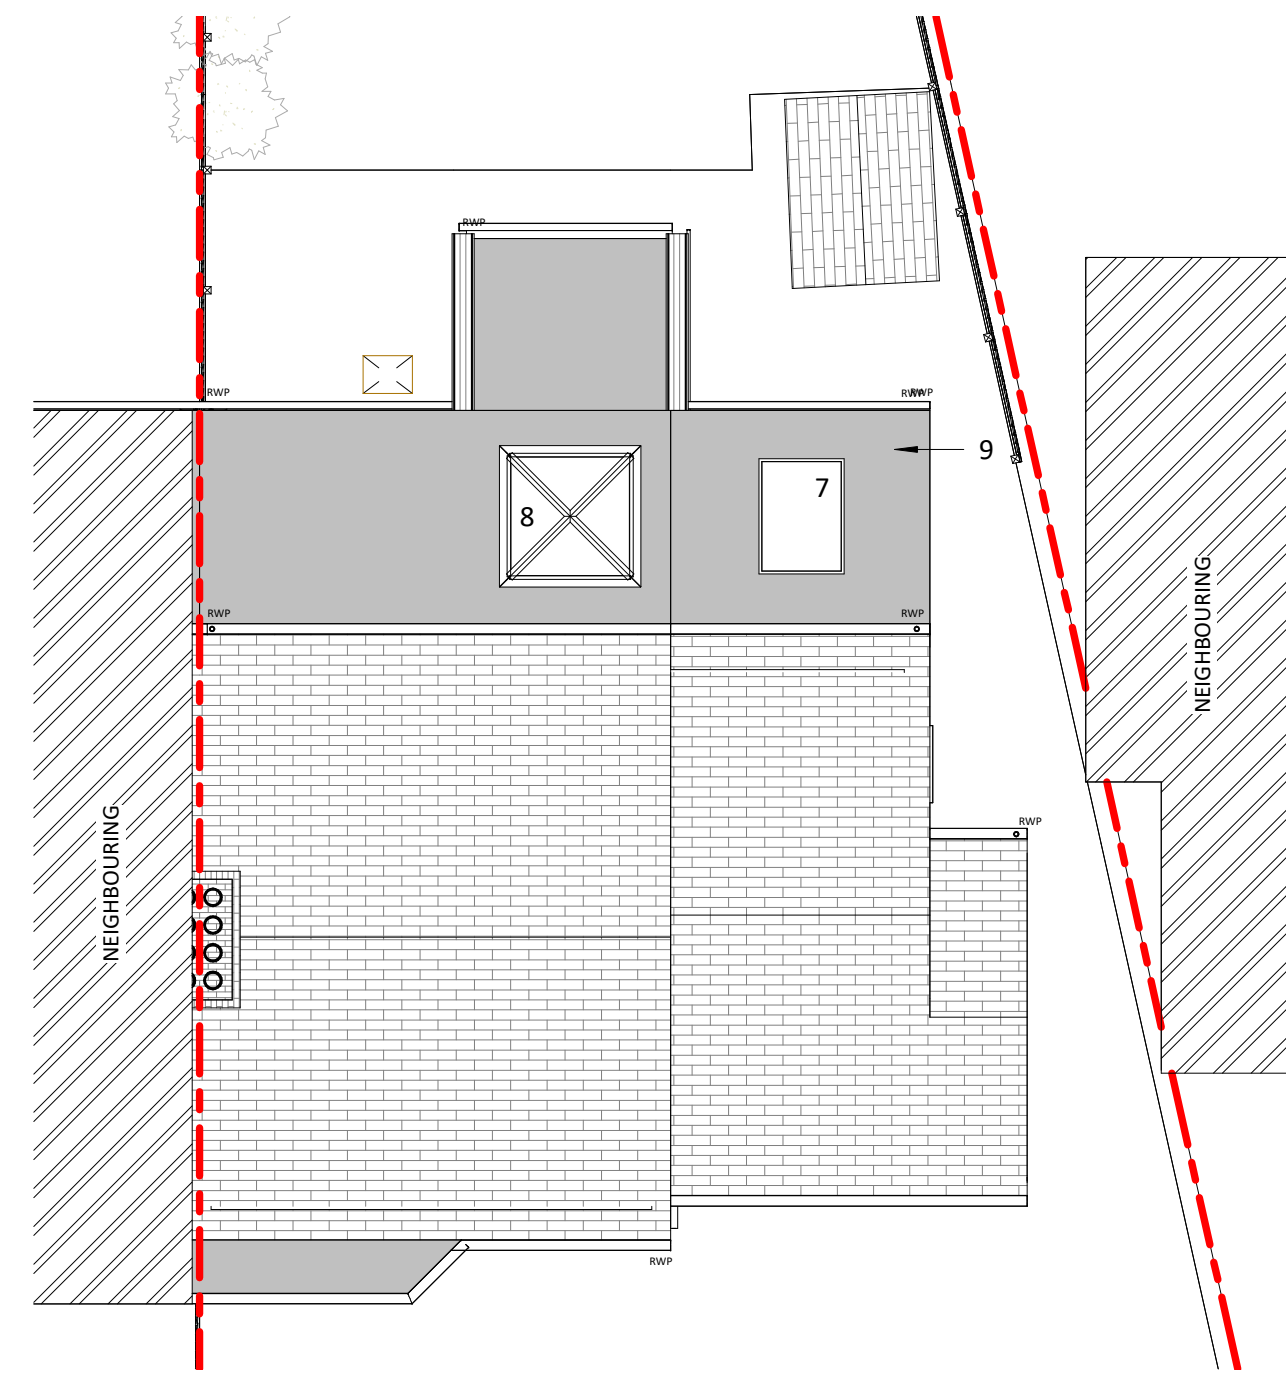


3 Proposed Roof
1 : 100




4 Proposed Front Elevation
1 : 100

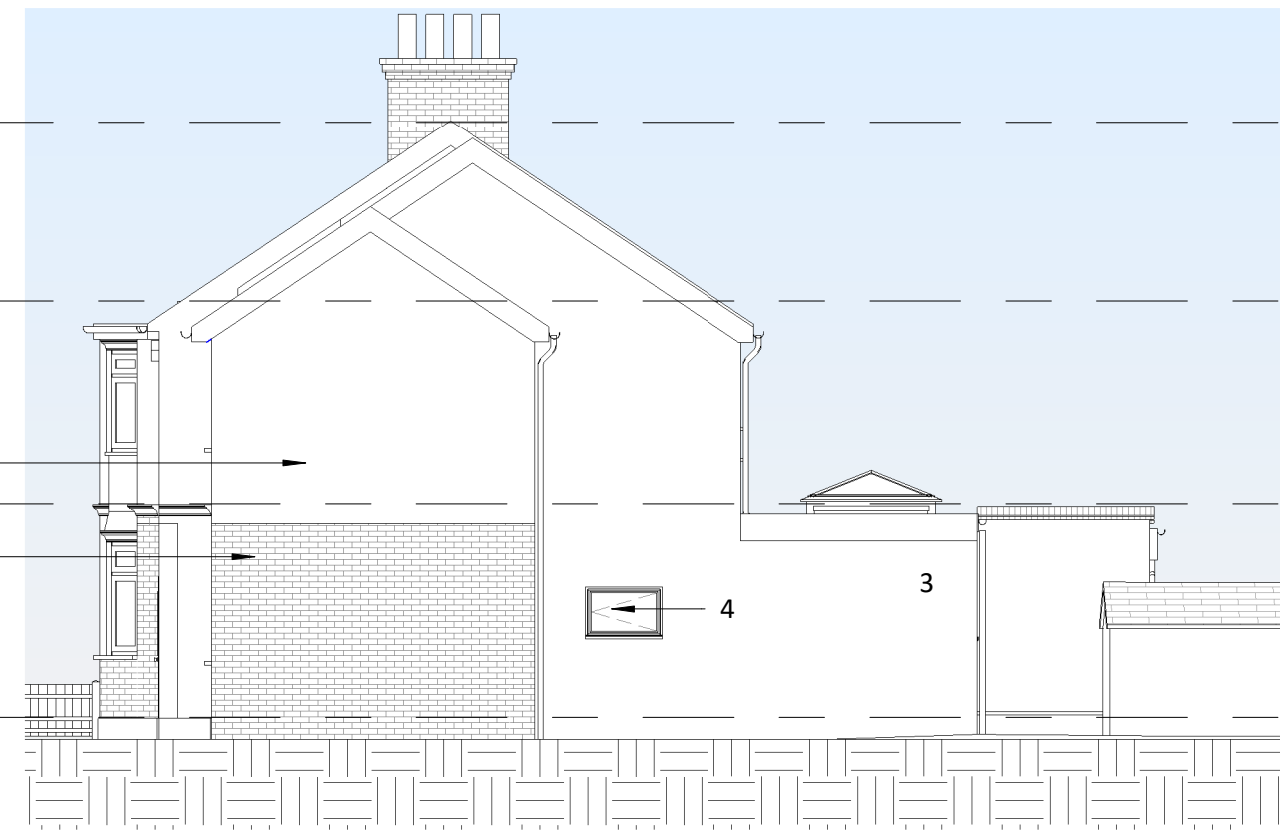

7 Proposed Right Elevation
1 : 100

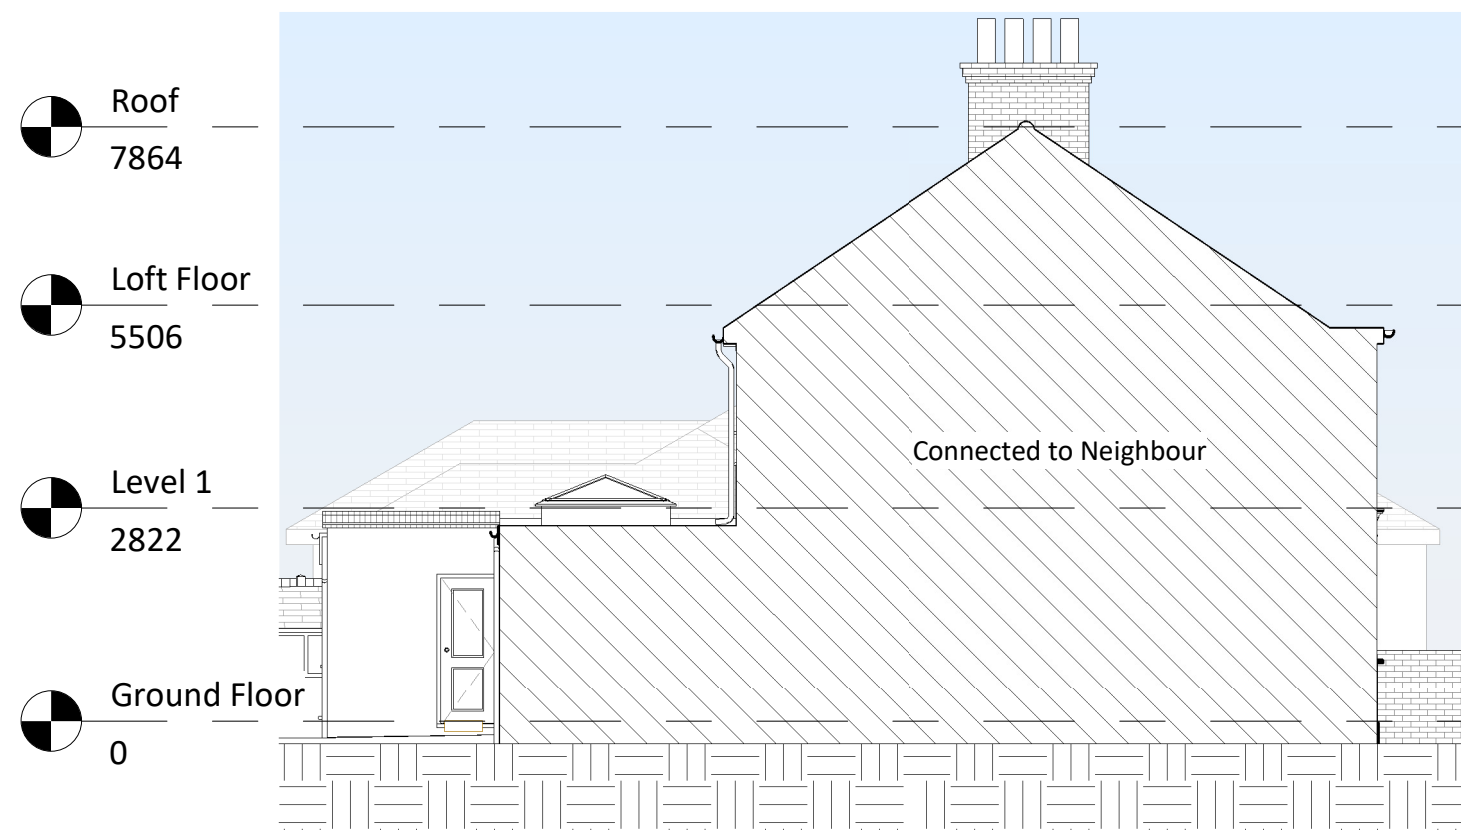


5 Proposed Left Elevation
1 : 100

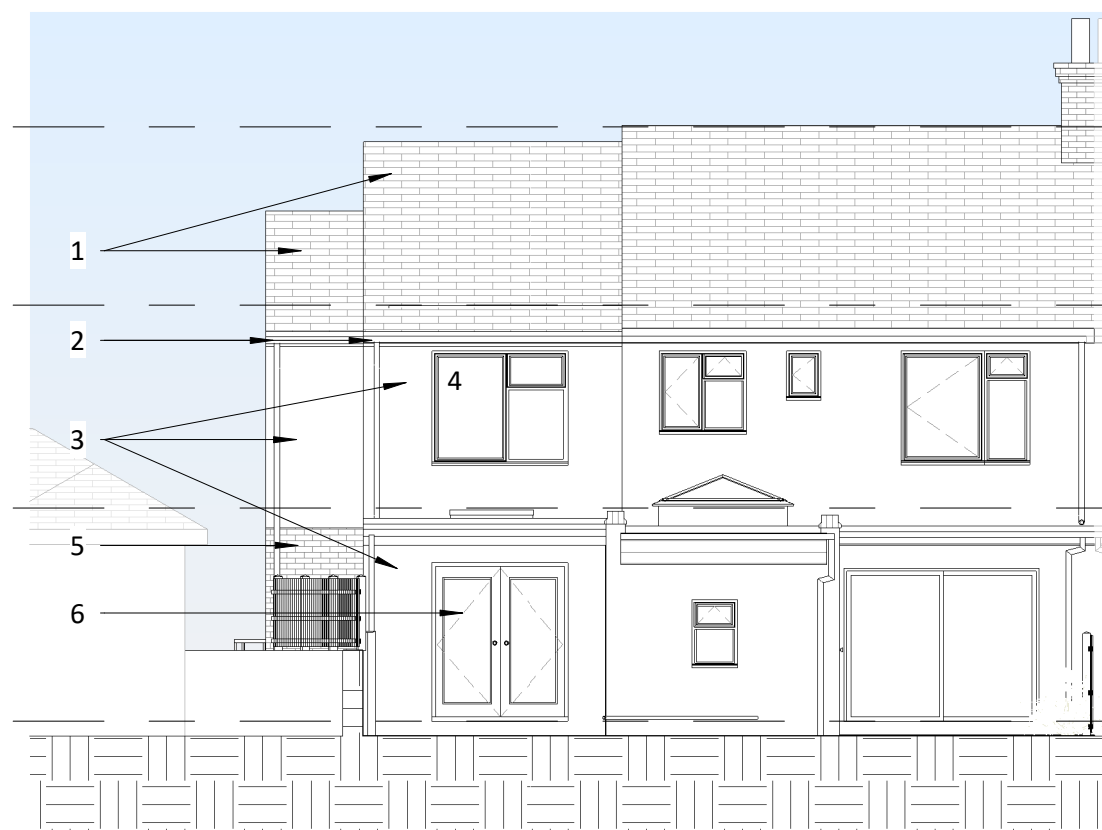

6 Proposed Rear Elevation
1 : 100



8 Proposed 3D Front

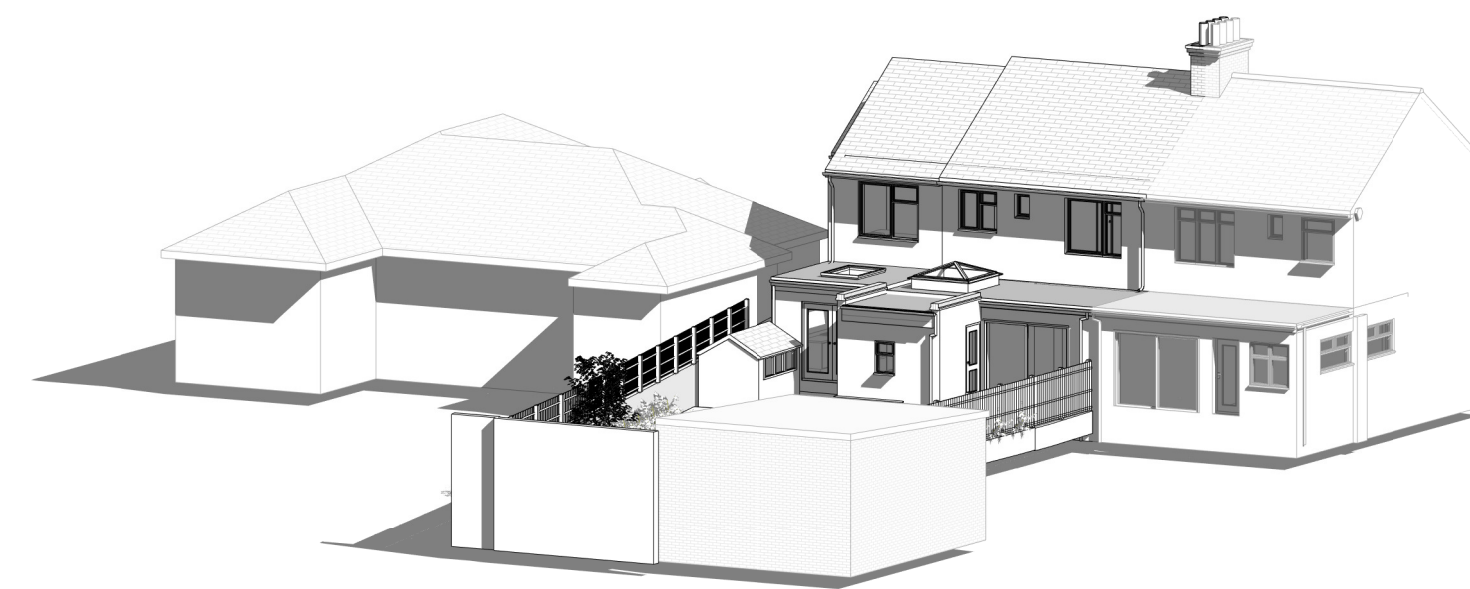

9 Proposed 3D Rear

External finishes schedule	
1	New roof tiles colour to match existing
2	White UPVC fascia/Soffit Black UPVC guttering to match existing
3	White/ Light 'k' rendering
4	White aluminium window to match existing
5	Brick to match existing
6	White aluminium French Door slim profile
7	Velux Rooflight
8	Roof Lantern
9	GRP Flat Roof

North

Amendments :			
Rev	Date	By	Description
Project :			
53 Hollybush Road, Gravesend, Kent, DA12 5QG			
Title :			
Planning Drawings			
Proposed Layouts and Elevations			
Bluelime Retail Ltd / Bluelime Home Design LLP. Design, Project Management, Build			
Thames Innovation Center, Veridion Way, Veridion Park, Erith, Kent DA18 4AL		Tel: 01322 521026	
53 Hollybush Road			
Drawn by : ZA	Scale : 1 : 100	@ A1 Date : 15/06/23	Rev :
Drawing number : BL/DRG/301121/ 04			
Do not scale from this drawing. Dimensions to be checked on site.			