



0 2 10
scale (m)
1-100 on A3 size reproduction

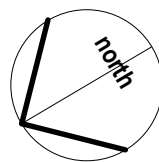


site layout plan showing roofs

Materials Schedule

- 1 - walls, 'Thames Yellow' stock facing brick (wienerberger)
- 2 - walls, 'Cambridge Cream' feature brick (wienerberger)
- 3 - windows, sliding sash white uPVC
- 4 - window heads & cills, reconstituted bath stone
- 5 - roofs, eternit 'invendale' fibre cement slates
- 6 - fascias and soffits, white uPVC
- 7 - gutters & downpipes, black uPVC
- 8 - black painted steel railings

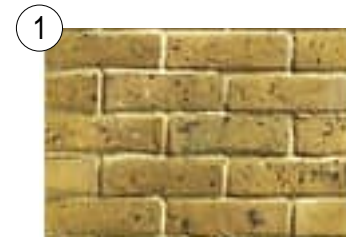

flats, front elevation

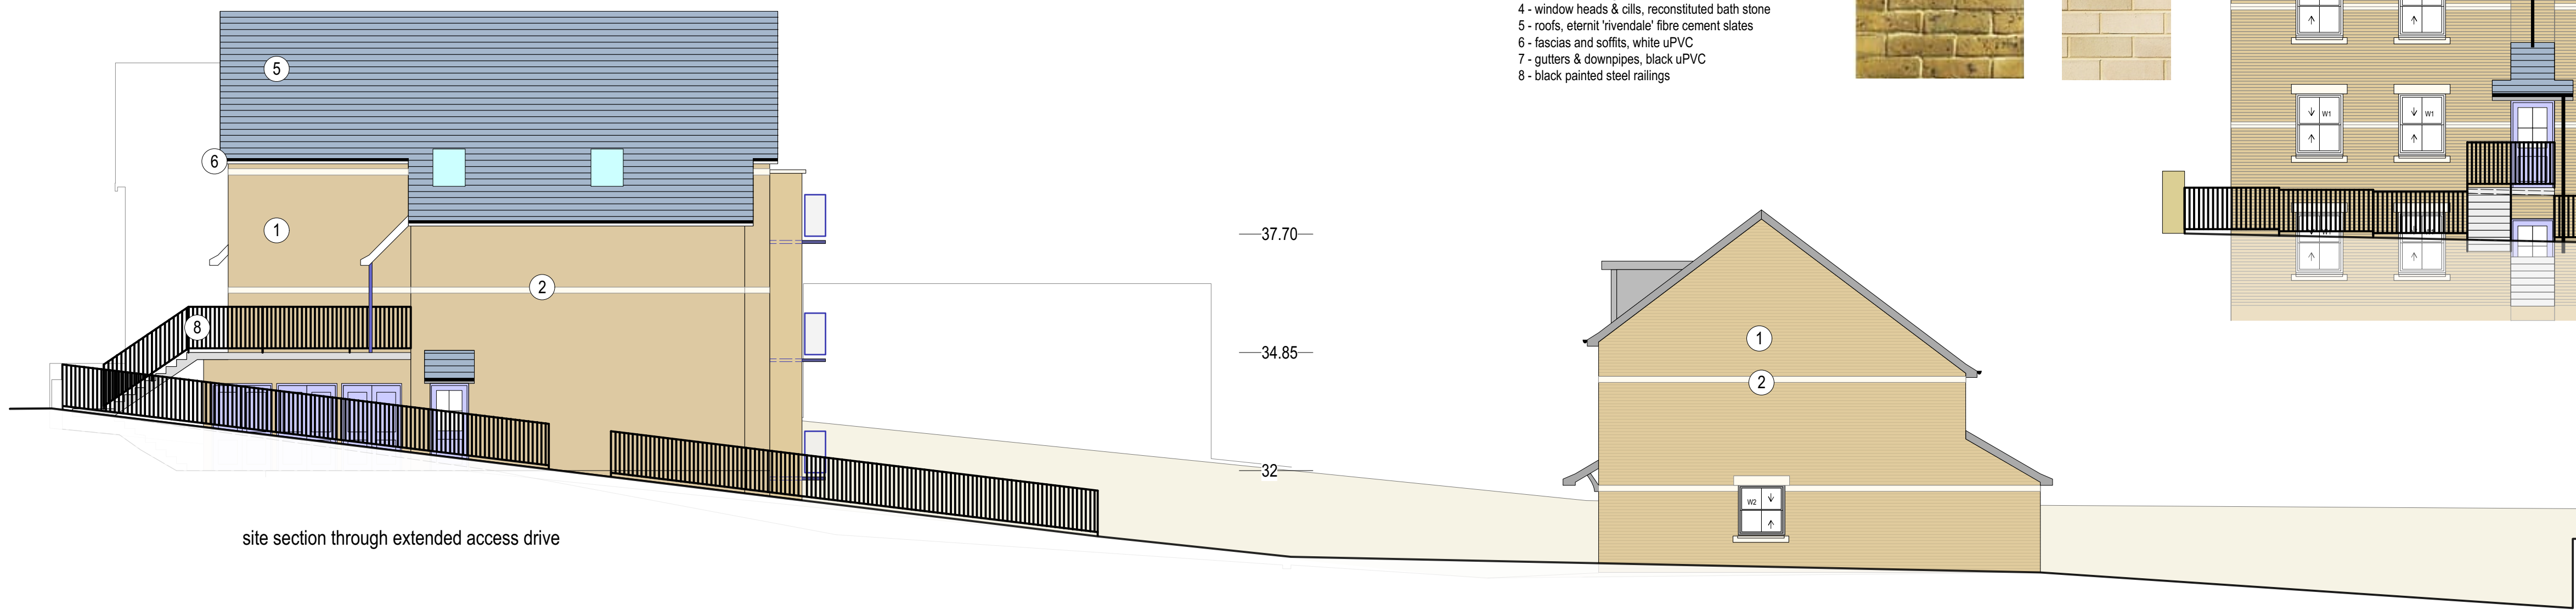

site section through extended access drive

A- materials schedule added. GB/12/04/23
B- full front elevation added. GB/03/07/23

Client: Wakes
job: Milton Mount Hall Gravesend DA12 1NQ
title: proposed site block plans showing roofs
scale: 1-100 @ A1 date Jan. 2023 dwn. GB
drawing number: **21-18-202** rev. - **B**