


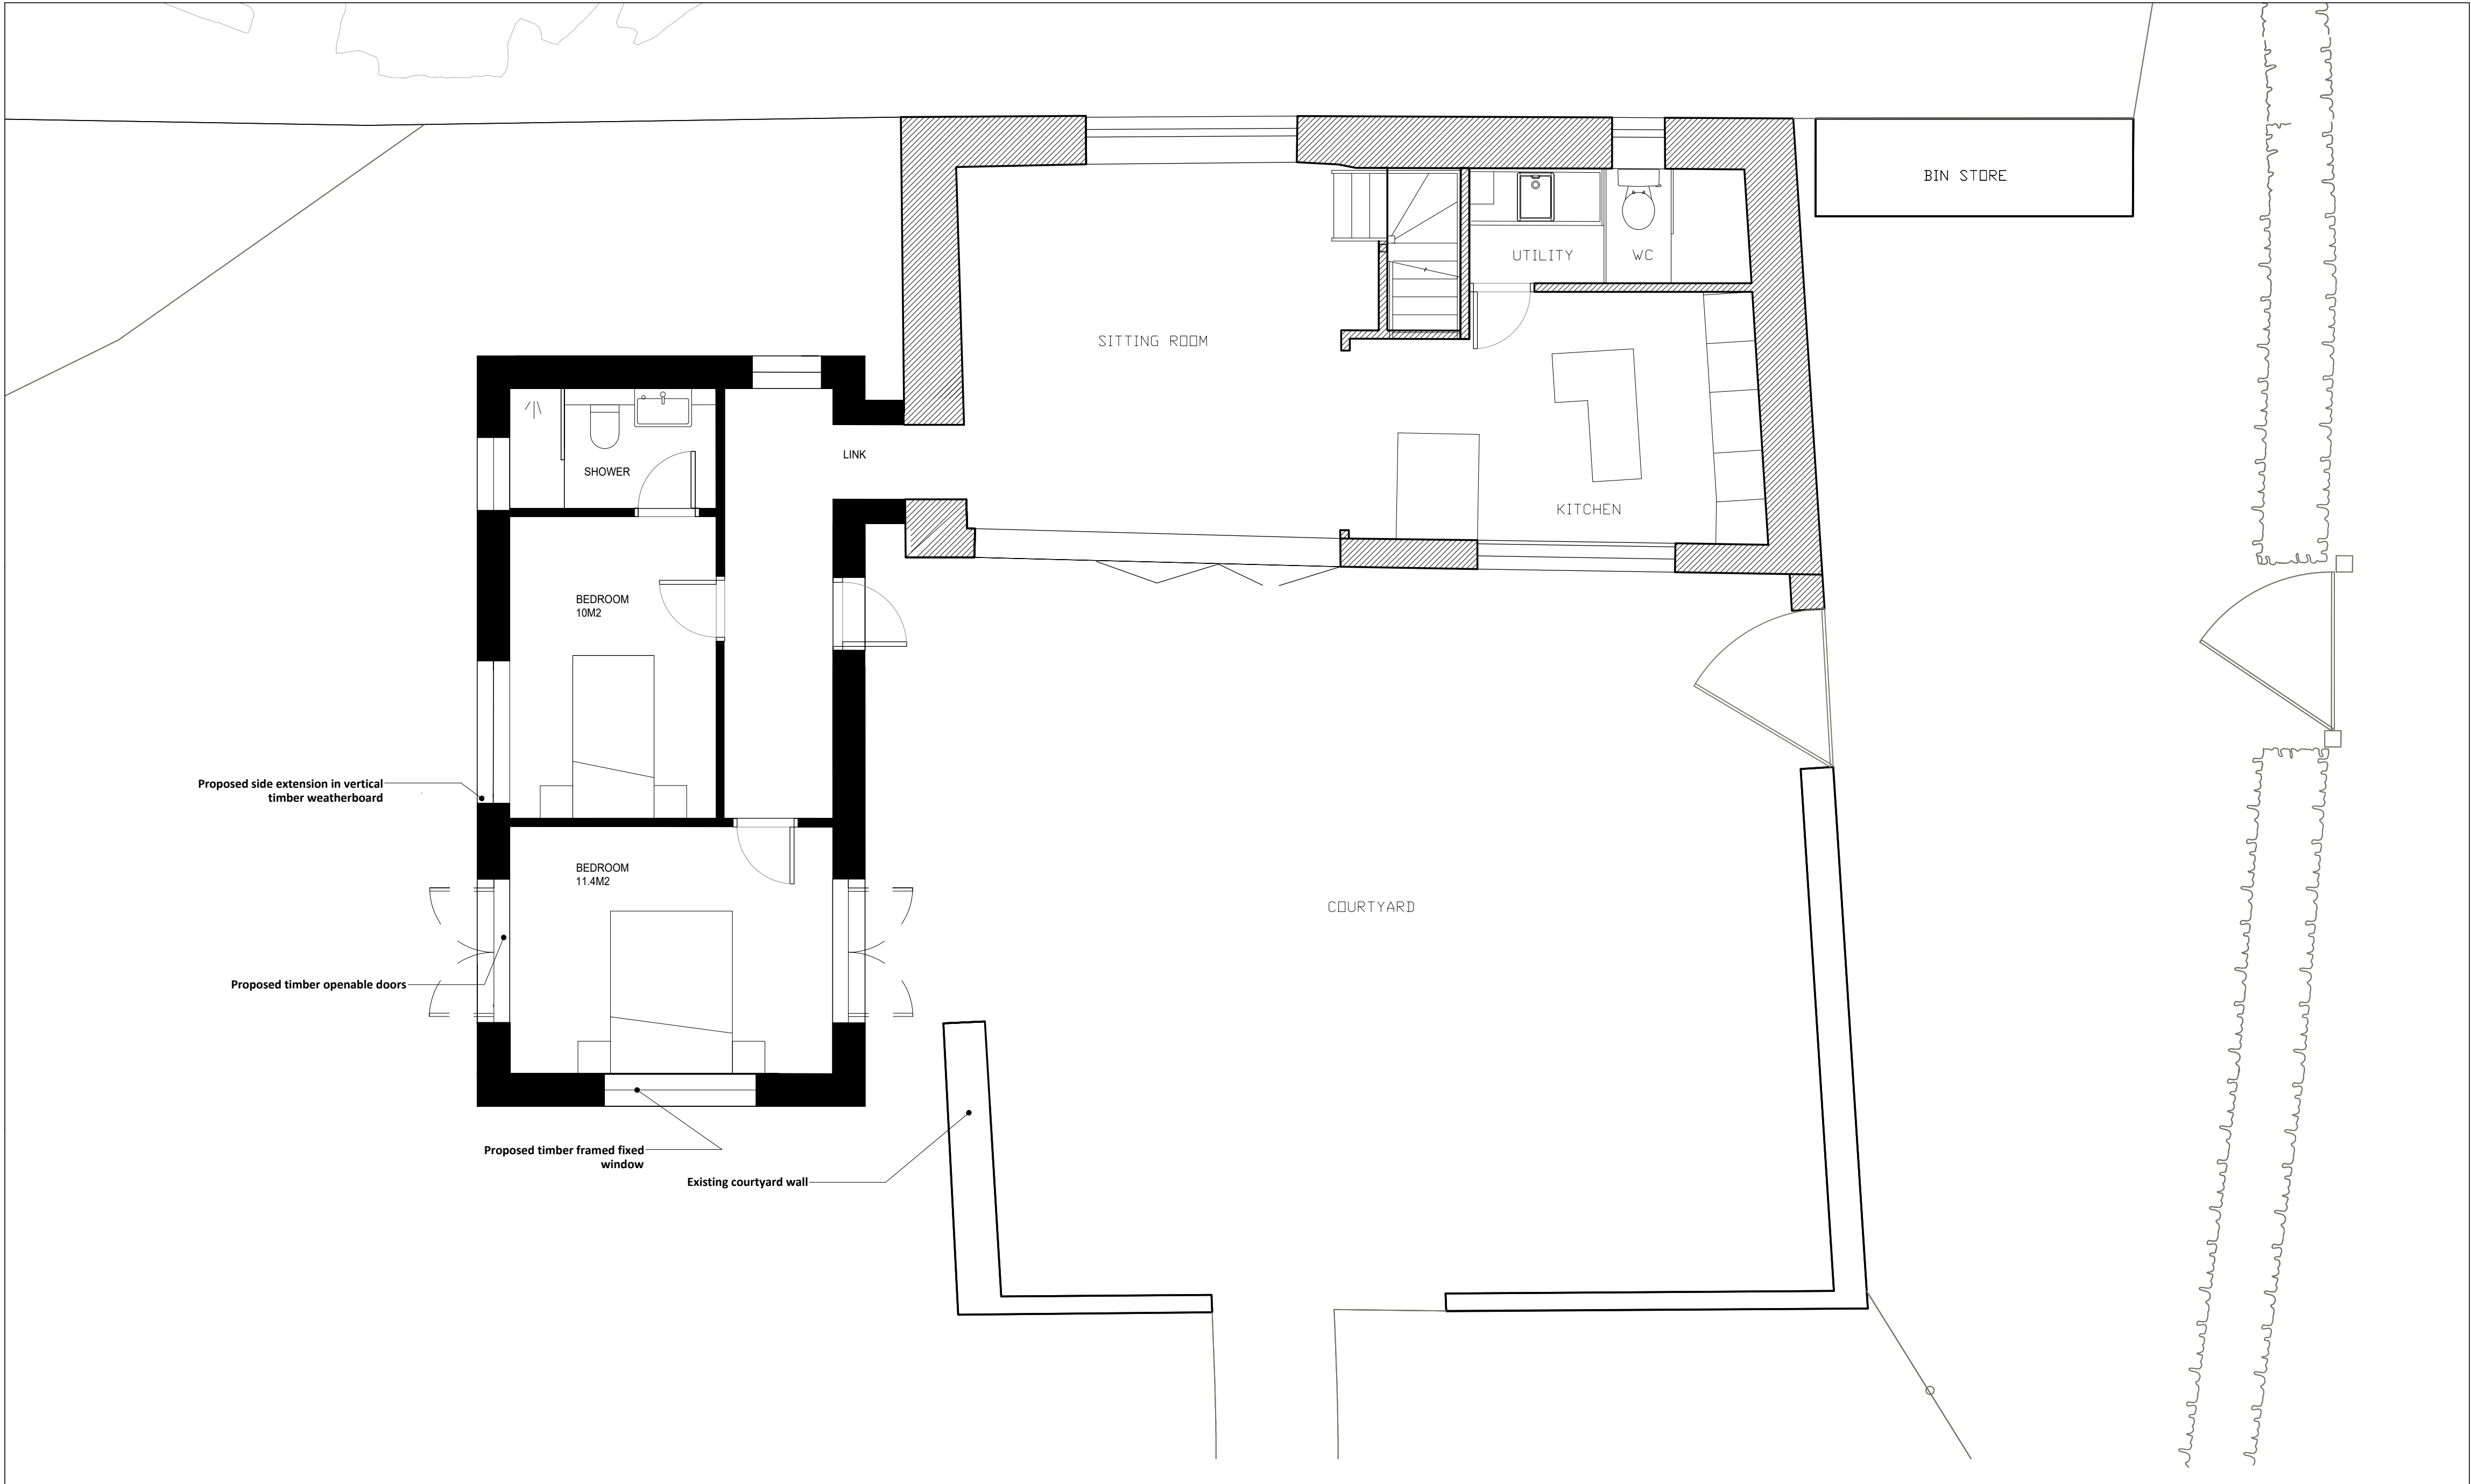

01 - PROPOSED GROUND FLOOR PLAN

SCALE BAR

1:50@A1 - 1:100@A3

0m

0.5m

1m

2m

5 m

5m

N

280904		Updated for non material amendment	
revision	date	amendment	
KNOWLES WHITTINGHAM KNOWLES WHITTINGHAM LTD www.knowleswhittingham.co.uk katie@knowleswhittingham.co.uk frances@knowleswhittingham.com		KNOWLES WHITTINGHAM	
		- Do not scale from this drawing - All dimensions to be checked on site by the Contractor - And such dimensions to be their responsibility - Report all drawing errors and omissions to the Architect - All dimensions in millimeters unless noted otherwise - If in doubt ask Contract Administrator	
		job title	
		CAMER STUDIO, CAMER STREET, MEOPHAM	
		drawing title/location	
PROPOSED PLANS			
status	PLANNING		
scale	1:50 @ A1	1:100 @ A3	
job no	element	drawing no.	revision
A0223	PL	110	A