



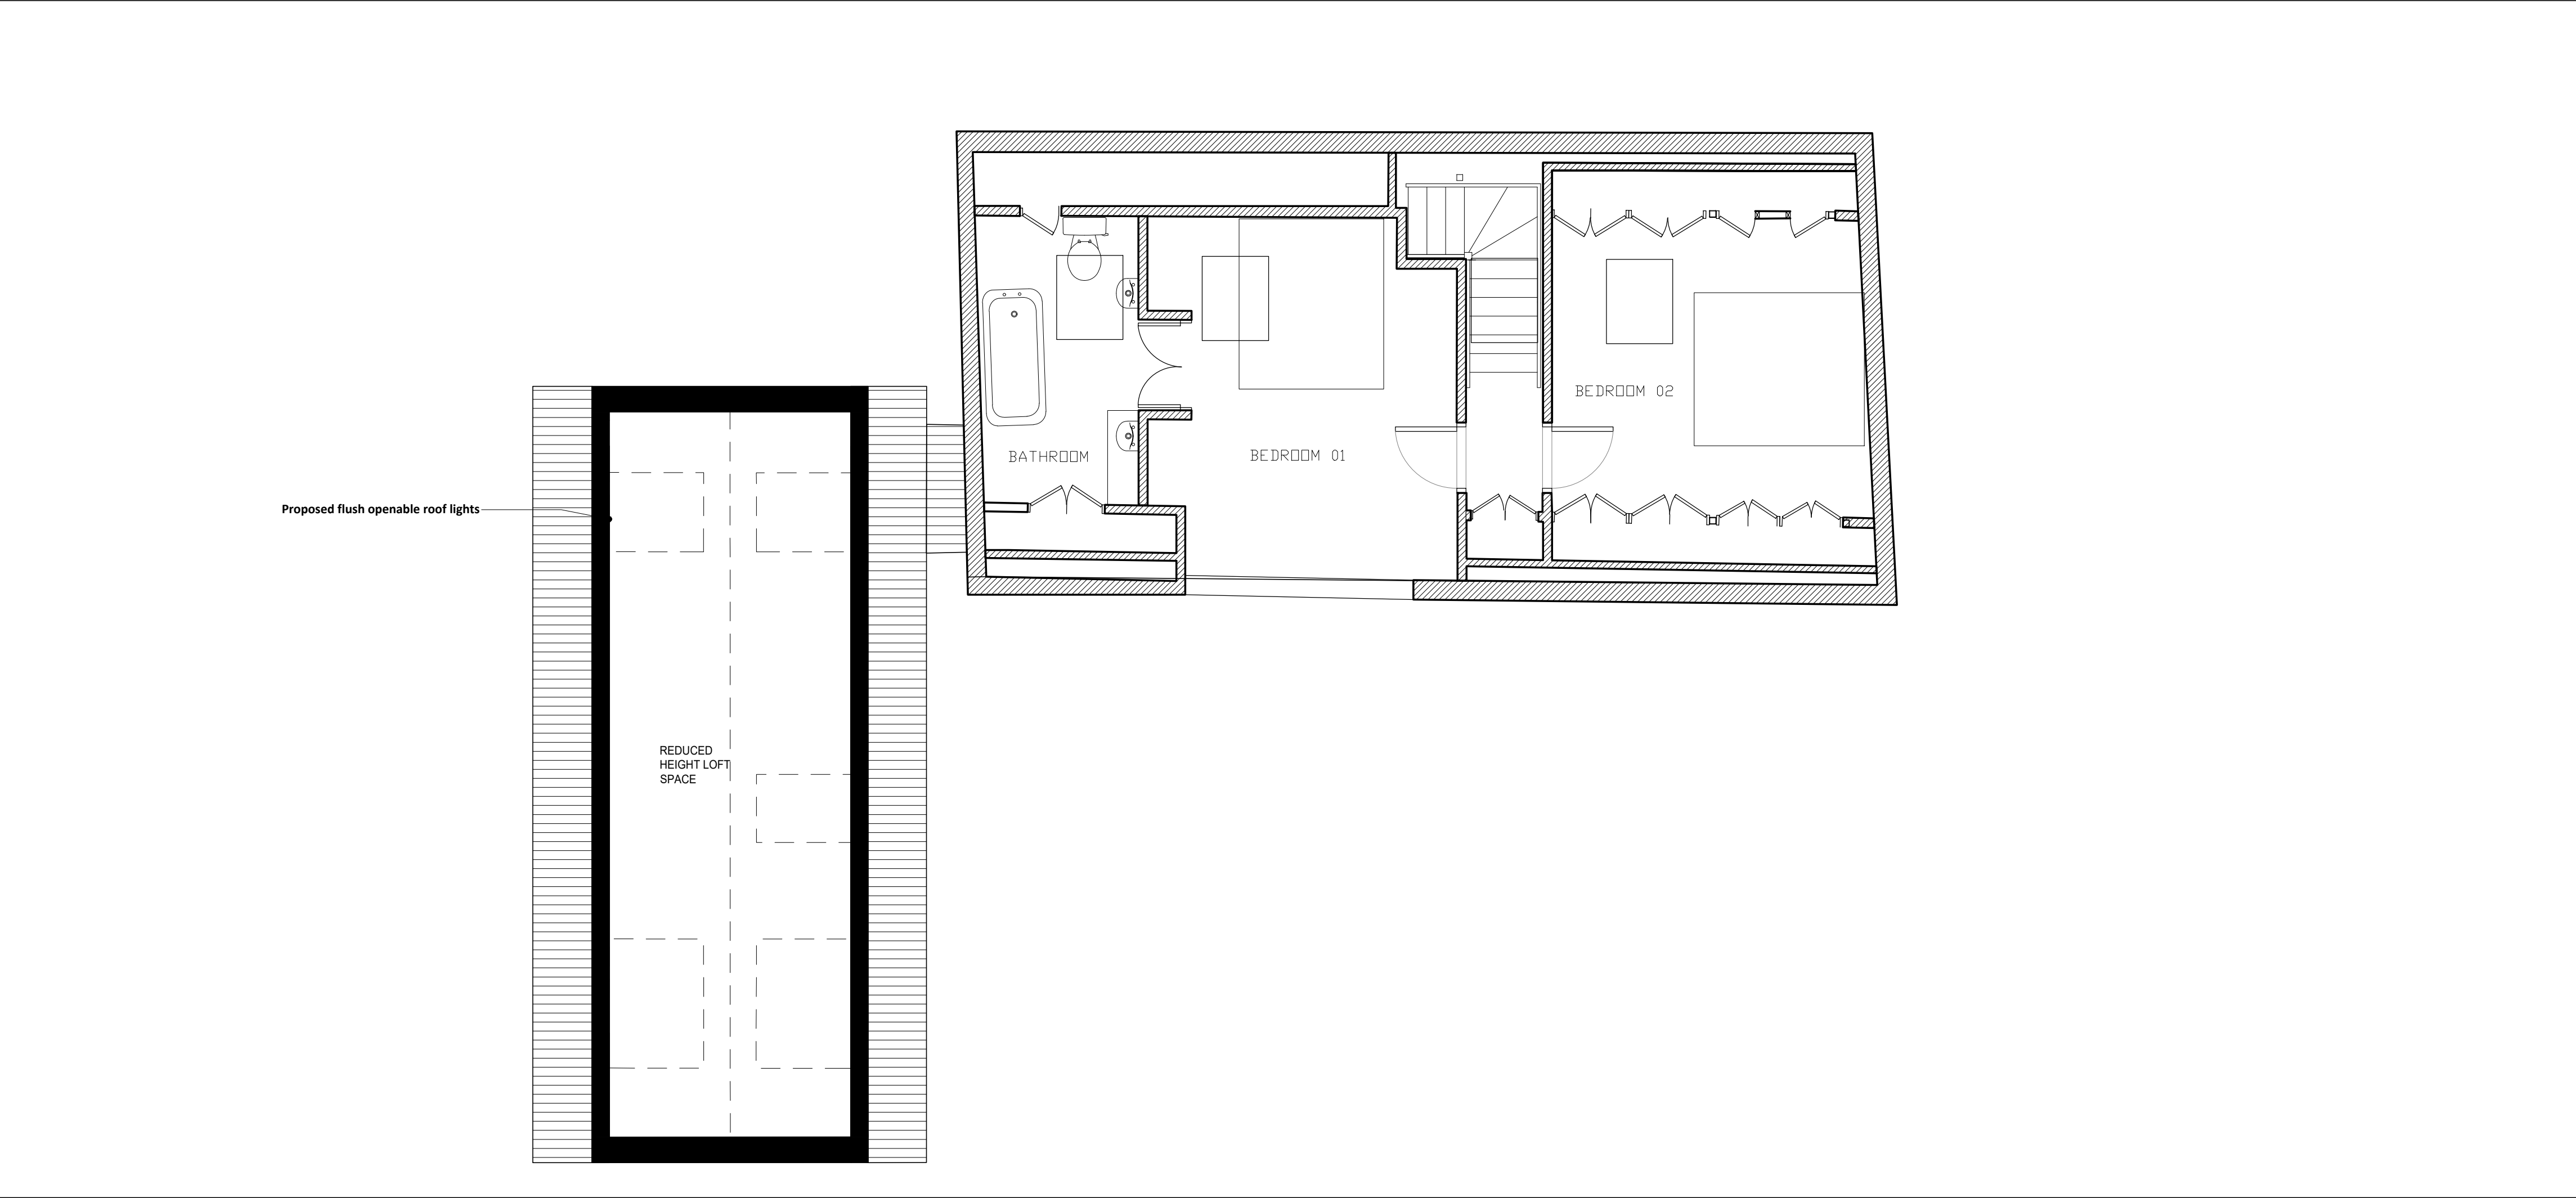

01 - PROPOSED FIRST FLOOR PLAN

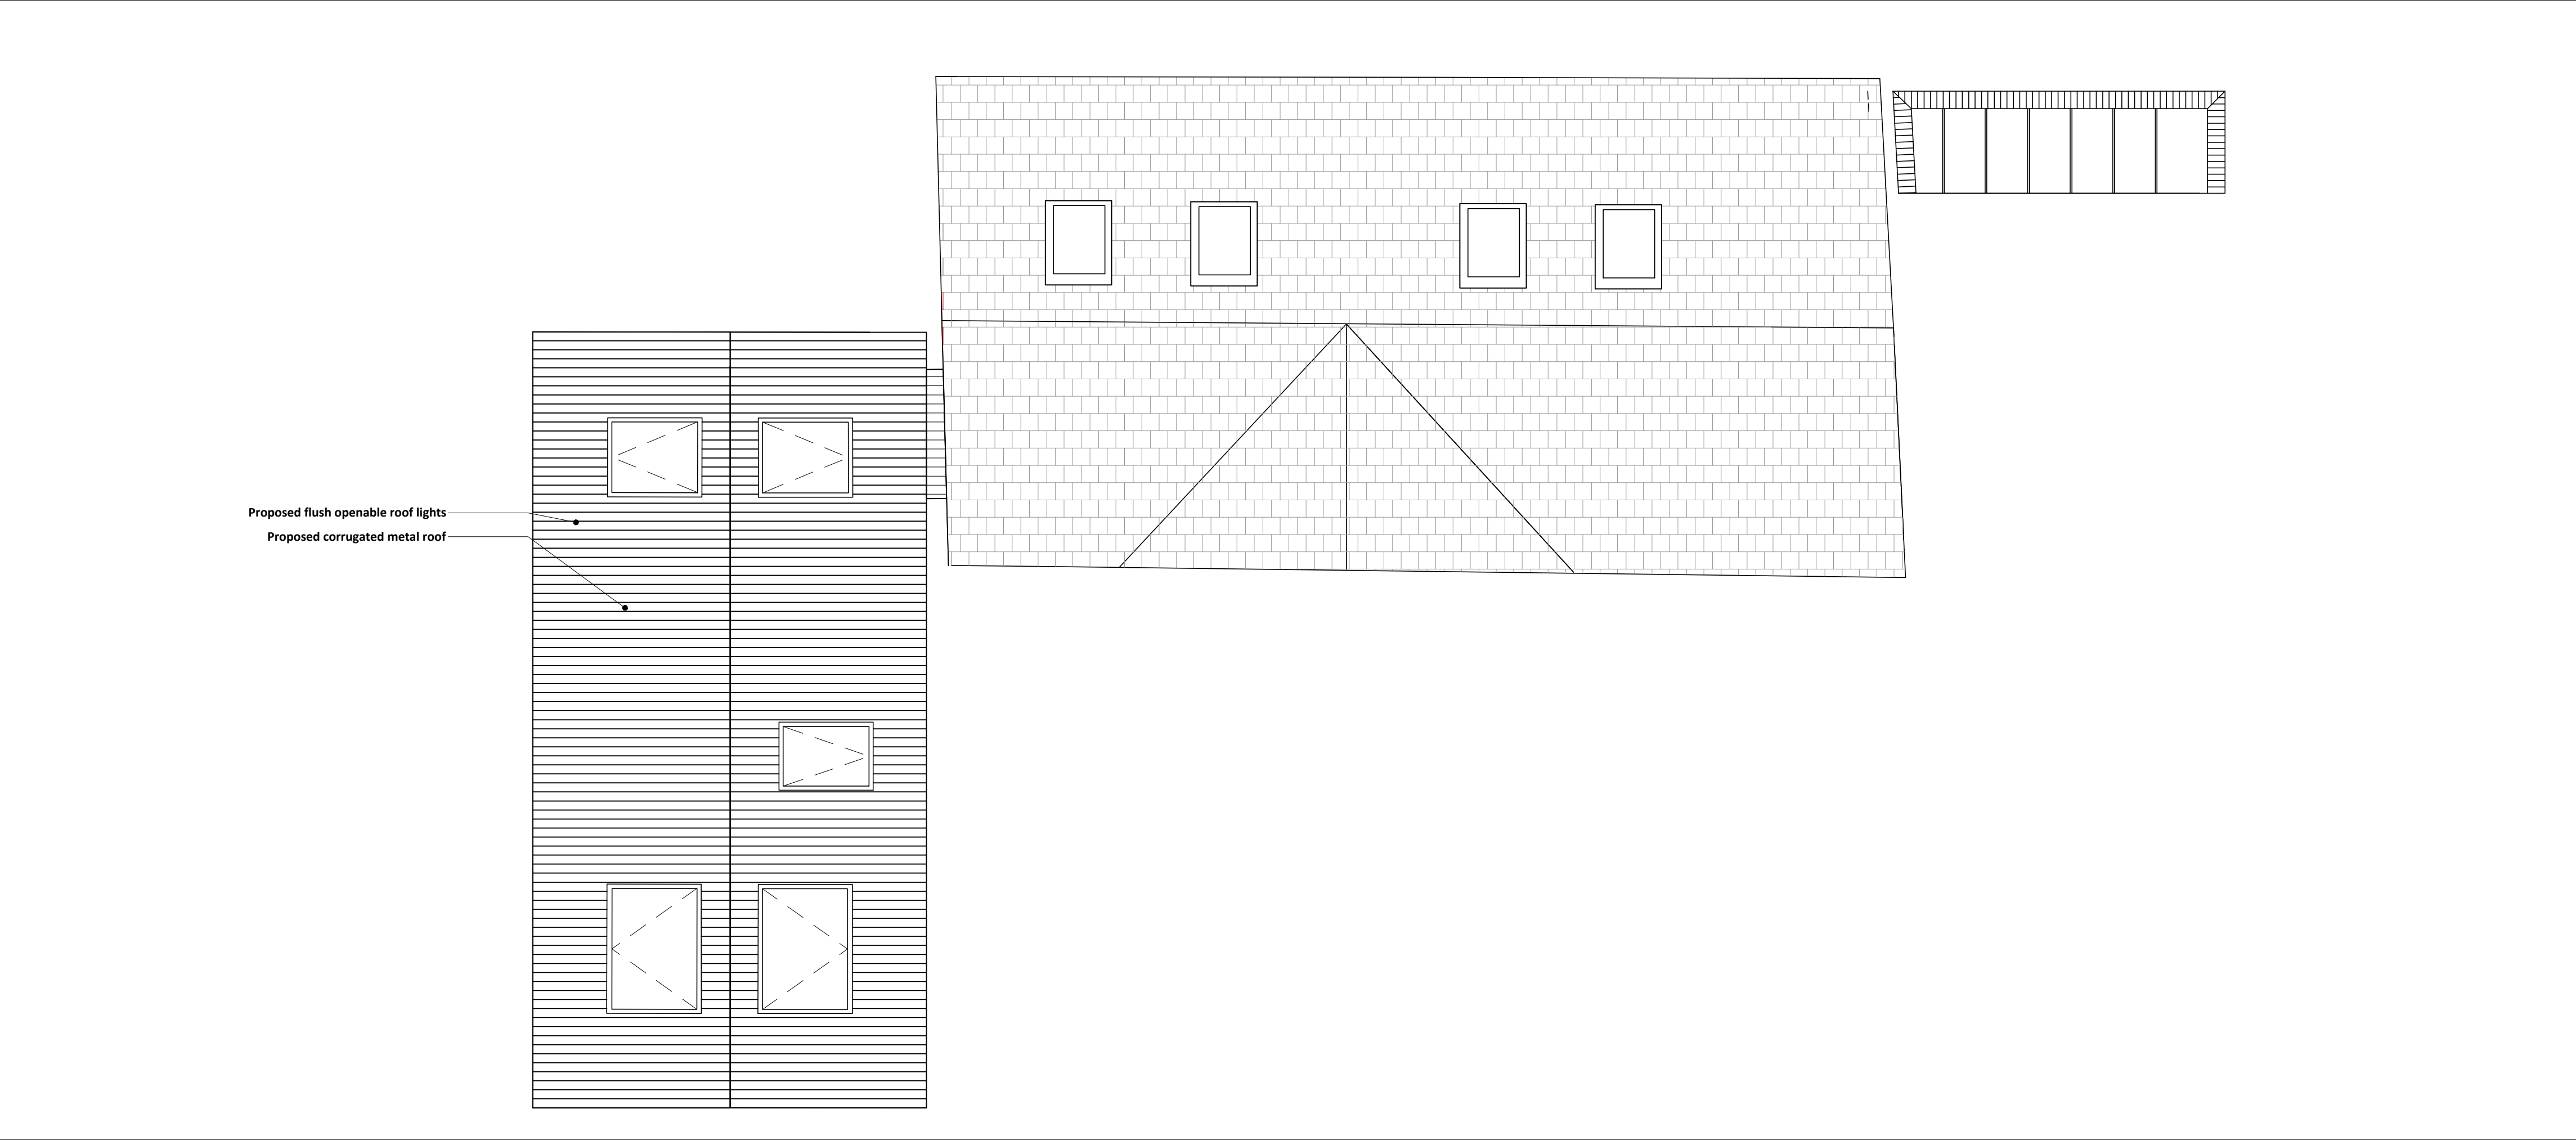

01 - PROPOSED ROOF PLAN

SCALE BAR

1:50@A1 - 1:100@A3

0m0.5m1m2m5m5m

N

280904		Updated for non material amendment	
revision	date	amendment	
KNOWLES WHITTINGHAM KNOWLES WHITTINGHAM LTD www.knowleswhittingham.co.uk katie@knowleswhittingham.co.uk frances@knowleswhittingham.com		KNOWLES WHITTINGHAM - Do not scale from this drawing - All dimensions to be checked on site by the Contractor - And such dimensions to be their responsibility - Report all drawing errors and omissions to the Architect - All dimensions in millimeters unless noted otherwise - If in doubt ask Contract Administrator	
		job title CAMER STUDIO, CAMER STREET, MEOPHAM	
		drawing title/location PROPOSED ROOF PLAN	
status		PLANNING	
scale		1:50 @ A1	
		1:100 @ A3	
job no	element	drawing no.	revision
A0223	PL	111	A