

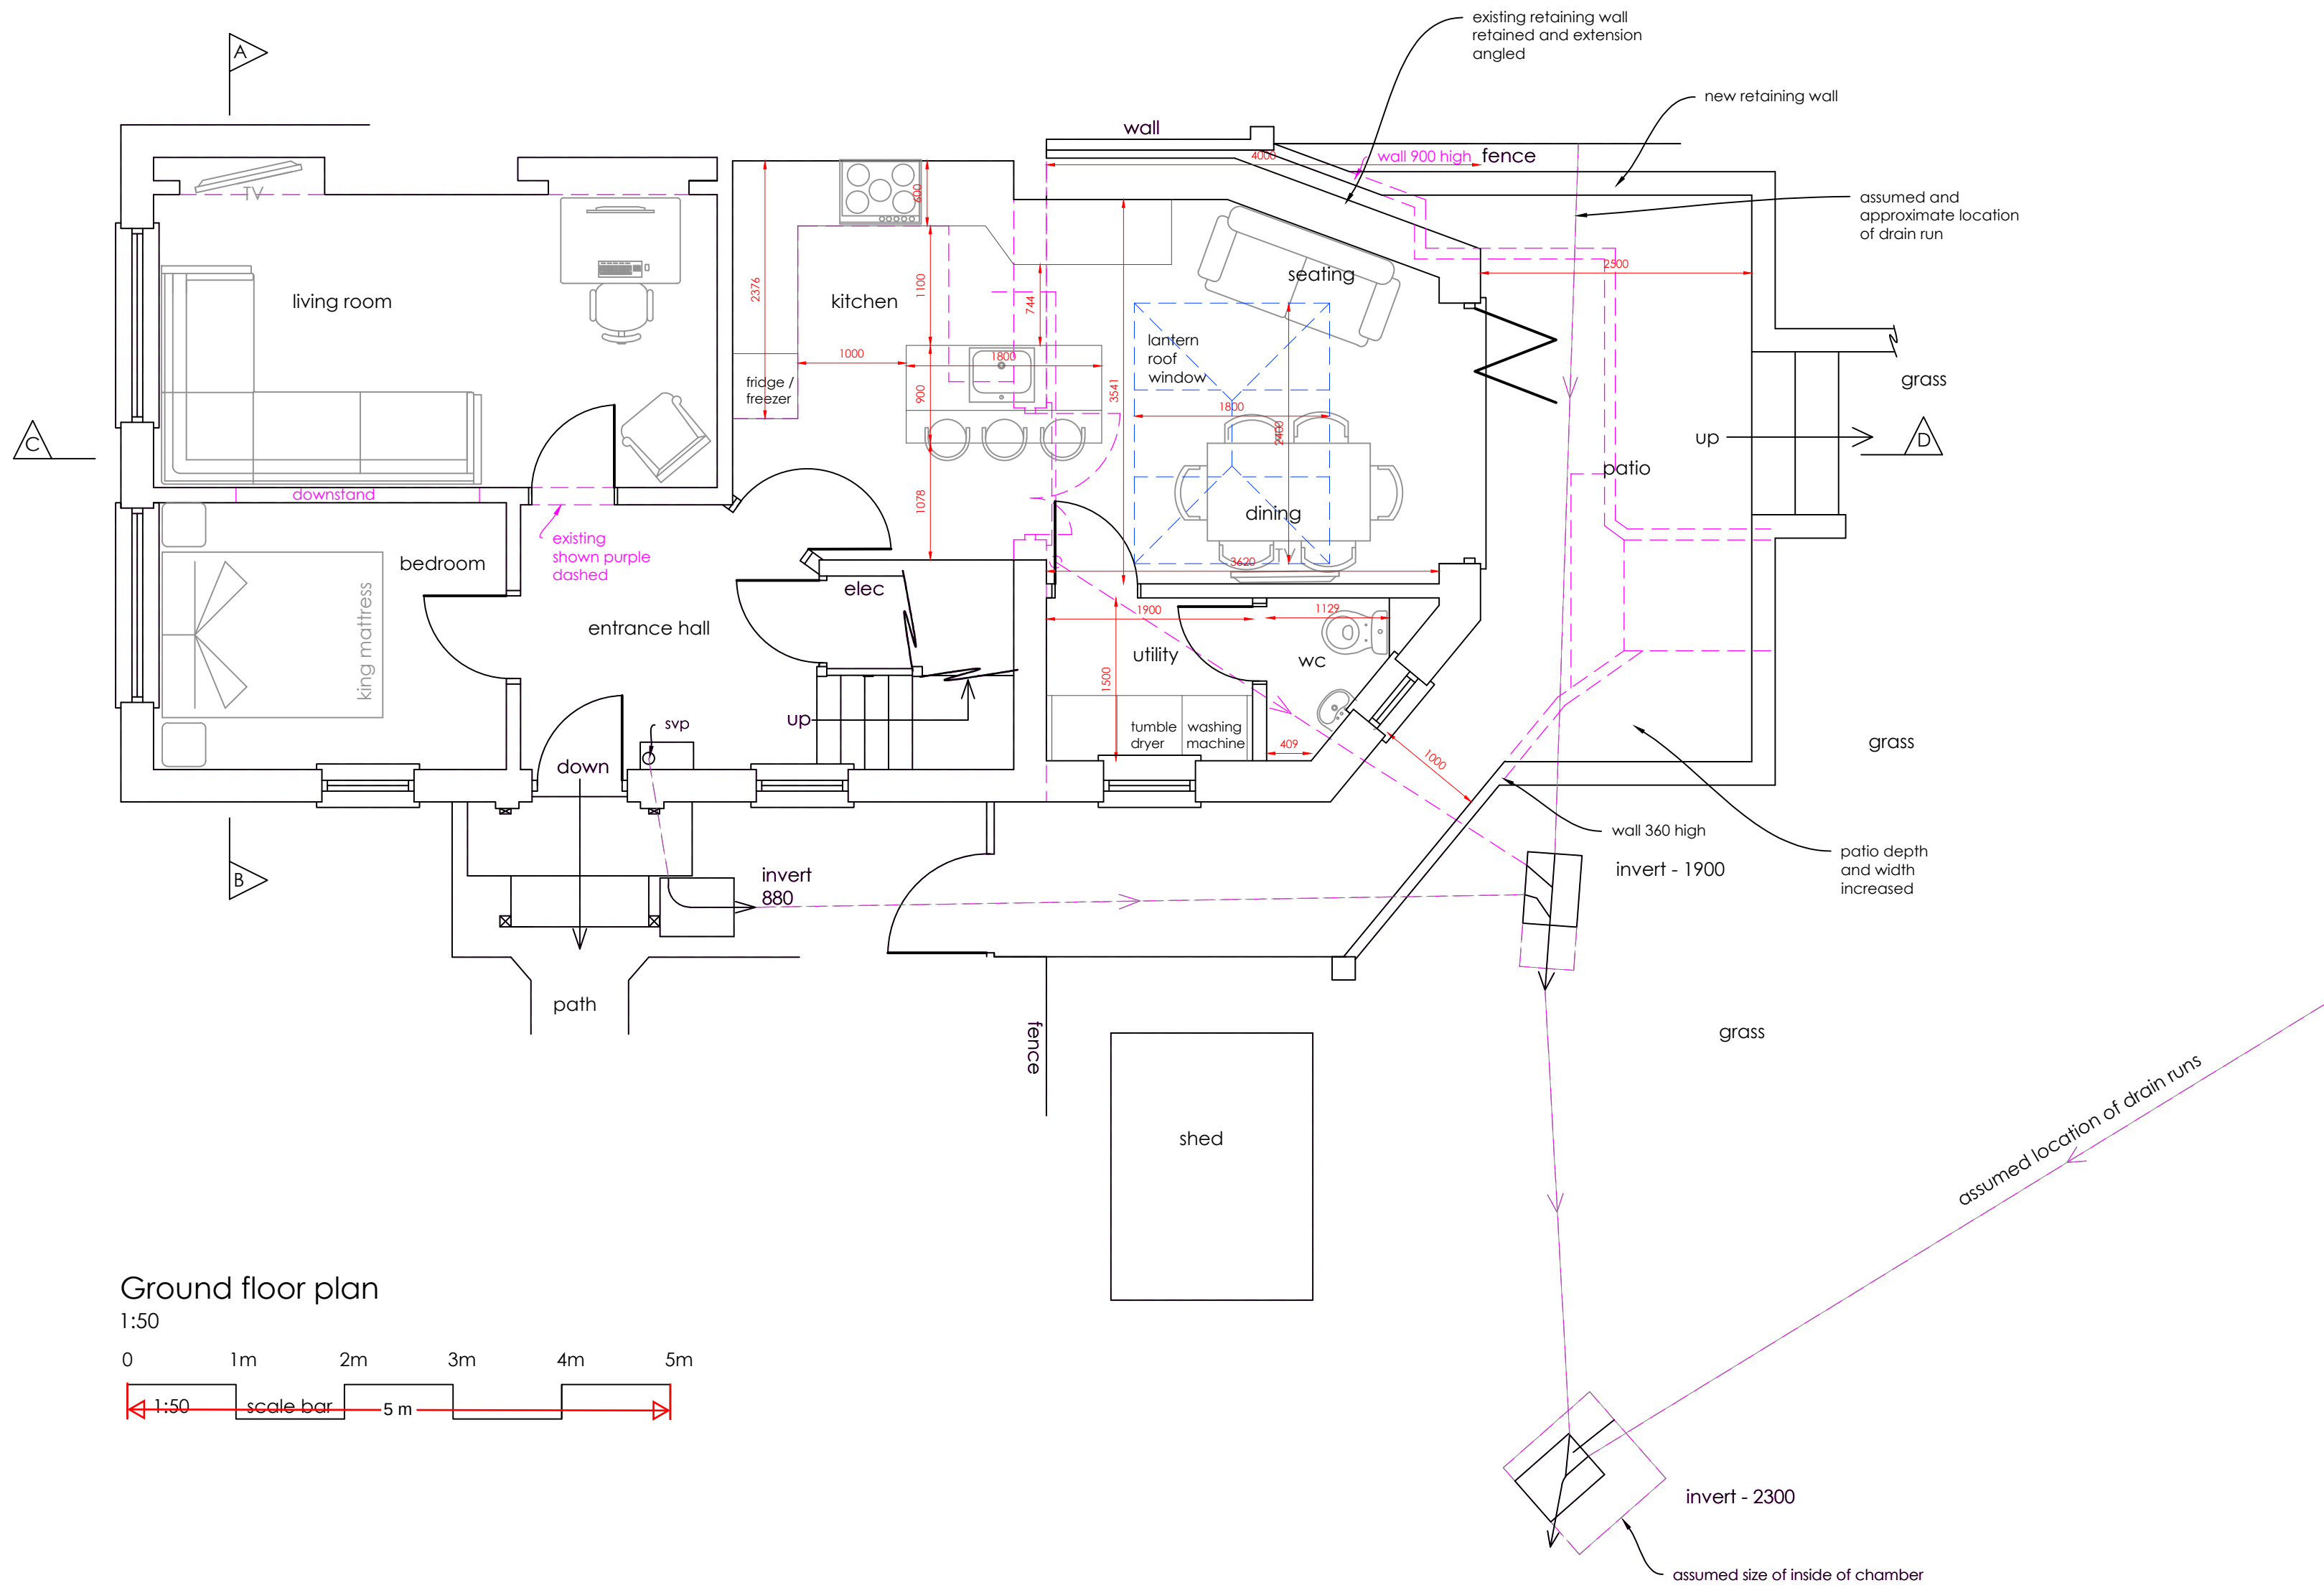


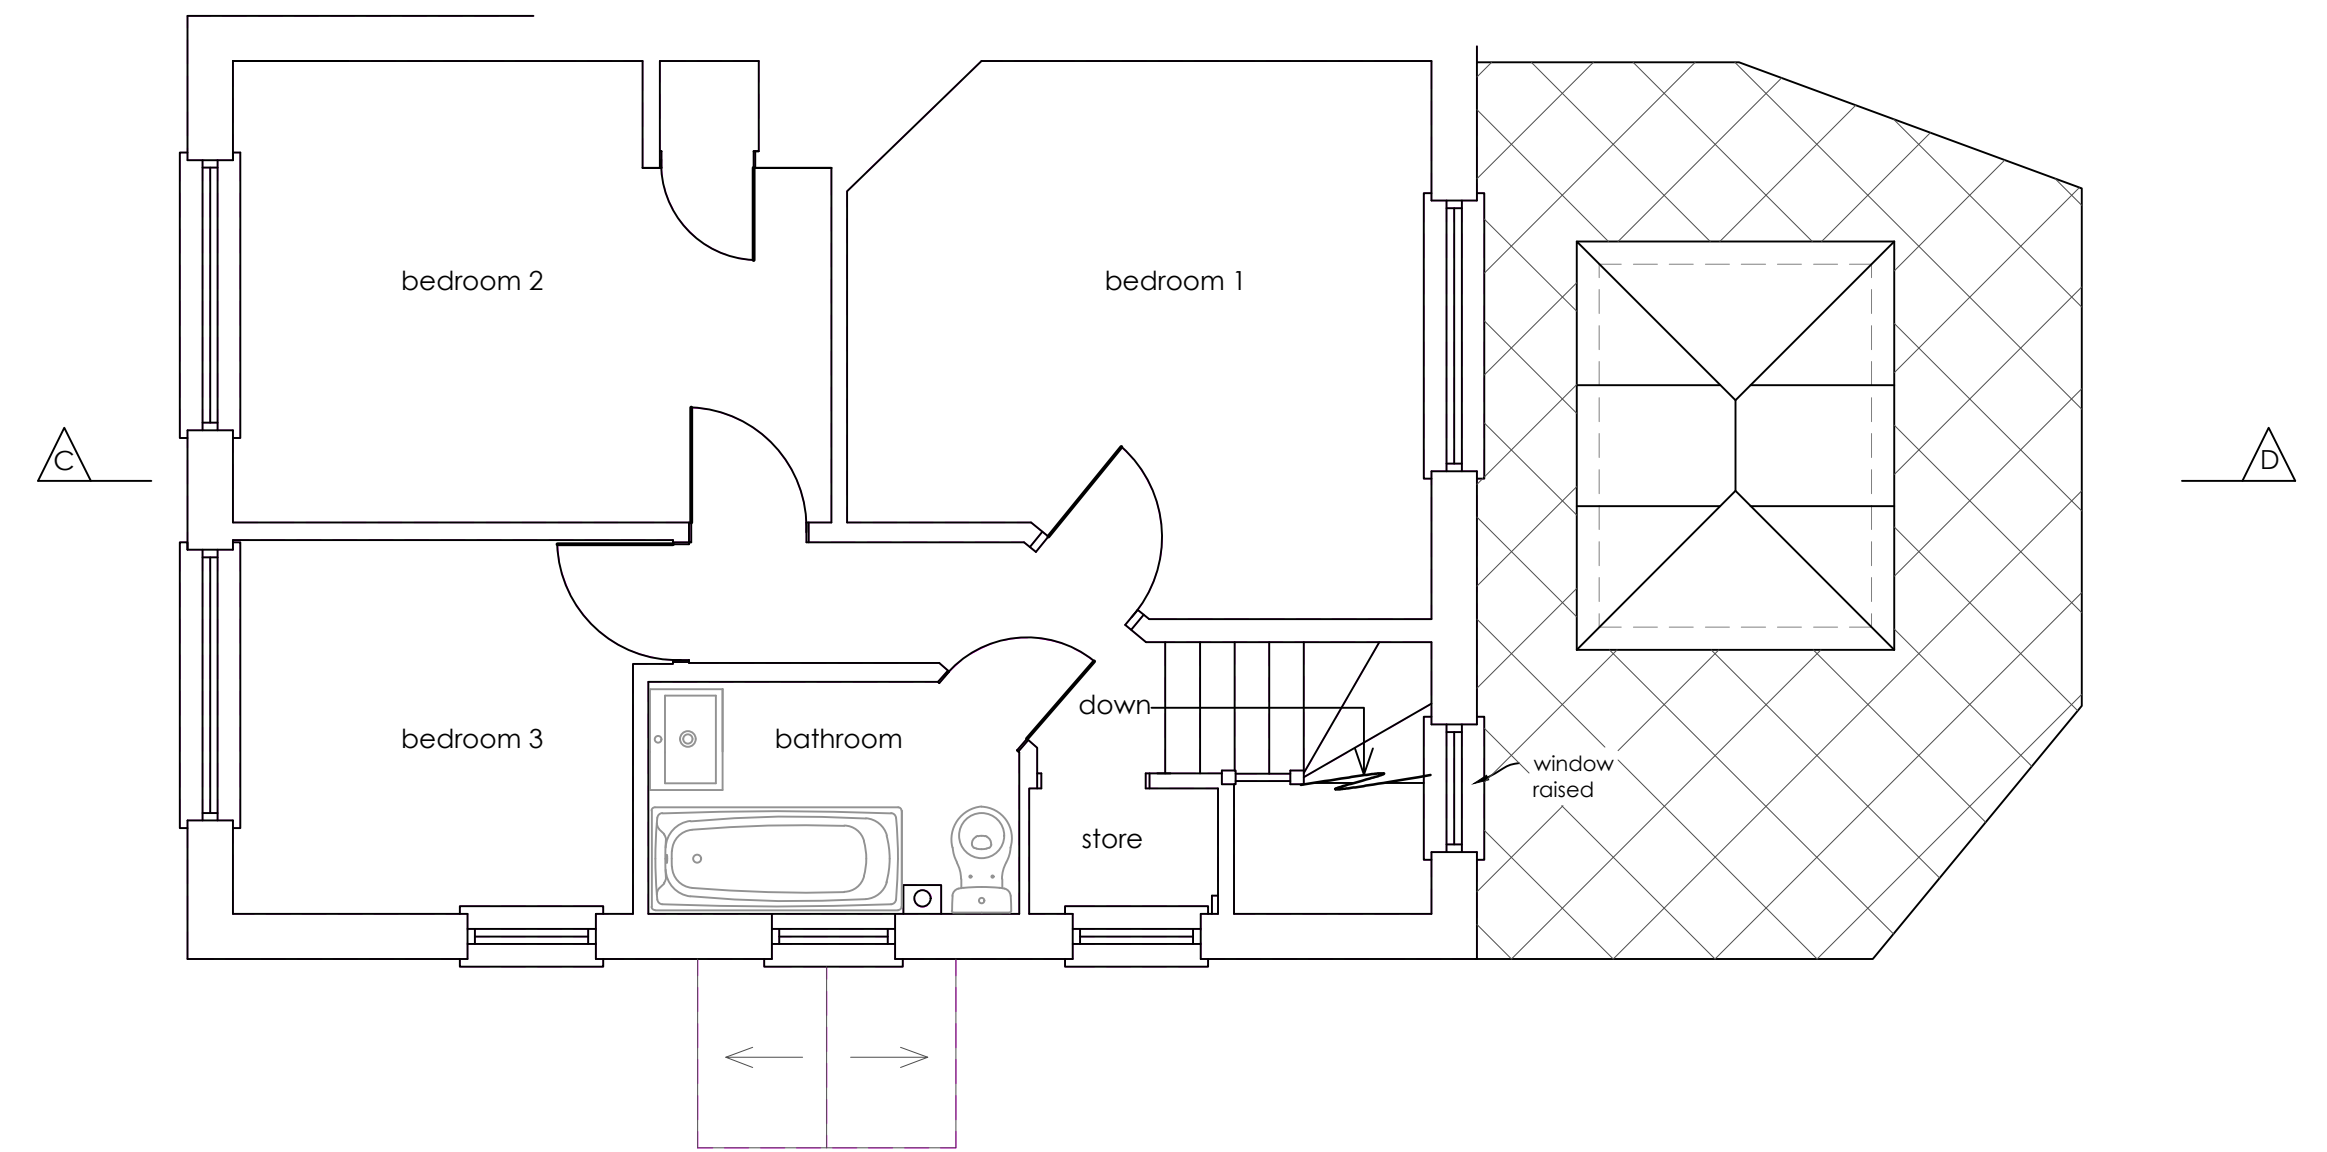

Ground floor plan

1:50

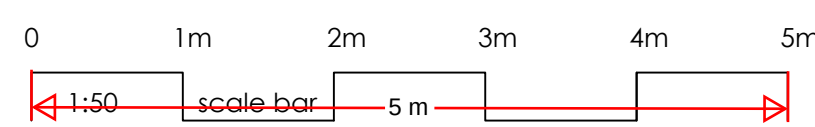



First floor plan

1:50




Block plan

1:500

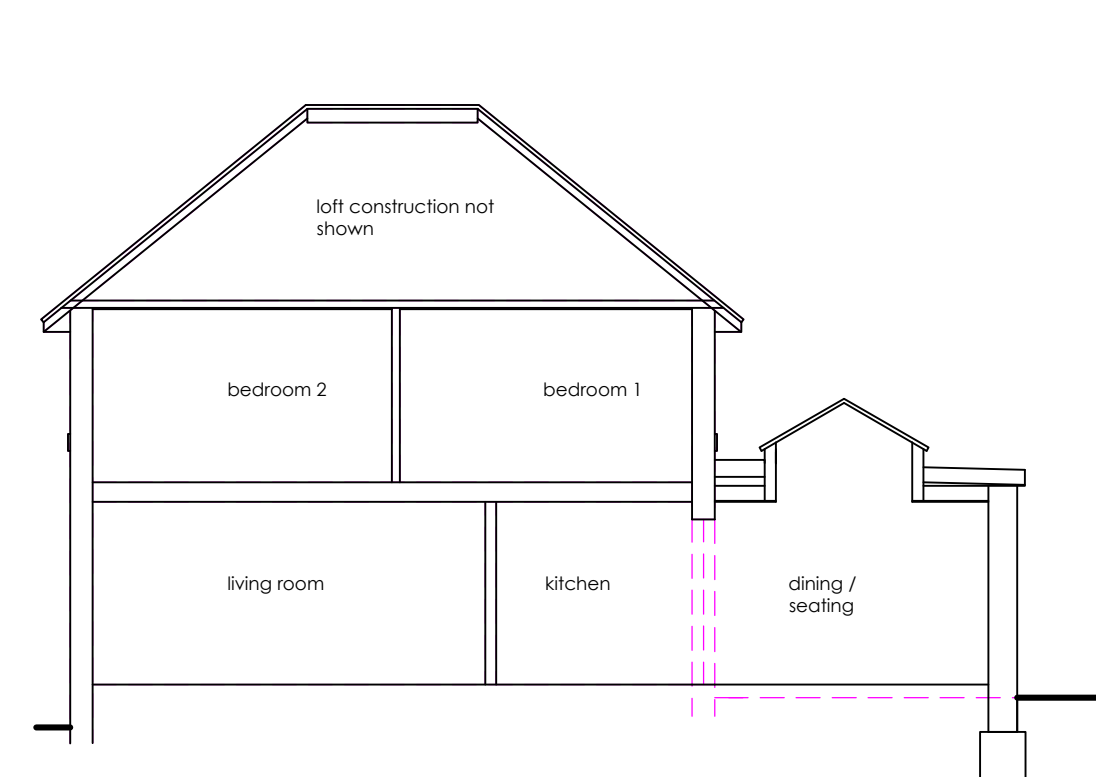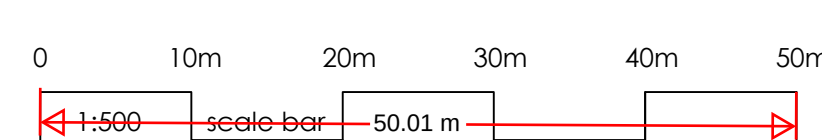


Section C - D

1:100

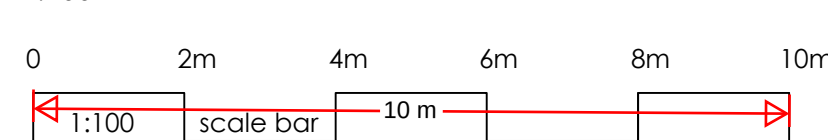


Front elevation

1:100

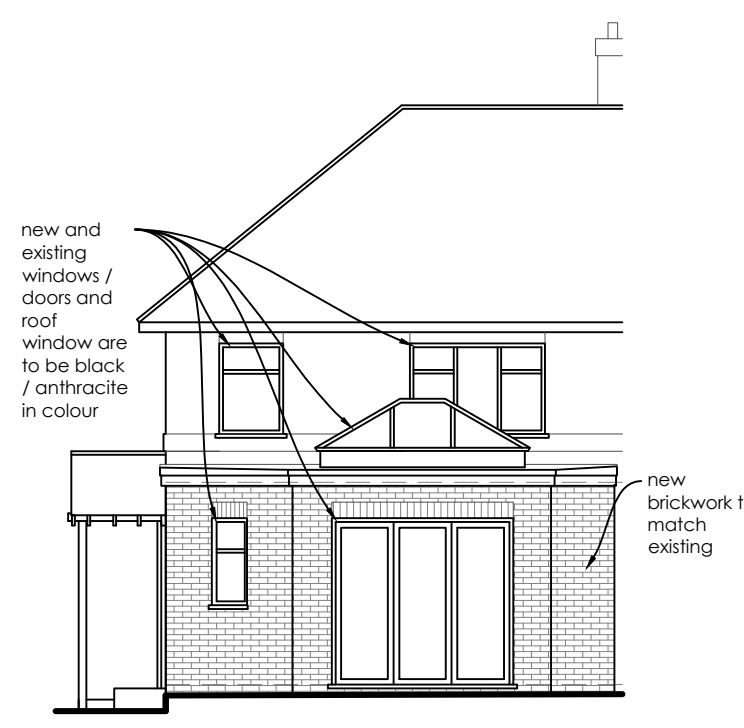

Flank elevation

1:100

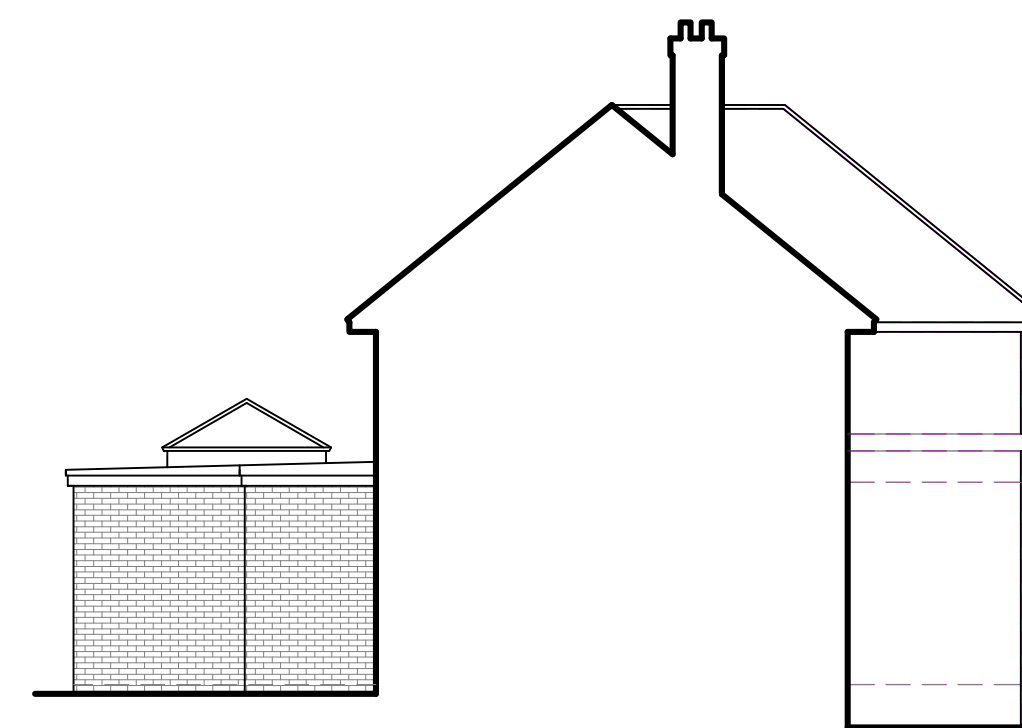

Rear elevation

1:100



Flank elevation

1:100

Everyone involved in construction has duties under the Construction Design and Management Regulations 2015 as well as the Building Safety Act 2022. See further information at www.HSE.gov.uk and www.legislation.gov.uk.
Asbestos - get your property tested. Further information and your responsibilities can be found at www.HSE.gov.uk.
These plans are for identification purposes only. Do not scale from these plans - take measurements on site. All dimensions are approximations. This plan is for viewing at the scales indicated only. This plan is suitable for planning permission purposes.

Revision	Description	Date
A	Materials	08.09.25

SAMUEL MOSS LTD
01322 408573 / 07796 454747
office@samuelmossLtd.co.uk
www.samuelmossLtd.co.uk

Client: Mr Fenton

Project: 1 St. David's Crescent,
Gravesend, DA12 4AS

Title: Proposed plans for planning
permission

Date:	Scale:	Drawn:	Plan no:	Revision
Sep 2025	@ A1	SM	SM553.2	A