



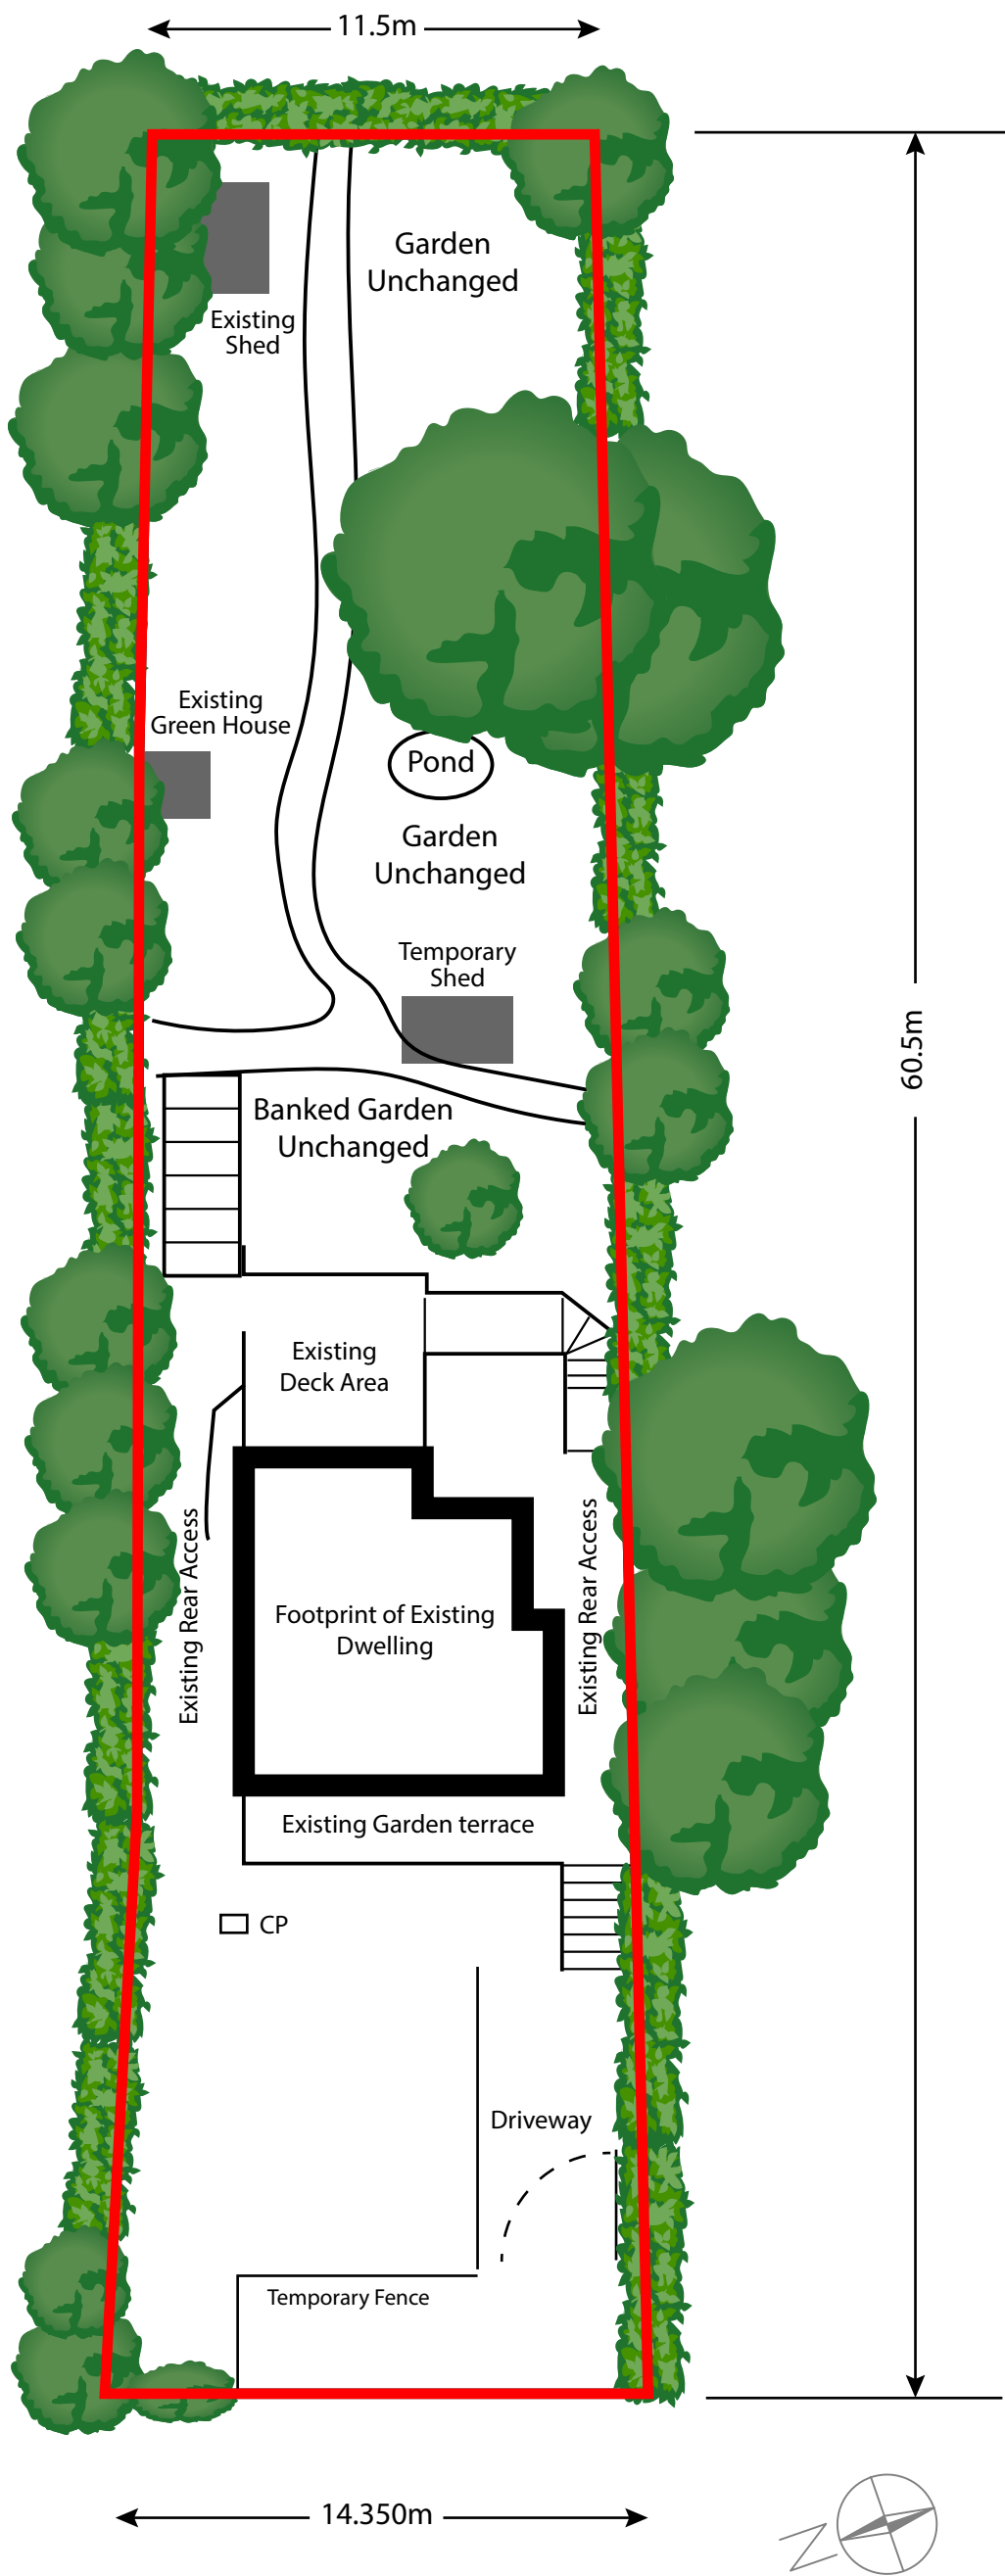


EXISTING SITE PLAN

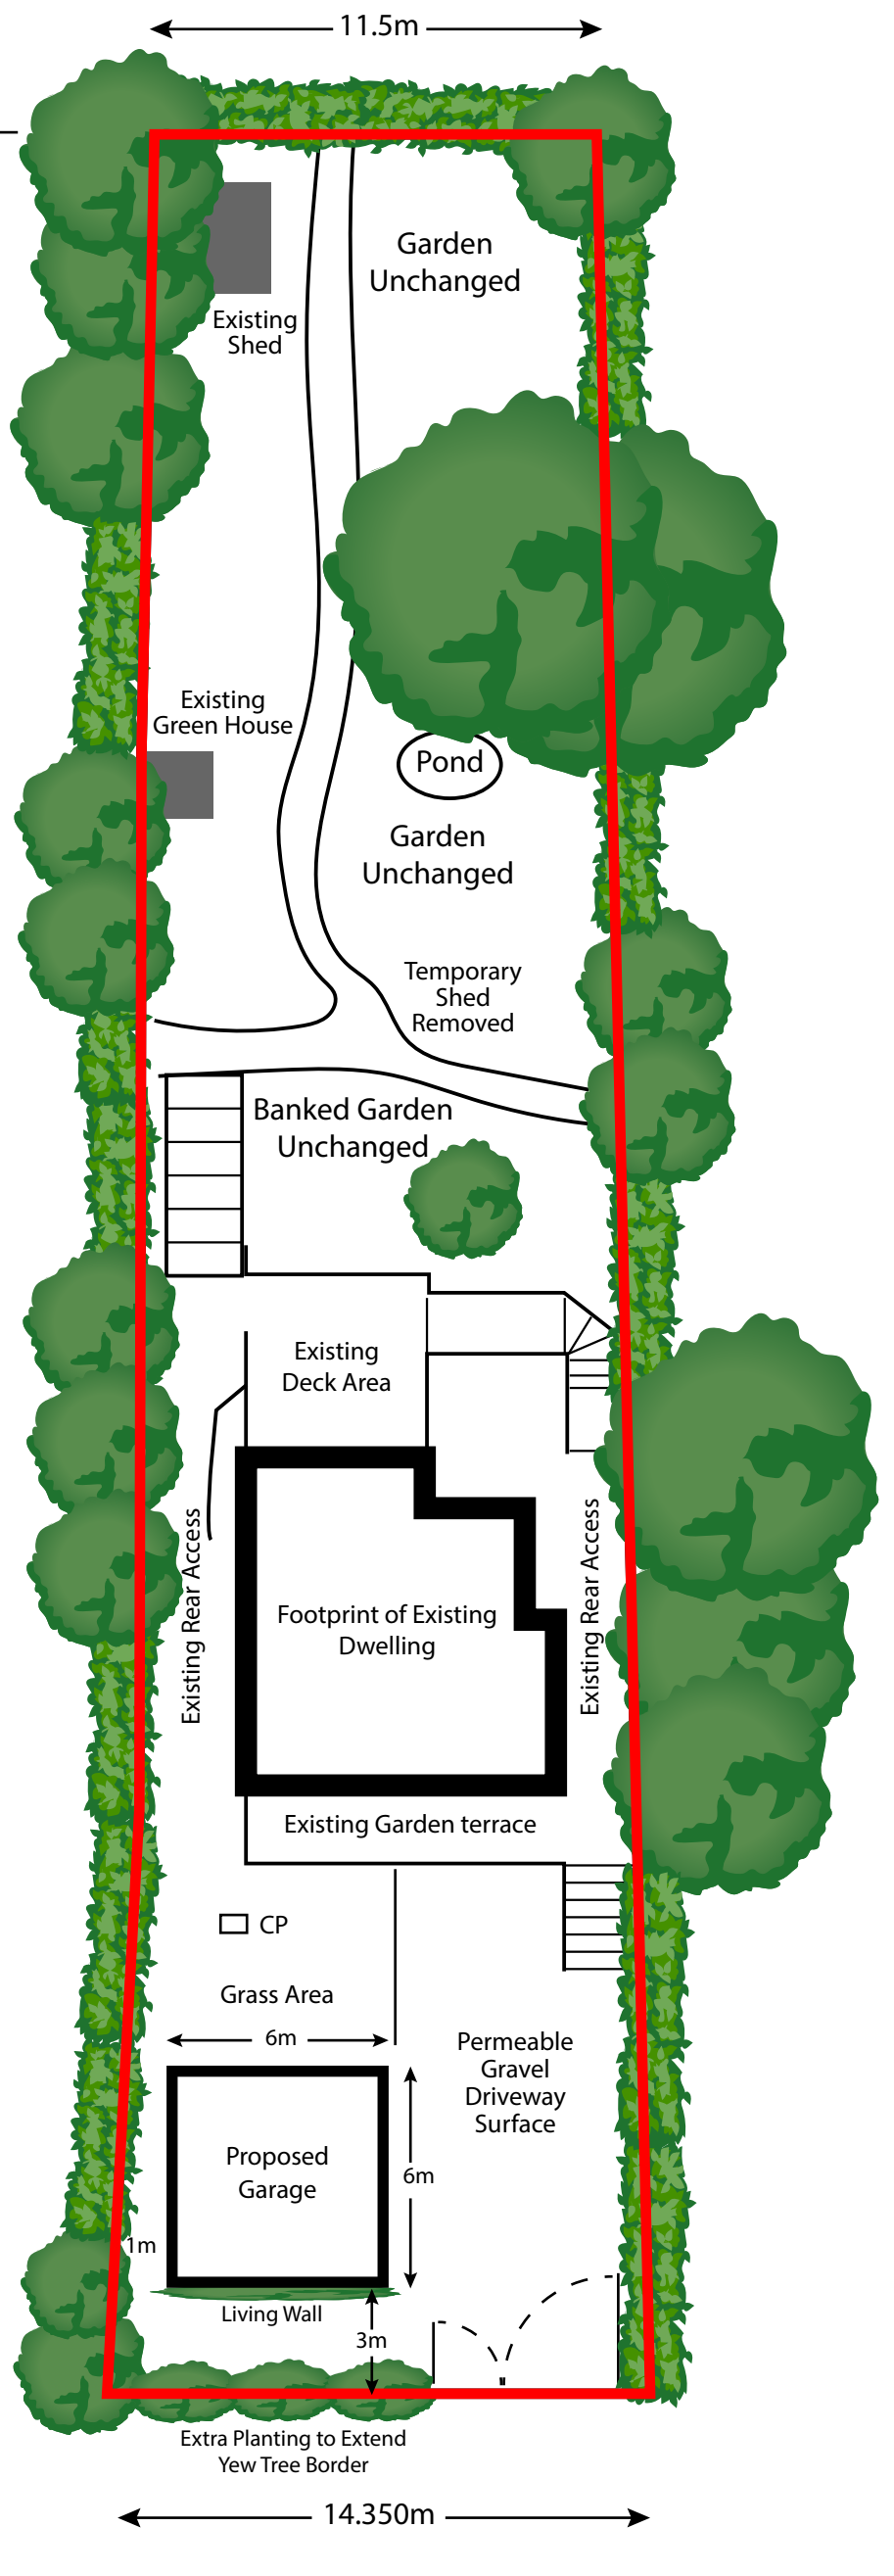

PROPOSED SITE PLAN

Existing Site Plan

Proposed Site Plan

 

Date: 09/09/2025

Scale @A3: 1:200

Drawing no.: 002

Revision no.: 001

Address:
WONKY LOG, VALLEY
LANE, MEOPHAM,
GRAVESEND,
KENT
DA13 0DG