




Existing East Elevation

1:100



Existing North Elevation

1:100

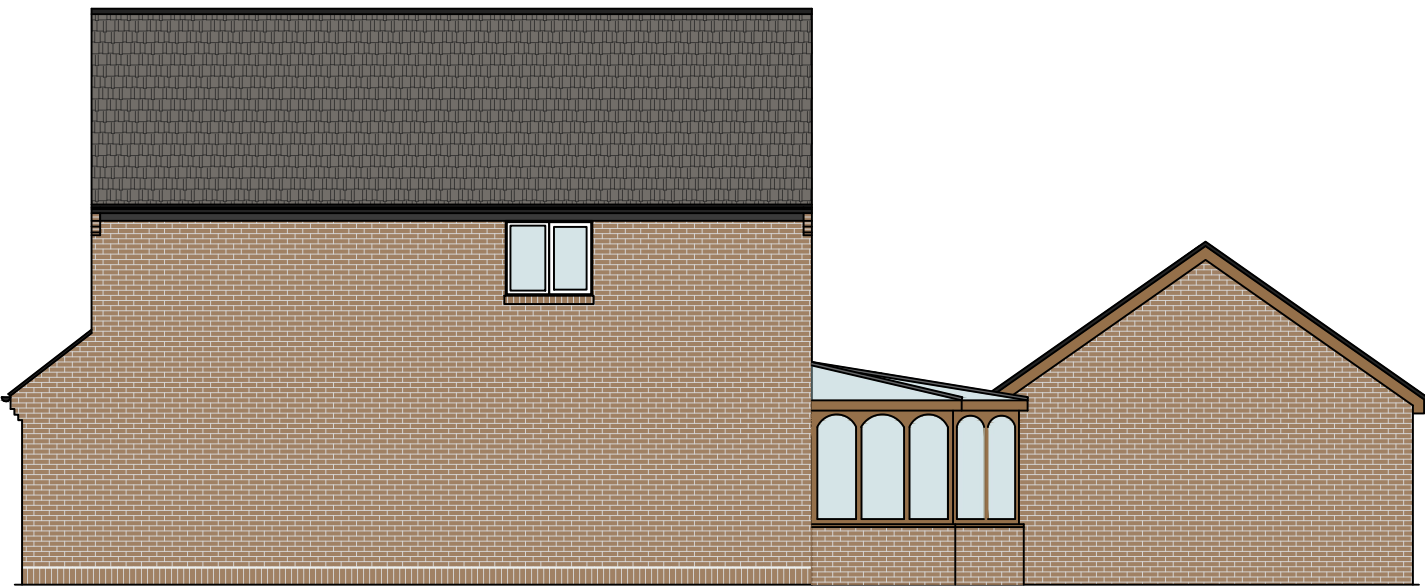


Existing South Elevation

1:100




Proposed East Elevation

1:100

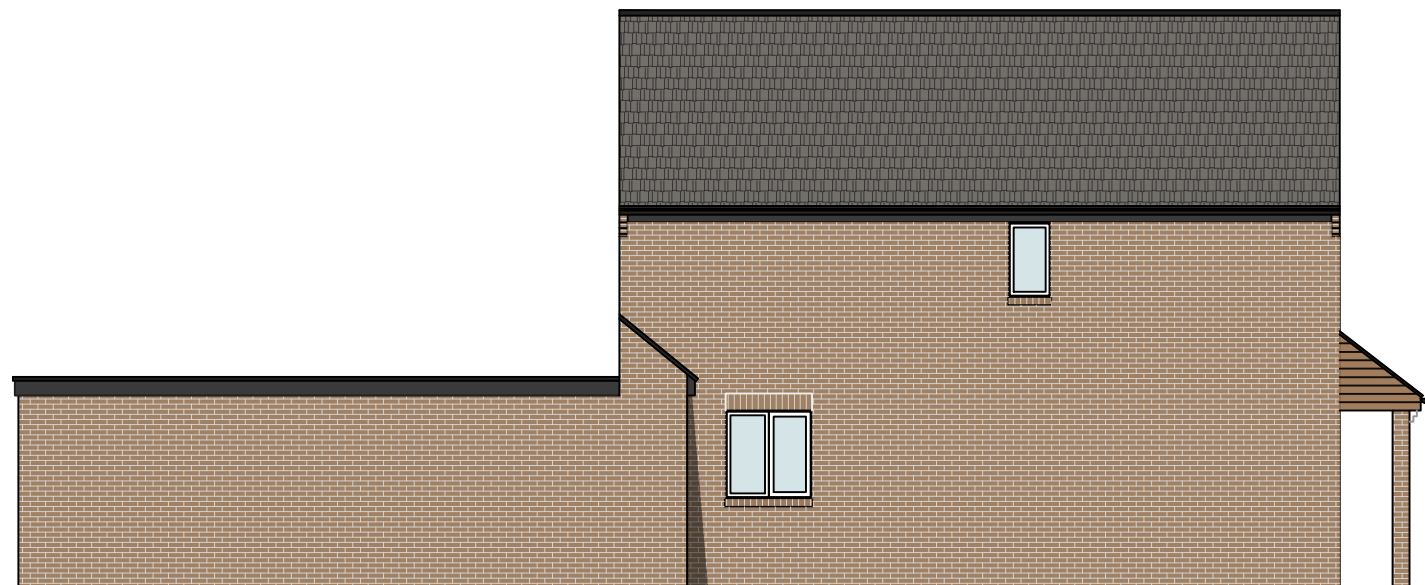

Proposed North Elevation


1:100

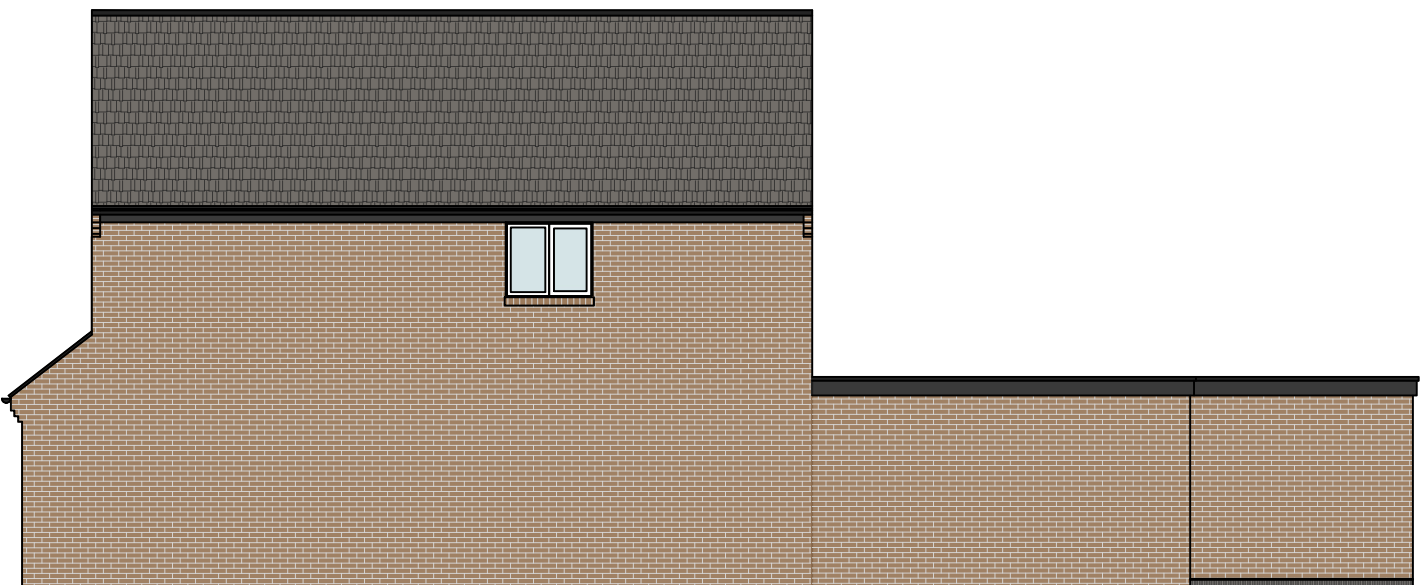


Proposed South Elevation

1:100



Existing Block Plan - 1:200

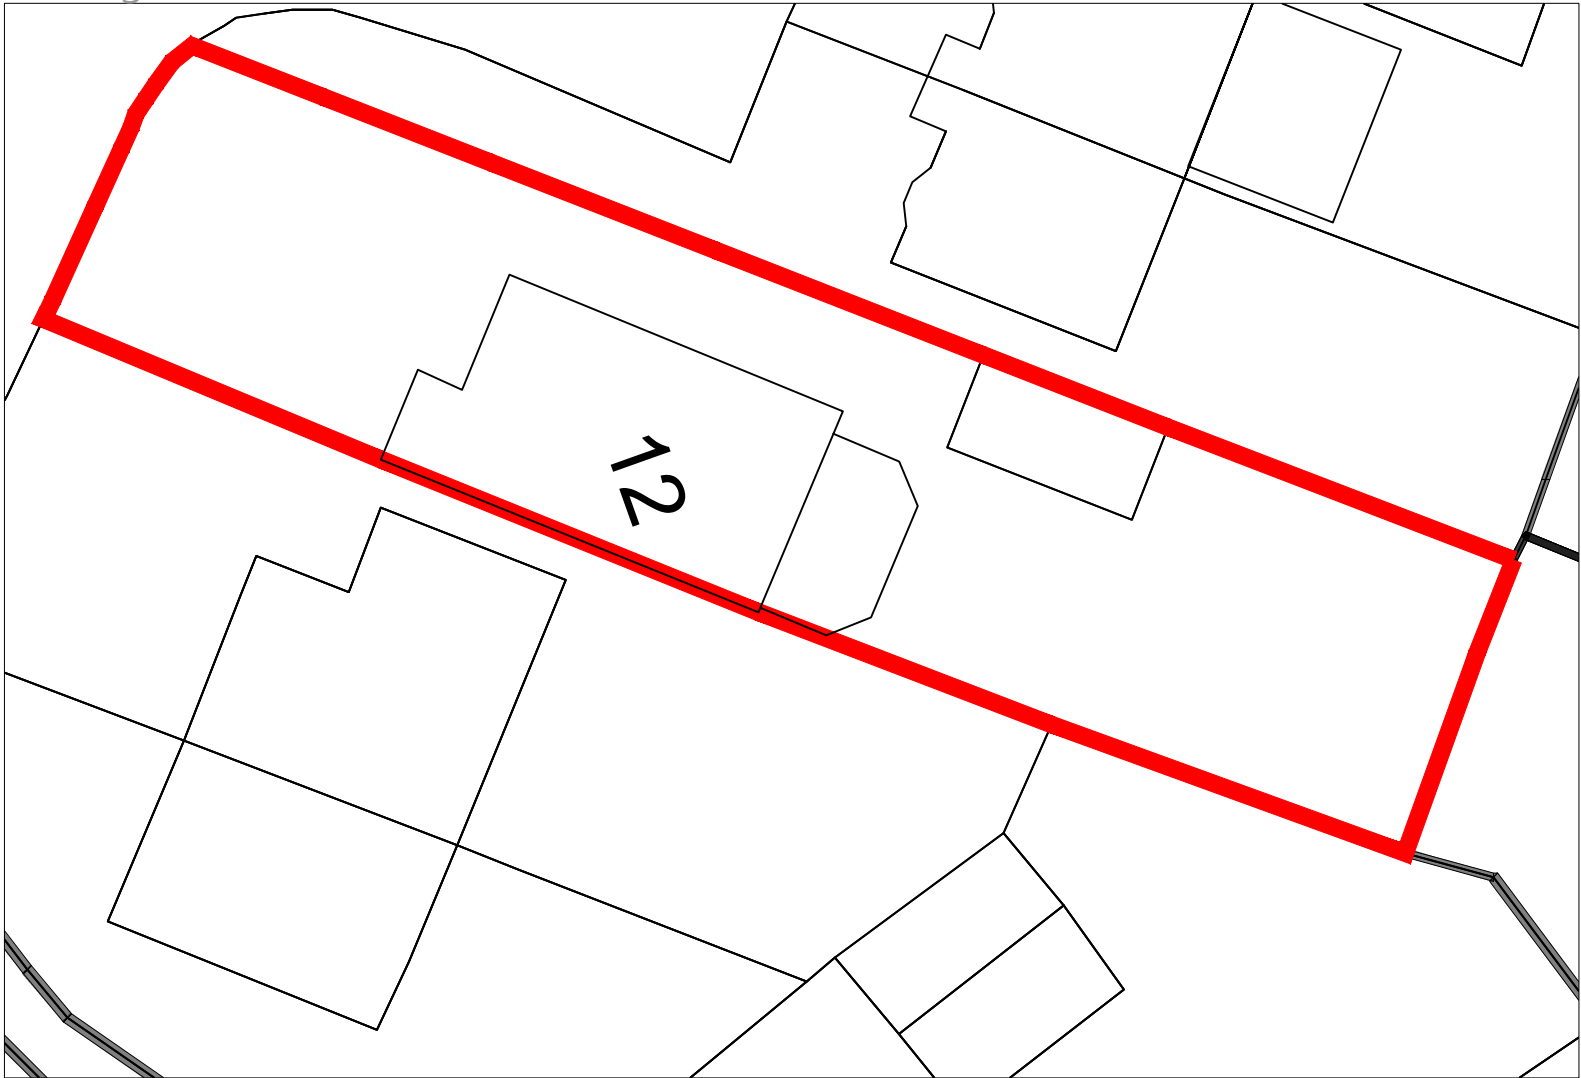

Proposed Block Plan - 1:200

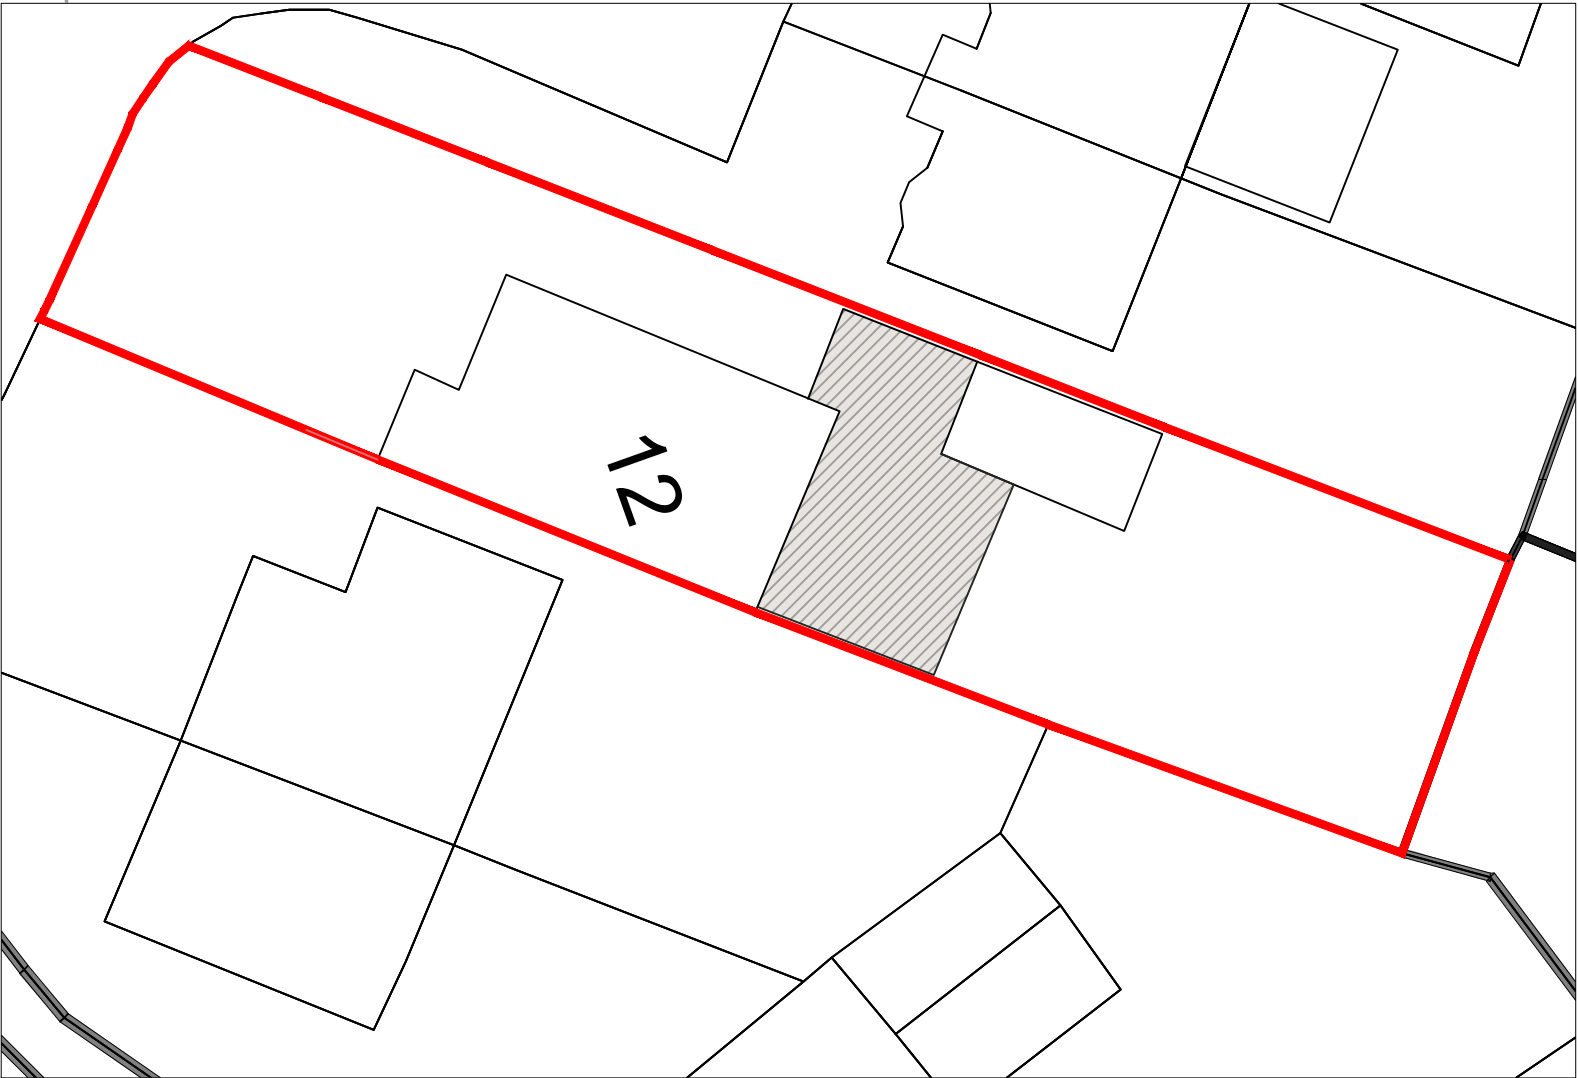

Location Plan - 1:1250

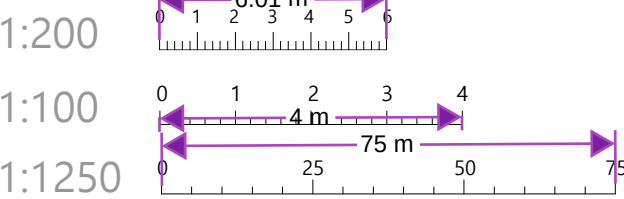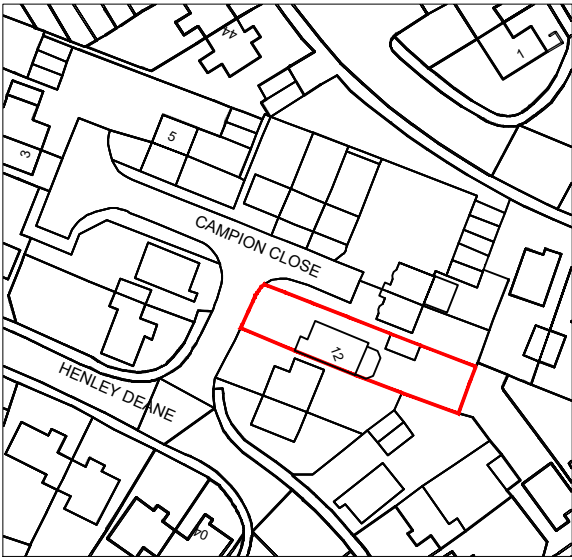

SITE: 12 Campion Close
Gravesend
DA11 8TB

TITLE: Existing Elevations
Proposed Elevations
Block Plan
Location Plan

SCALE AT A2: 1:100/1:200/1:1250	DATE: 05/09/2025	DRAWN: SR
PROJECT NO: 241108-A	DRAWING NO: 002	REVISION: B