



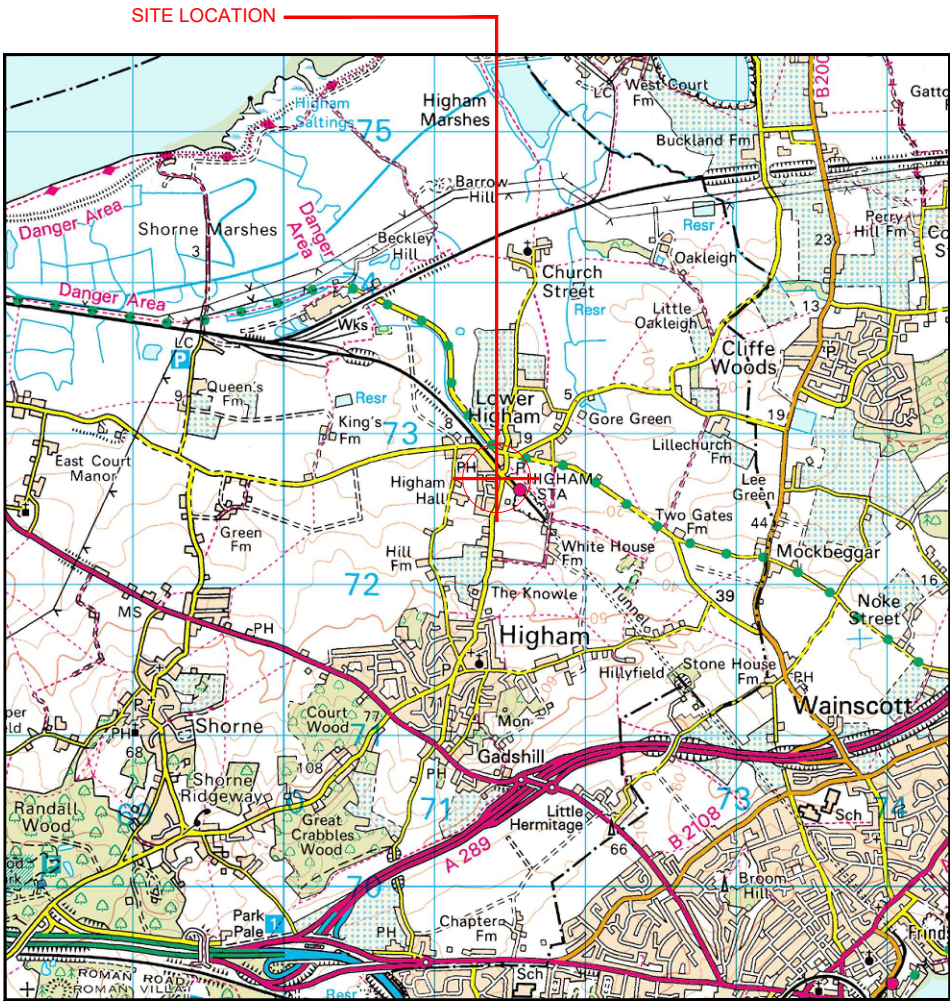


Reproduced by permission of Ordnance Survey on behalf of the Controller of His Majesty's Stationery Office
All rights reserved. © Crown Copyright licence no. 100022432

SITE AREA PLAN

 

SITE PHOTOGRAPH

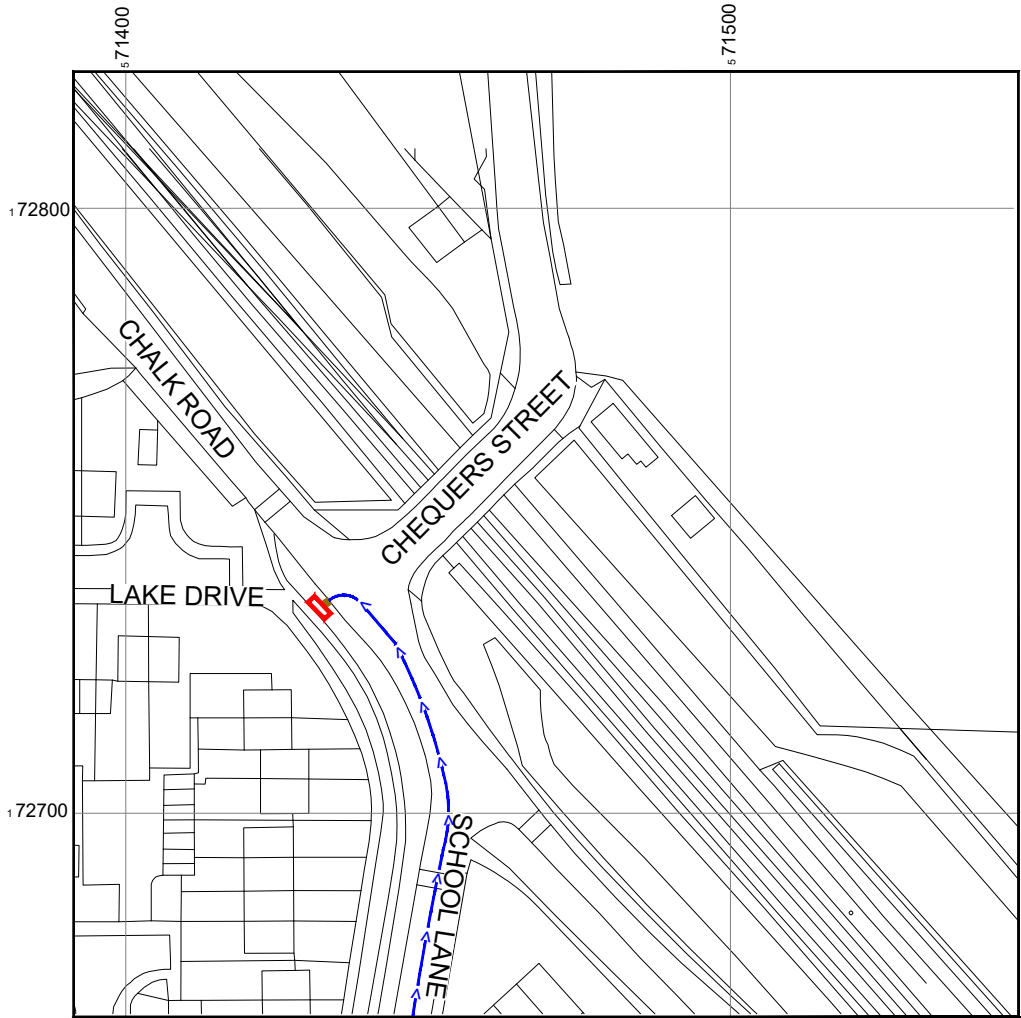


Reproduced by permission of Ordnance Survey on behalf of the Controller of His Majesty's Stationery Office
All rights reserved. © Crown Copyright licence no. 100022432

NGR E: 571432 N: 172734

W3W: rewarding.decide.zealous

SITE LOCATION PLAN

 

NOTES:

1. ALL DIMENSIONS IN MM UNLESS OTHERWISE NOTED.

Demise:



Access Route To Site:



Access Route:



Master:	Project:	Purpose of Issue:	Issue:
M001	Vendor Swap	Planning	A
Date:	02/04/2025	Revision / Upgrade Description:	
Drawn:	CD	First Issue	
Checked:	GR		
Approved:	KTL		




Everything Everywhere
One Braham Street
London
E1 8EE
Tel: 020 7356 5000



UK Offices:
2 Broughton Way, Widnes, UK WA8 8YX
1 West Regent Street, Glasgow, UK G2 1RW
Tel: +353 45 901 030
Web: www.ktl.ie

Site Name:	CHALK ROAD SW'S		
Site ID:	1476134		
Address:	CHALK ROAD HIGHAM ROCHESTER ME3 7JB		
Title:	002 SITE LOCATION PLAN		
Project:	VENDOR SWAP		
Purpose of Issue:	GENERAL ARRANGMENT		
EE Cell ID:	77402	MBNL Cell ID:	GVM065
		H3G Cell ID:	NA
File name:	GVM065_77402_NA_EE_VS_GA_A		

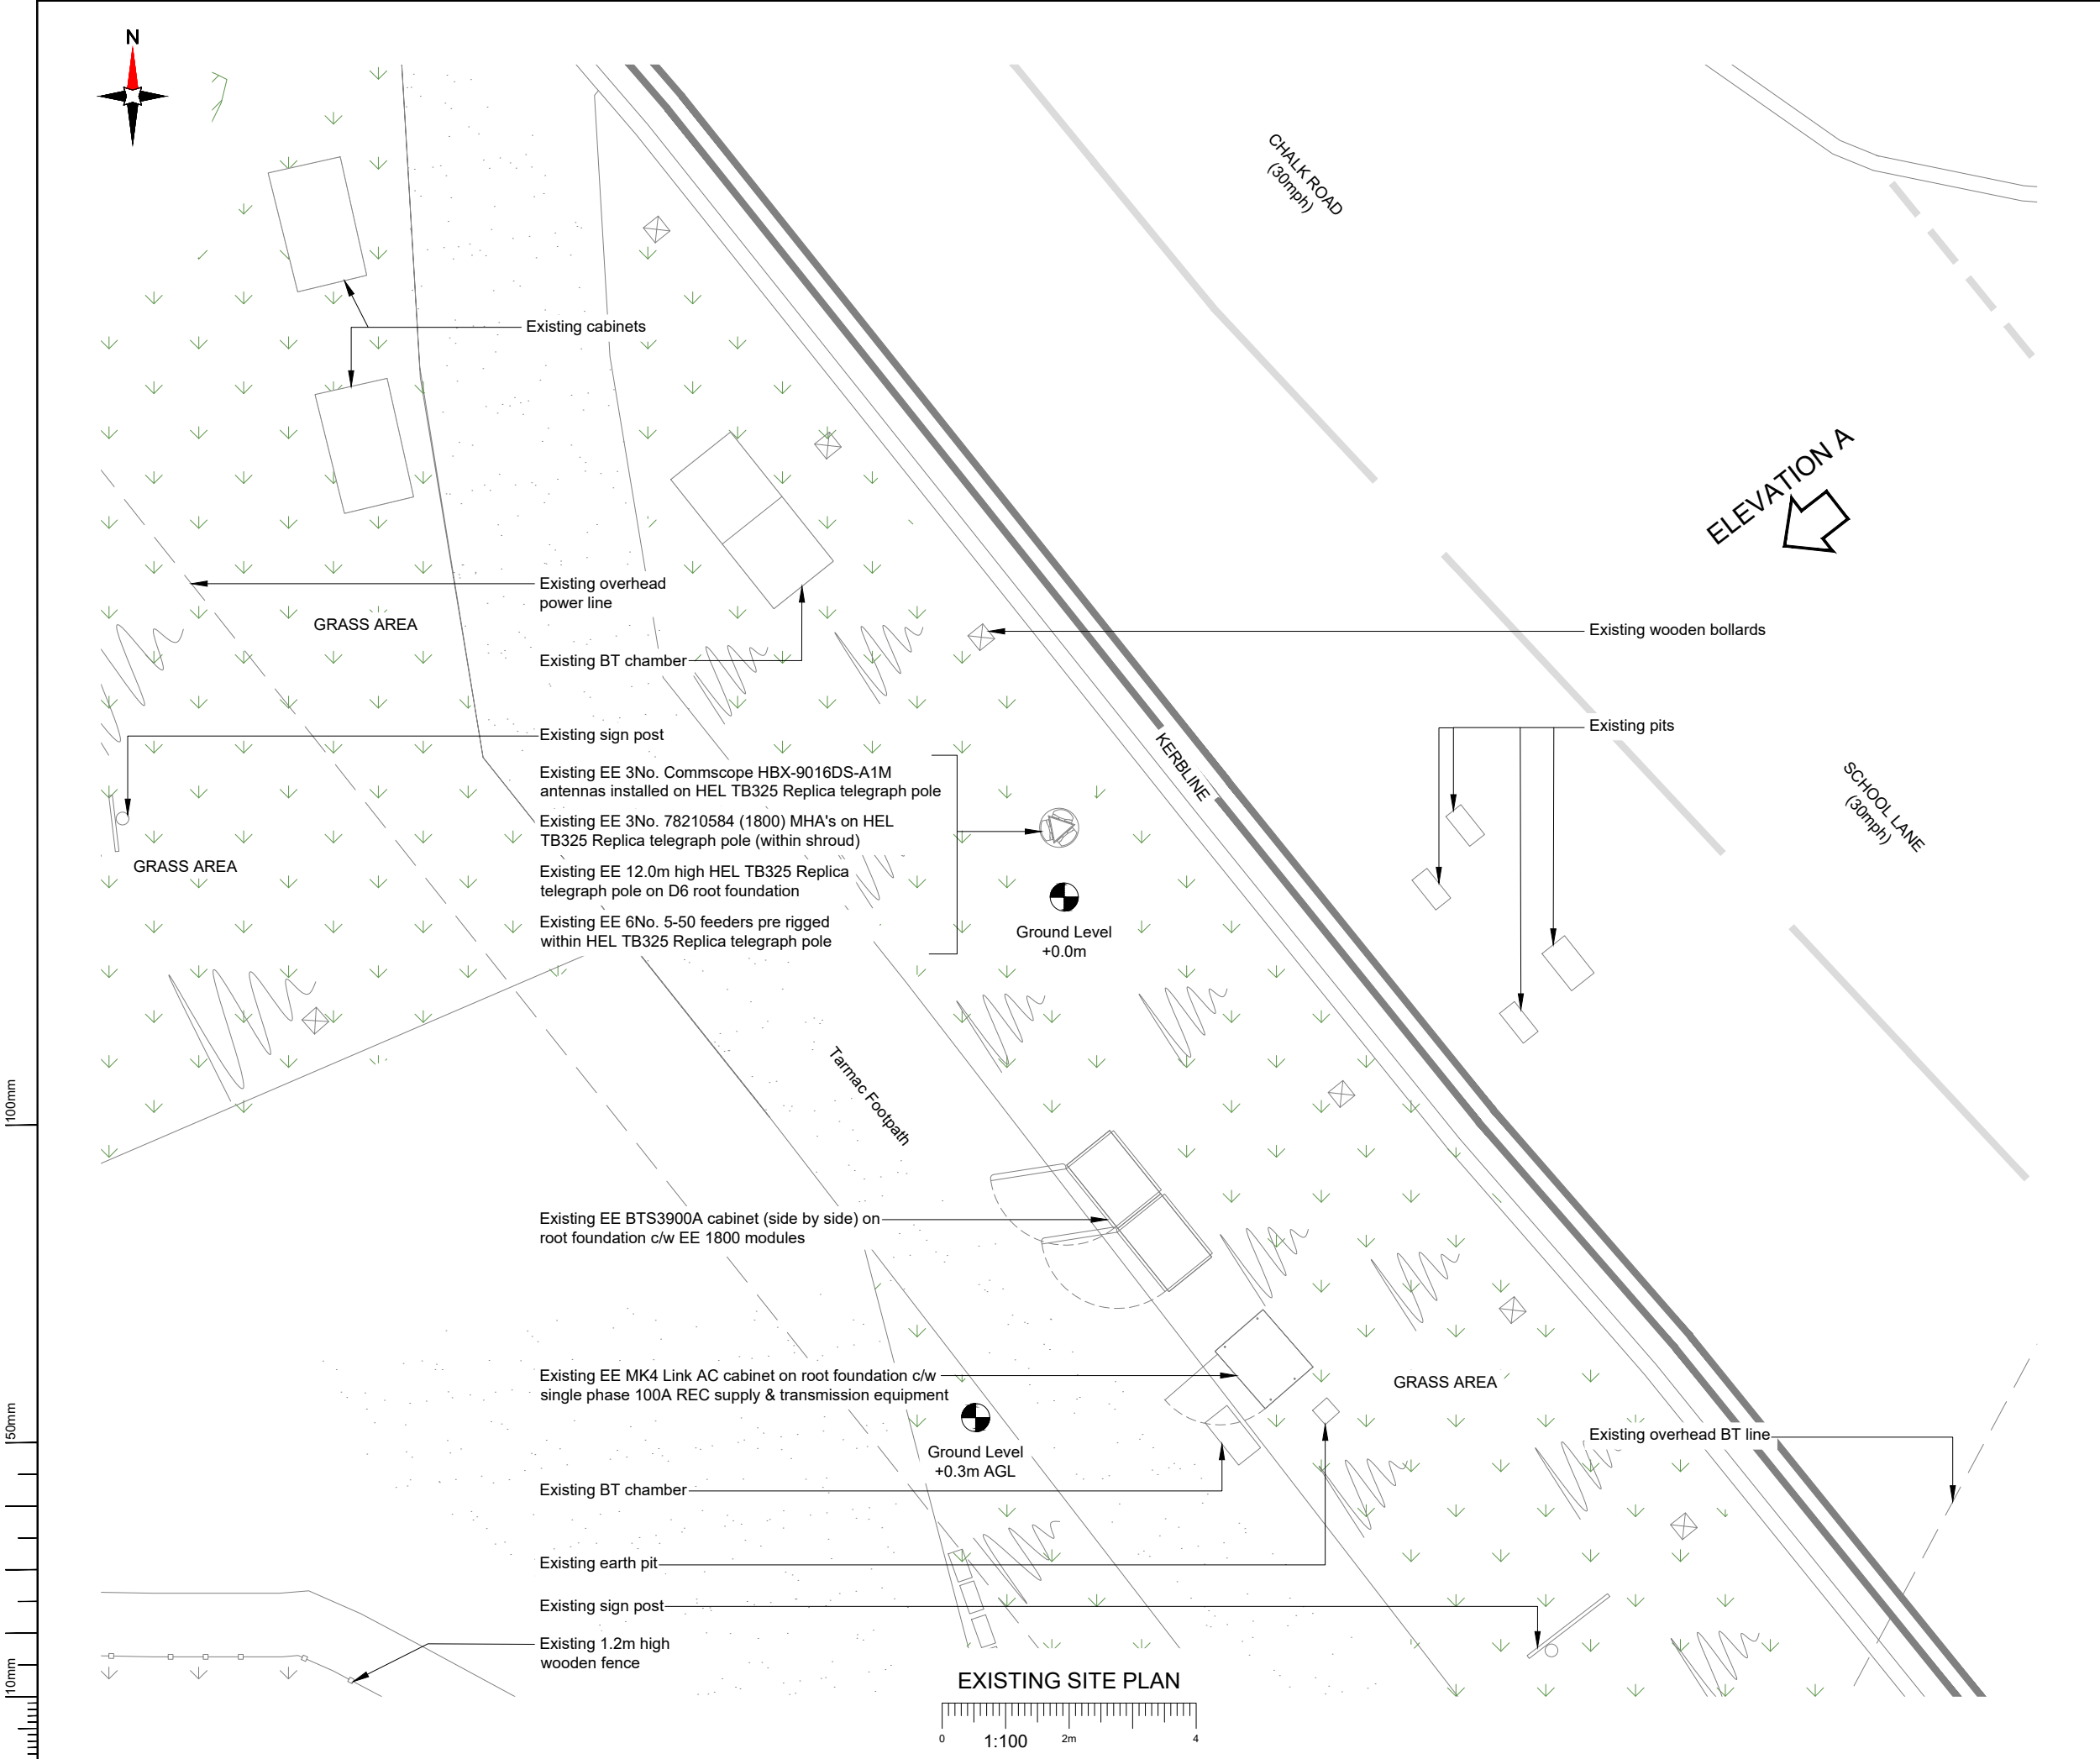

NOTES:

1. ALL DIMENSIONS IN MM UNLESS OTHERWISE NOTED.

Master: M001	Project: Vendor Swap	Purpose of Issue: Planning	Issue: A
Date: 02/04/2025	Drawn: CD	Revision / Upgrade Description: First Issue	
Checked: GR	Approved: KTL		

Everything Everywhere
One Braham Street
London
E1 8EE
Tel: 020 7356 5000

UK Offices:
2 Broughton Way, Widnes, UK WA8 8YX
1 West Regent Street, Glasgow, UK G2 1RW
Tel: +353 45 901 030
Web: www.ktl.ie

Site Name:

CHALK ROAD SW'S

Site ID:

1476134

Address:

CHALK ROAD
HIGHAM
ROCHESTER
ME3 7JB

Title:

100 EXISTING SITE PLAN

Project:

VENDOR SWAP


Purpose of Issue:

GENERAL ARRANGMENT

EE Cell ID: 77402	MBNL Cell ID: GVM065	H3G Cell ID: NA
----------------------	-------------------------	--------------------

File name:

GVM065_77402_NA_EE_VS_GA_A

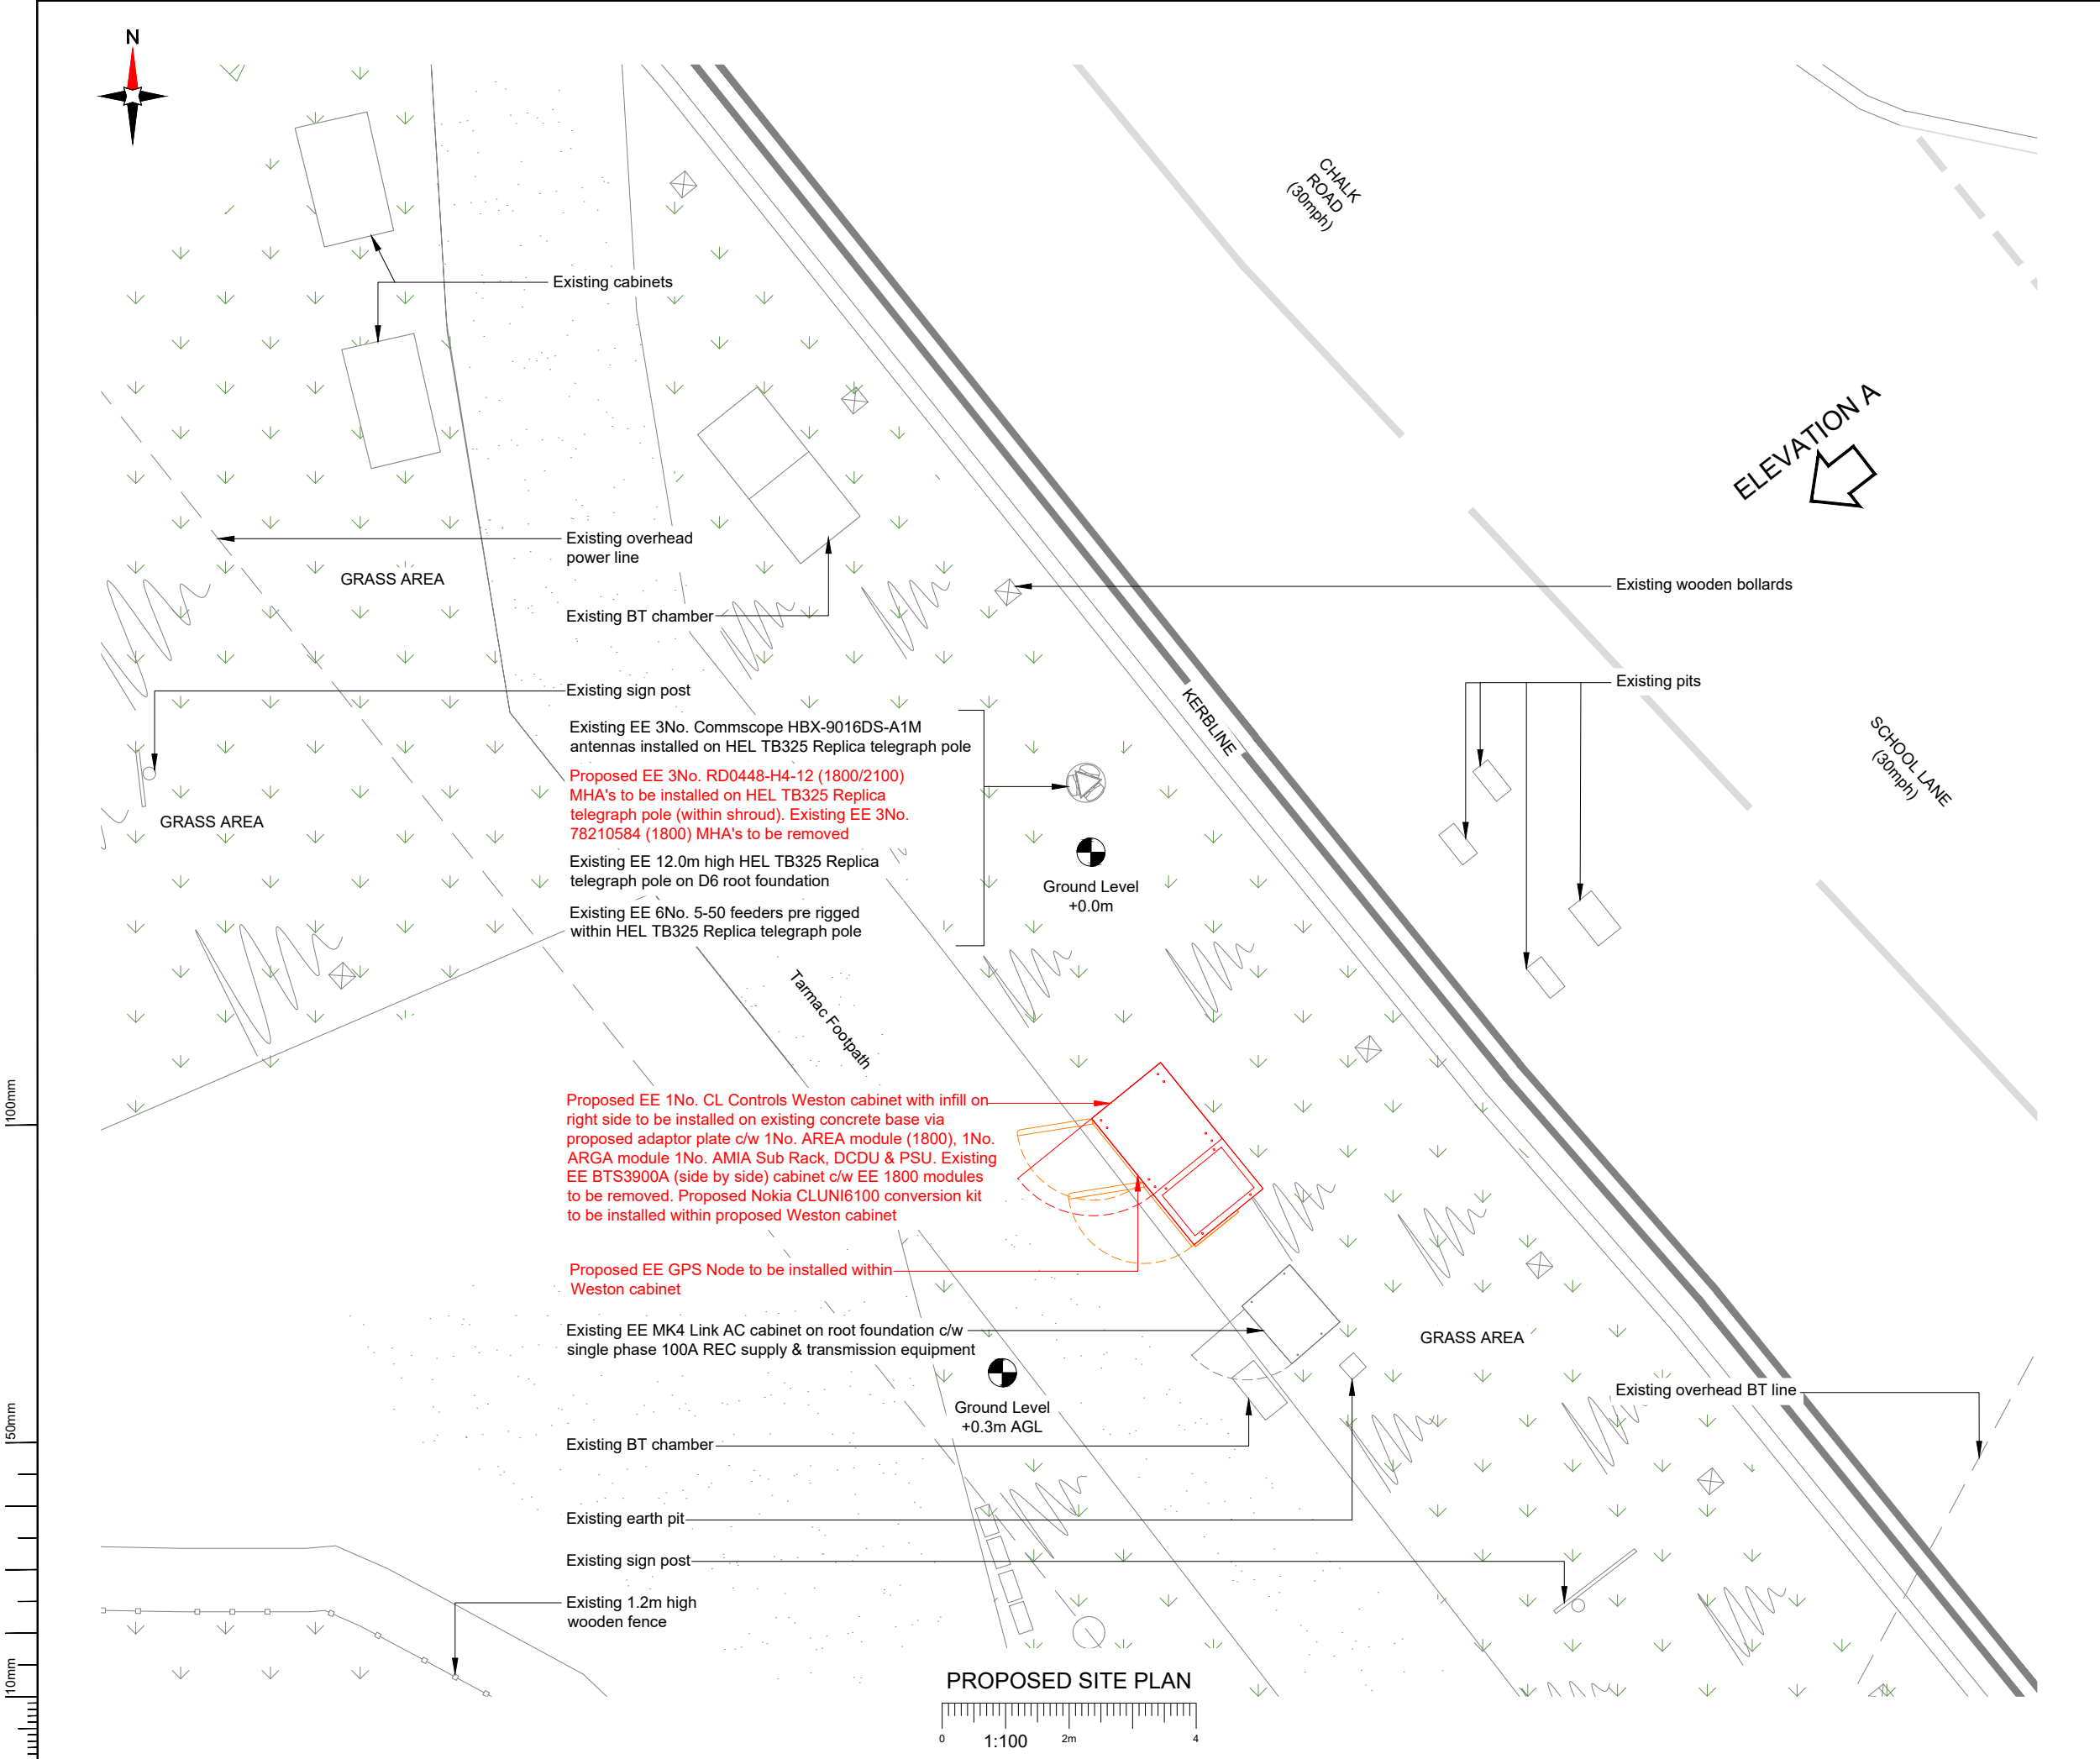

NOTES:

1. ALL DIMENSIONS IN MM UNLESS OTHERWISE NOTED.

Master:	Project:		Purpose of Issue:	Issue:
M001	Vendor Swap		Planning	A
Date:	02/04/2025	Revision / Upgrade Description:		
Drawn:	CD	First Issue		
Checked:	GR			
Approved:	KTL			



Everything Everywhere
One Braham Street
London
E1 8EE
Tel: 020 7356 5000




UK Offices:
2 Broughton Way, Widnes, UK WA8 8YX
1 West Regent Street, Glasgow, UK G2 1RW
Tel: +353 45 901 030
Web: www.ktl.ie

Site Name:		CHALK ROAD SW'S
Site ID:		1476134
Address:		CHALK ROAD HIGHAM ROCHESTER ME3 7JB
Title:		150 PROPOSED SITE PLAN
Project:		VENDOR SWAP
Purpose of Issue:		GENERAL ARRANGMENT
EE Cell ID:	MBNL Cell ID:	H3G Cell ID:
77402	GVM065	NA
File name:		
GVM065_77402_NA_EE_VS_GA_A		

100mm

50mm

10mm

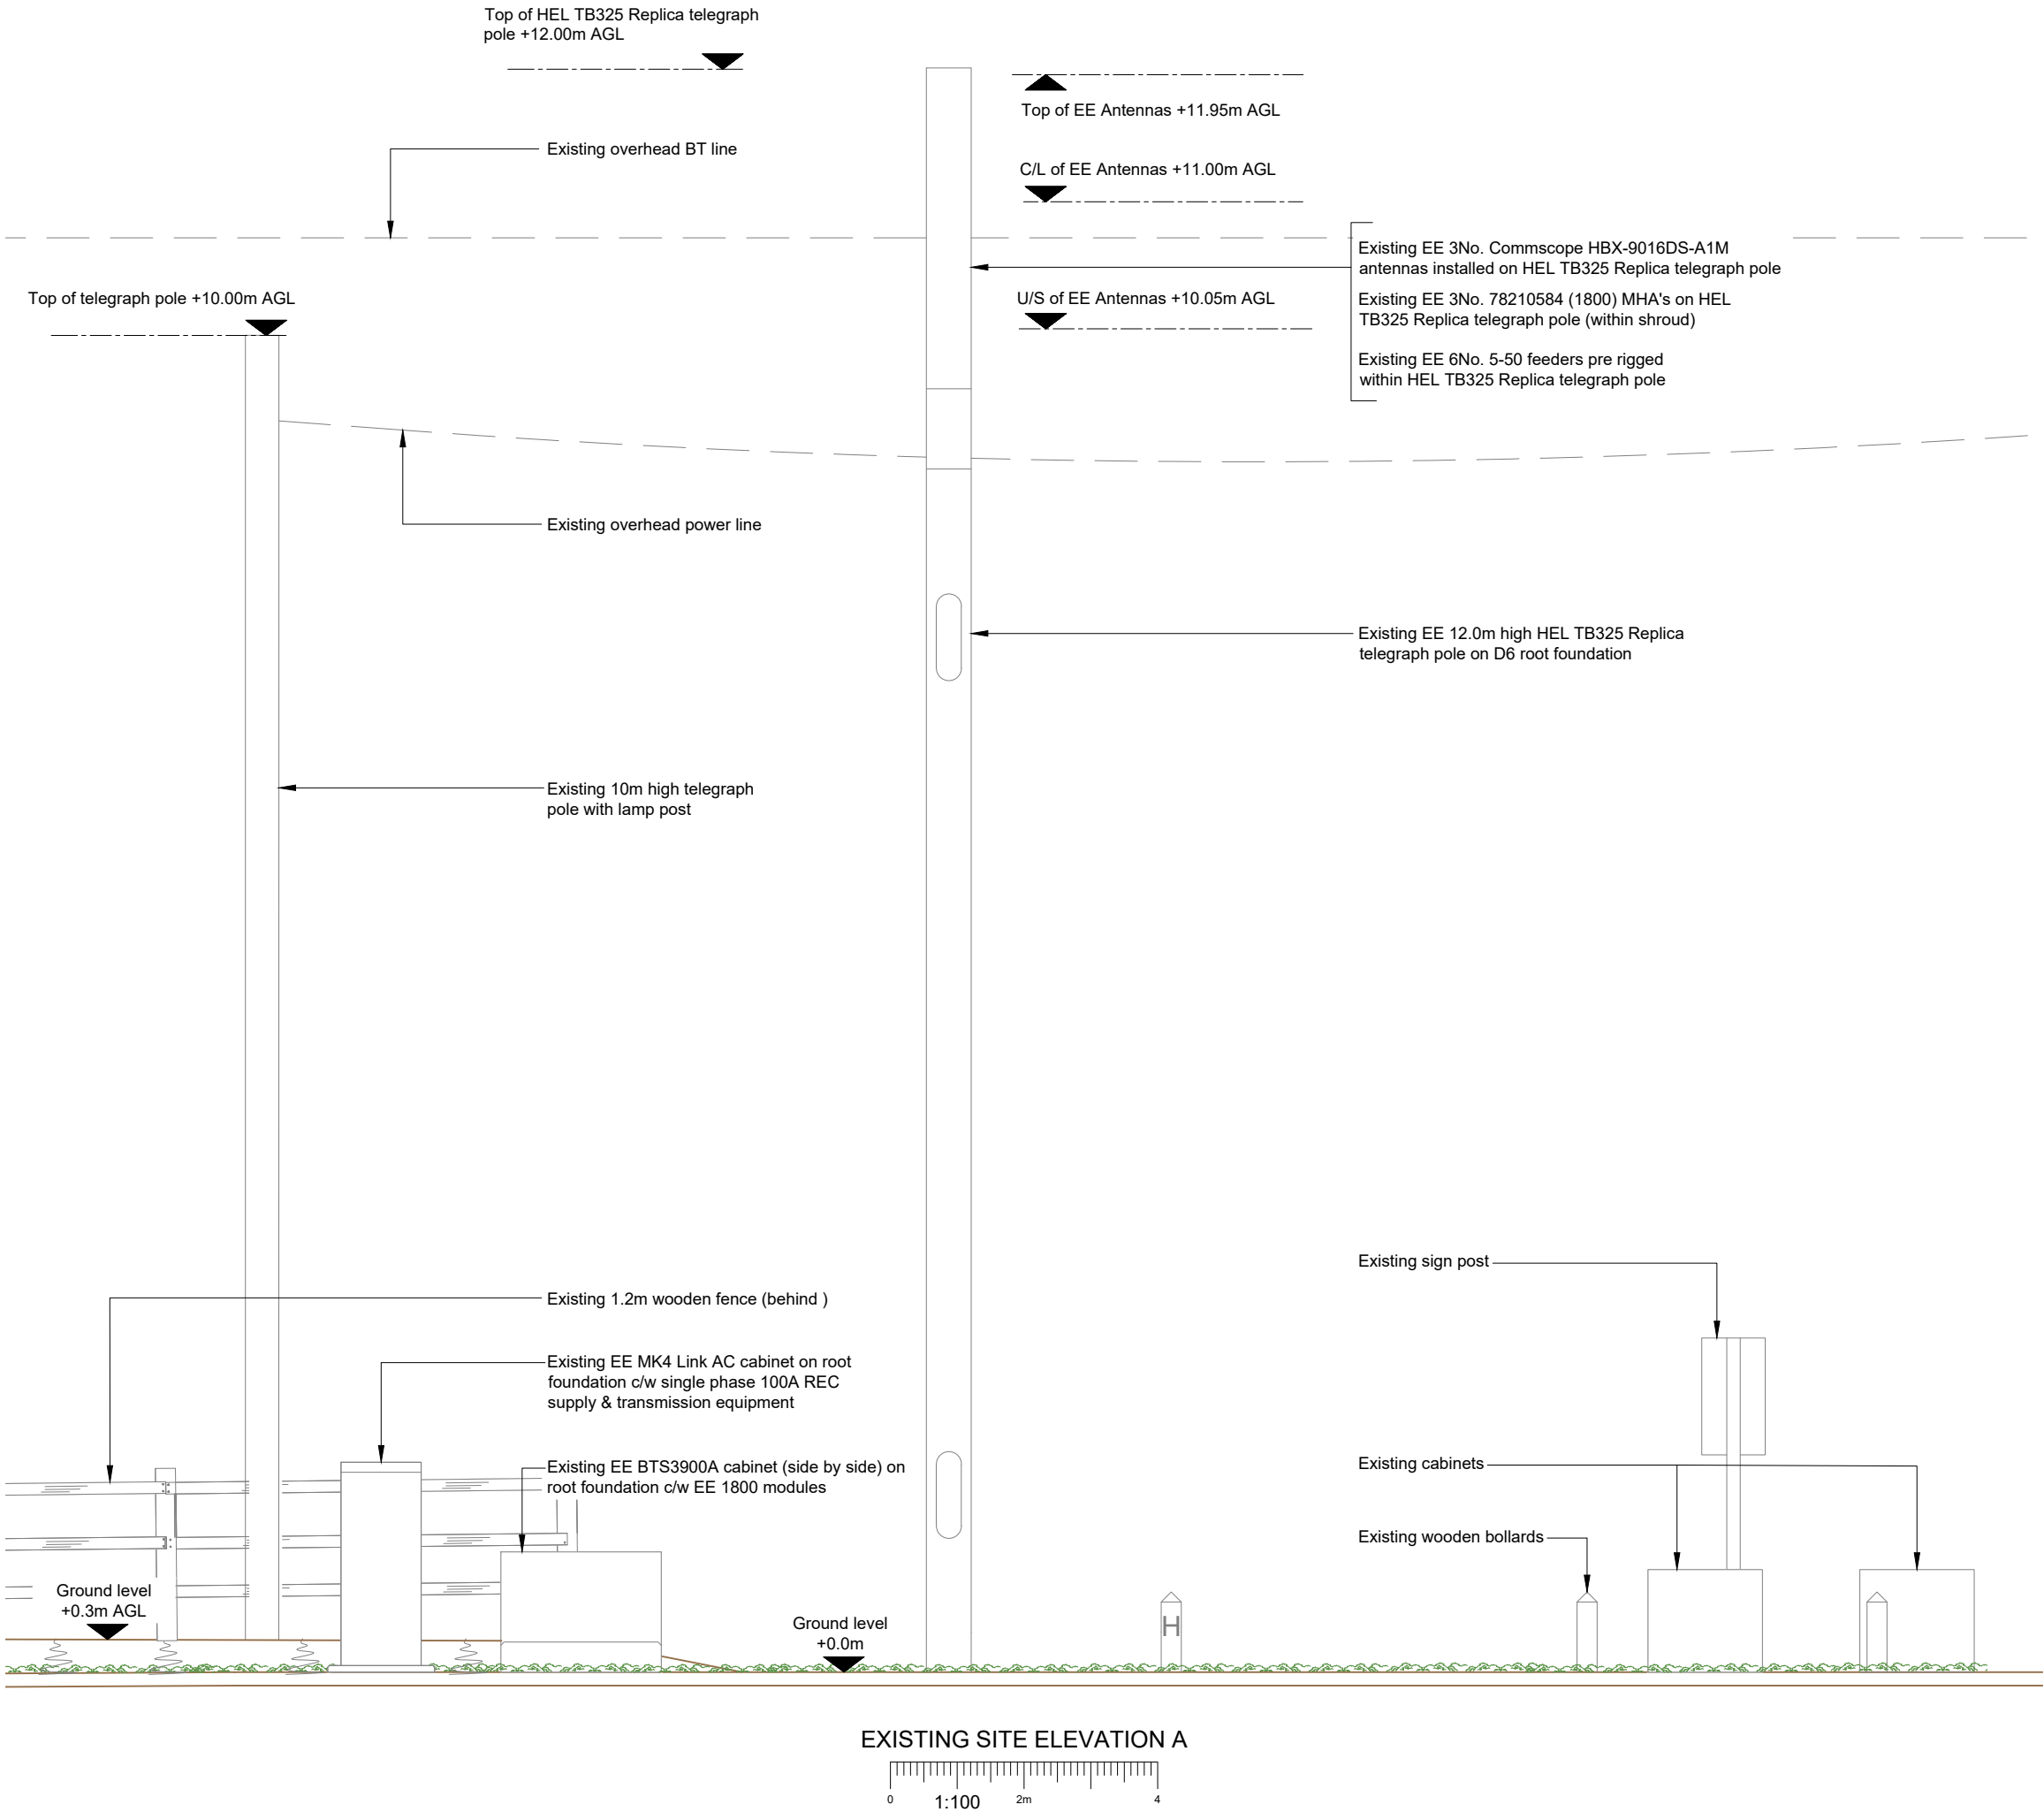

NOTES:

1. ALL DIMENSIONS IN MM UNLESS OTHERWISE NOTED.

Master:	Project:		Purpose of Issue:	Issue:
M001	Vendor Swap		Planning	A
Date:	02/04/2025	Revision / Upgrade Description:		
Drawn:	CD	First Issue		
Checked:	GR			
Approved:	KTL			




Everything Everywhere
One Braham Street
London
E1 8EE
Tel: 020 7356 5000



UK Offices:
2 Broughton Way, Widnes, UK WA8 8YX
1 West Regent Street, Glasgow, UK G2 1RW
Tel: +353 45 901 030
Web: www.ktl.ie

Site Name:		
CHALK ROAD SW'S		
Site ID:		
1476134		
Address:		
CHALK ROAD HIGHAM ROCHESTER ME3 7JB		
Title:		
200 EXISTING SITE ELEVATION		
Project:		
VENDOR SWAP		
Purpose of Issue:		
GENERAL ARRANGMENT		
EE Cell ID:	MBNL Cell ID:	H3G Cell ID:
77402	GVM065	NA
File name:		
GVM065_77402_NA_EE_VS_GA_A		

100mm
50mm
10mm

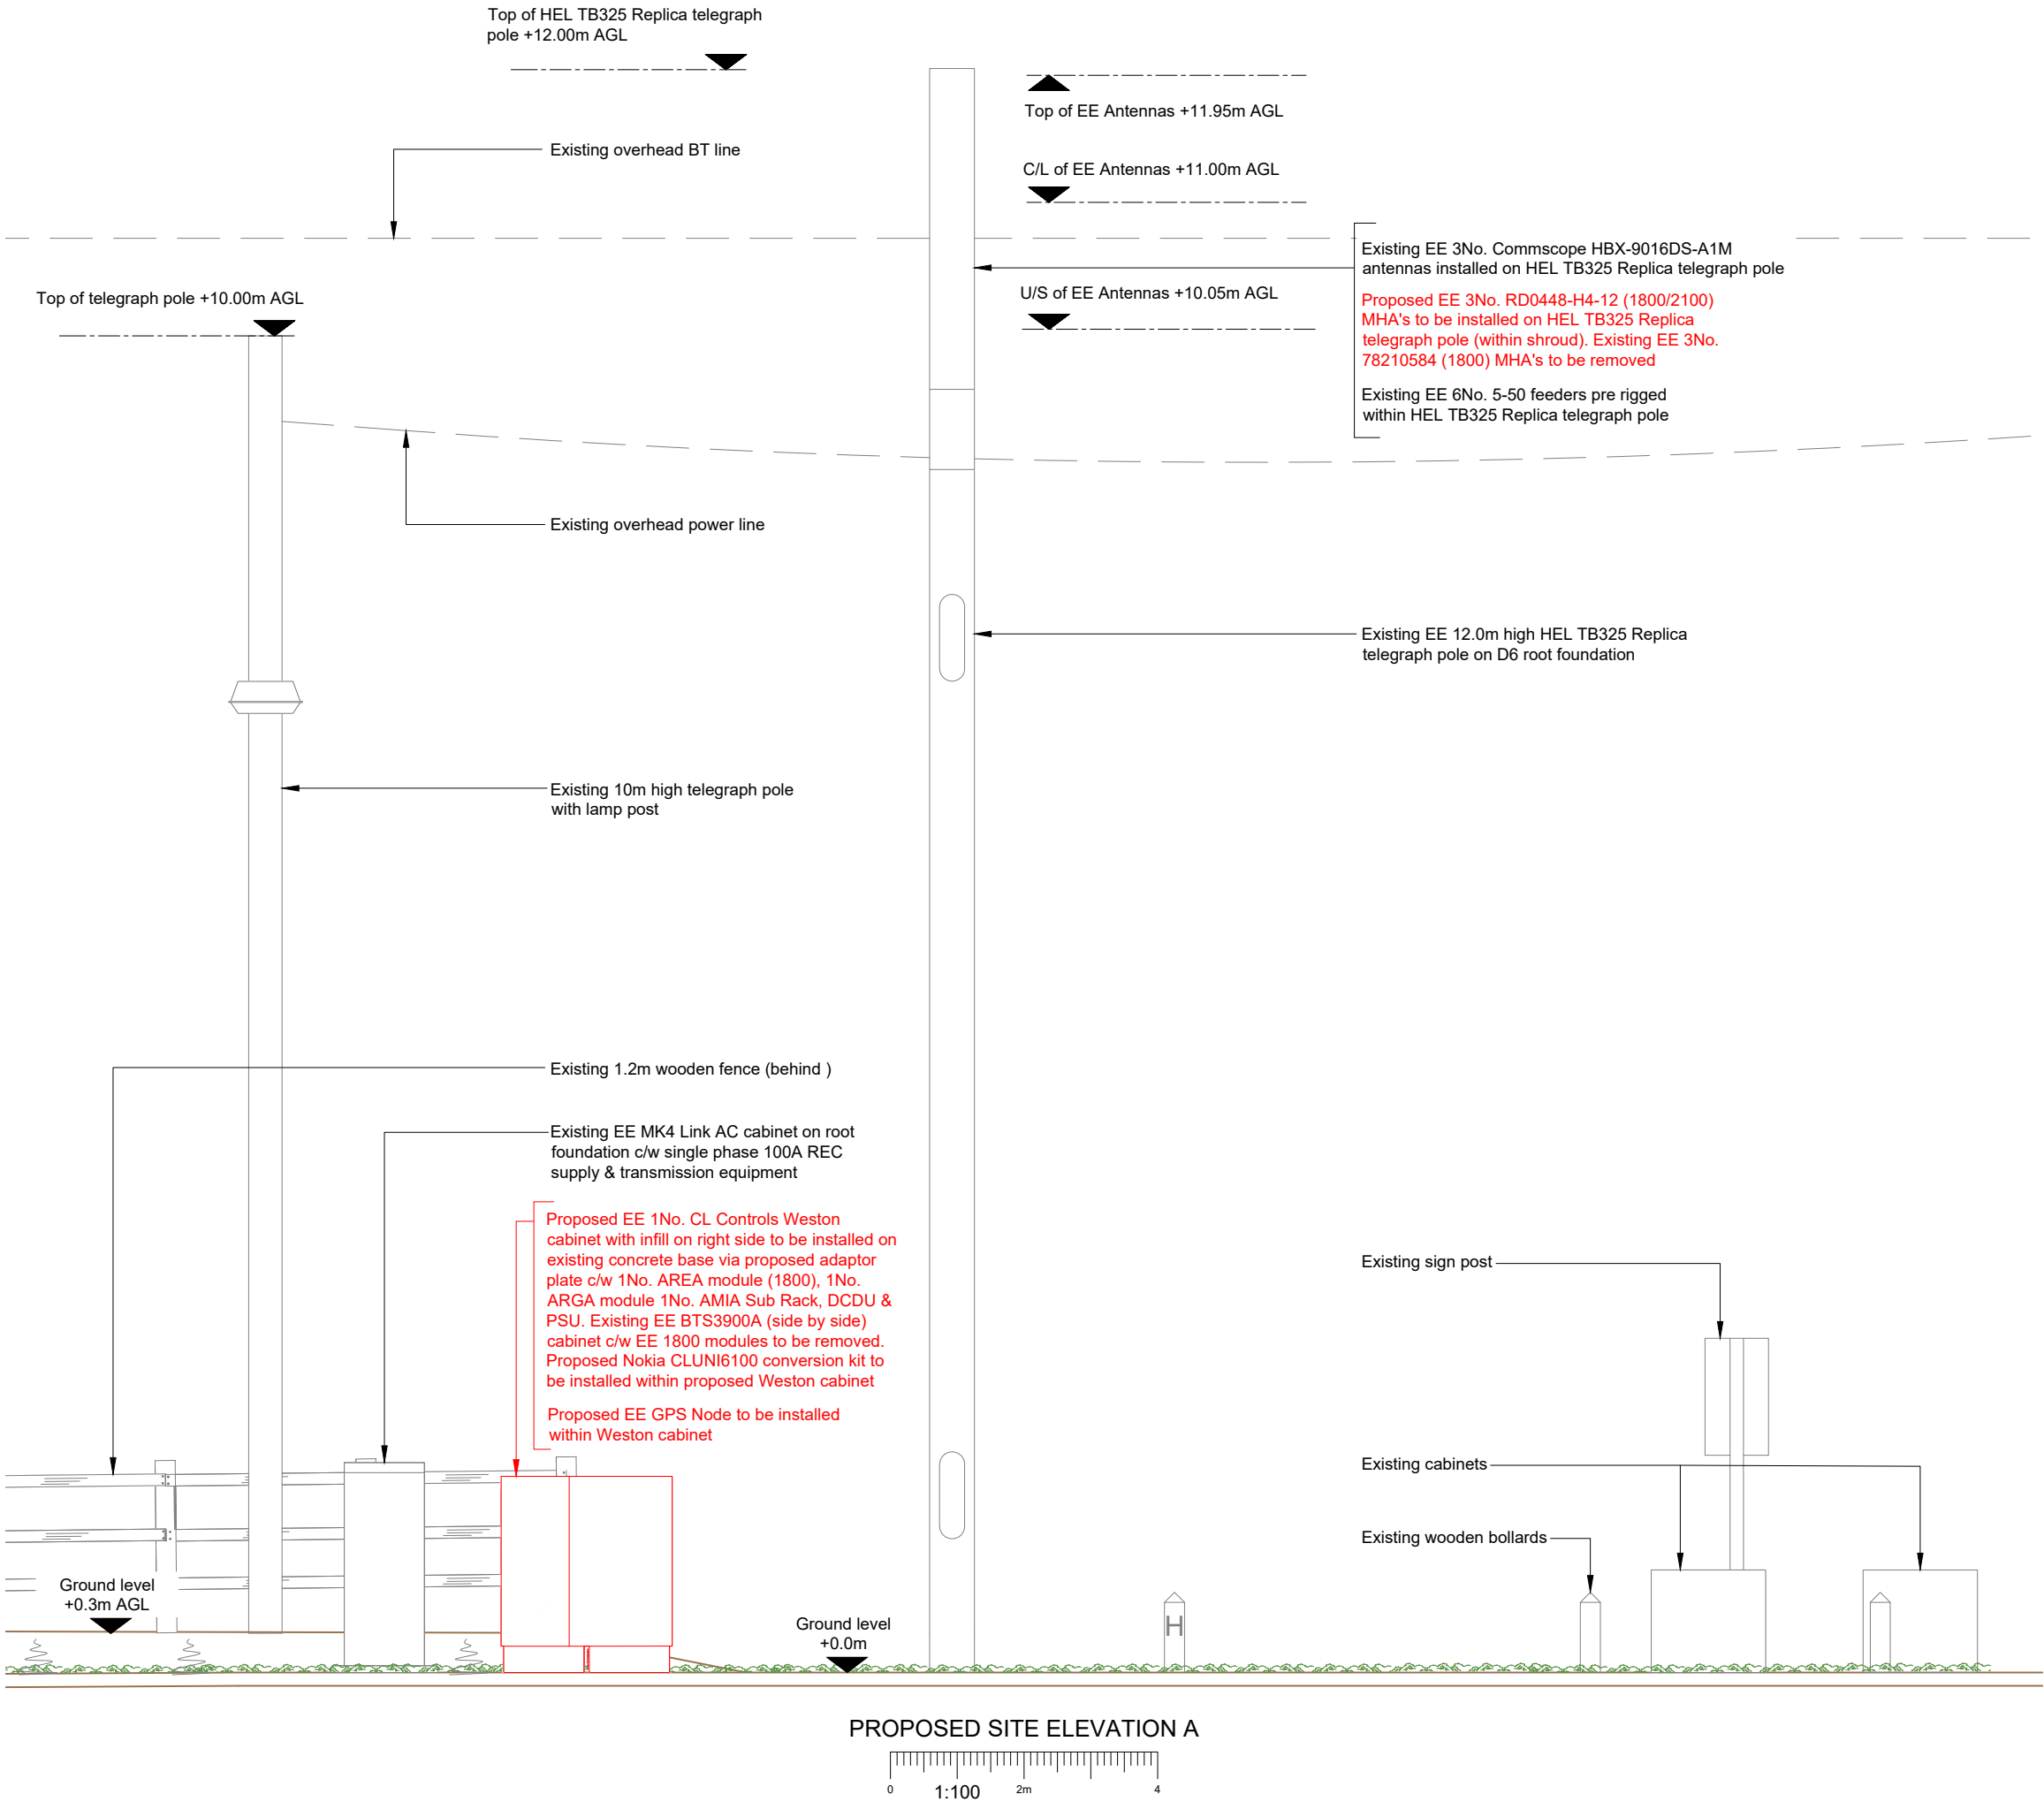

- NOTES:
- ALL DIMENSIONS IN MM UNLESS OTHERWISE NOTED.

Master:	Project:		Purpose of Issue:	Issue:
M001	Vendor Swap		Planning	A
Date:	02/04/2025	Revision / Upgrade Description:		
Drawn:	CD	First Issue		
Checked:	GR			
Approved:	KTL			



Everything Everywhere
One Braham Street
London
E1 8EE
Tel: 020 7356 5000



UK Offices:
2 Broughton Way, Widnes, UK WA8 8YX
1 West Regent Street, Glasgow, UK G2 1RW
Tel: +353 45 901 030
Web: www.ktl.ie

Site Name:	CHALK ROAD SW'S				
Site ID:	1476134				
Address:	CHALK ROAD HIGHAM ROCHESTER ME3 7JB				
Title:	250 PROPOSED SITE ELEVATION				
Project:	VENDOR SWAP				
Purpose of Issue:	GENERAL ARRANGMENT				
EE Cell ID:	77402	MBNL Cell ID:	GVM065	H3G Cell ID:	NA
File name:	GVM065_77402_NA_EE_VS_GA_A				