



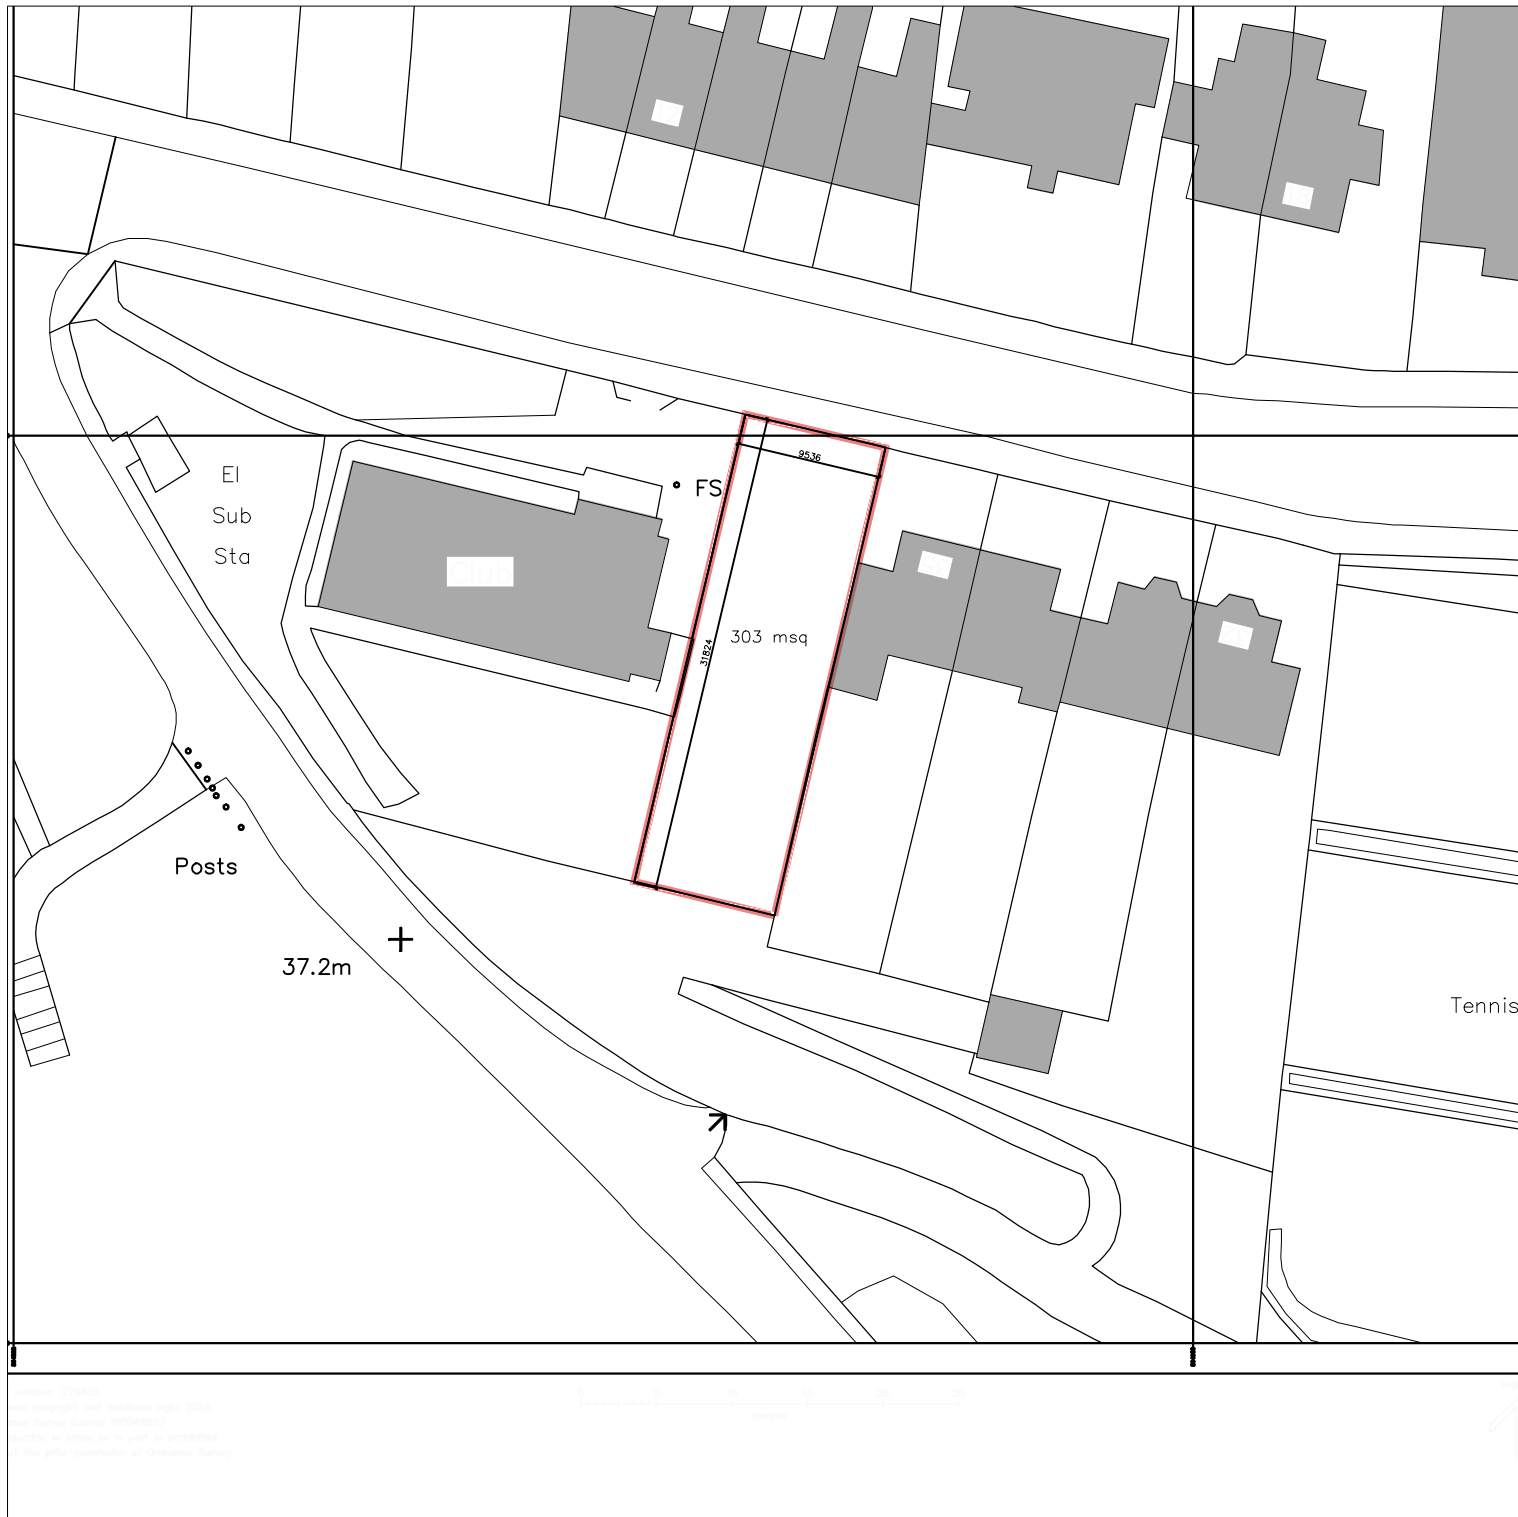

Site Plan
1:500



Location Plan
1:1250

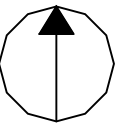

REV:	DESCRIPTION:	BY:	DATE:
STATUS:	Planning		
CLIENT:			
ARCHITECT: Target Carbon Management William Rhys Jones // Architect			
SITE: Clarence Place Gravesend			
TITLE: Site Location Plan			
SCALE:	DATE:	DRAWN:	CHECKED:
1/500, 1250 @A3	25.01.24	WRJ	//
PROJECT NO:	DRAWING NO:	REVISION:	
2233	P_100	/	

