
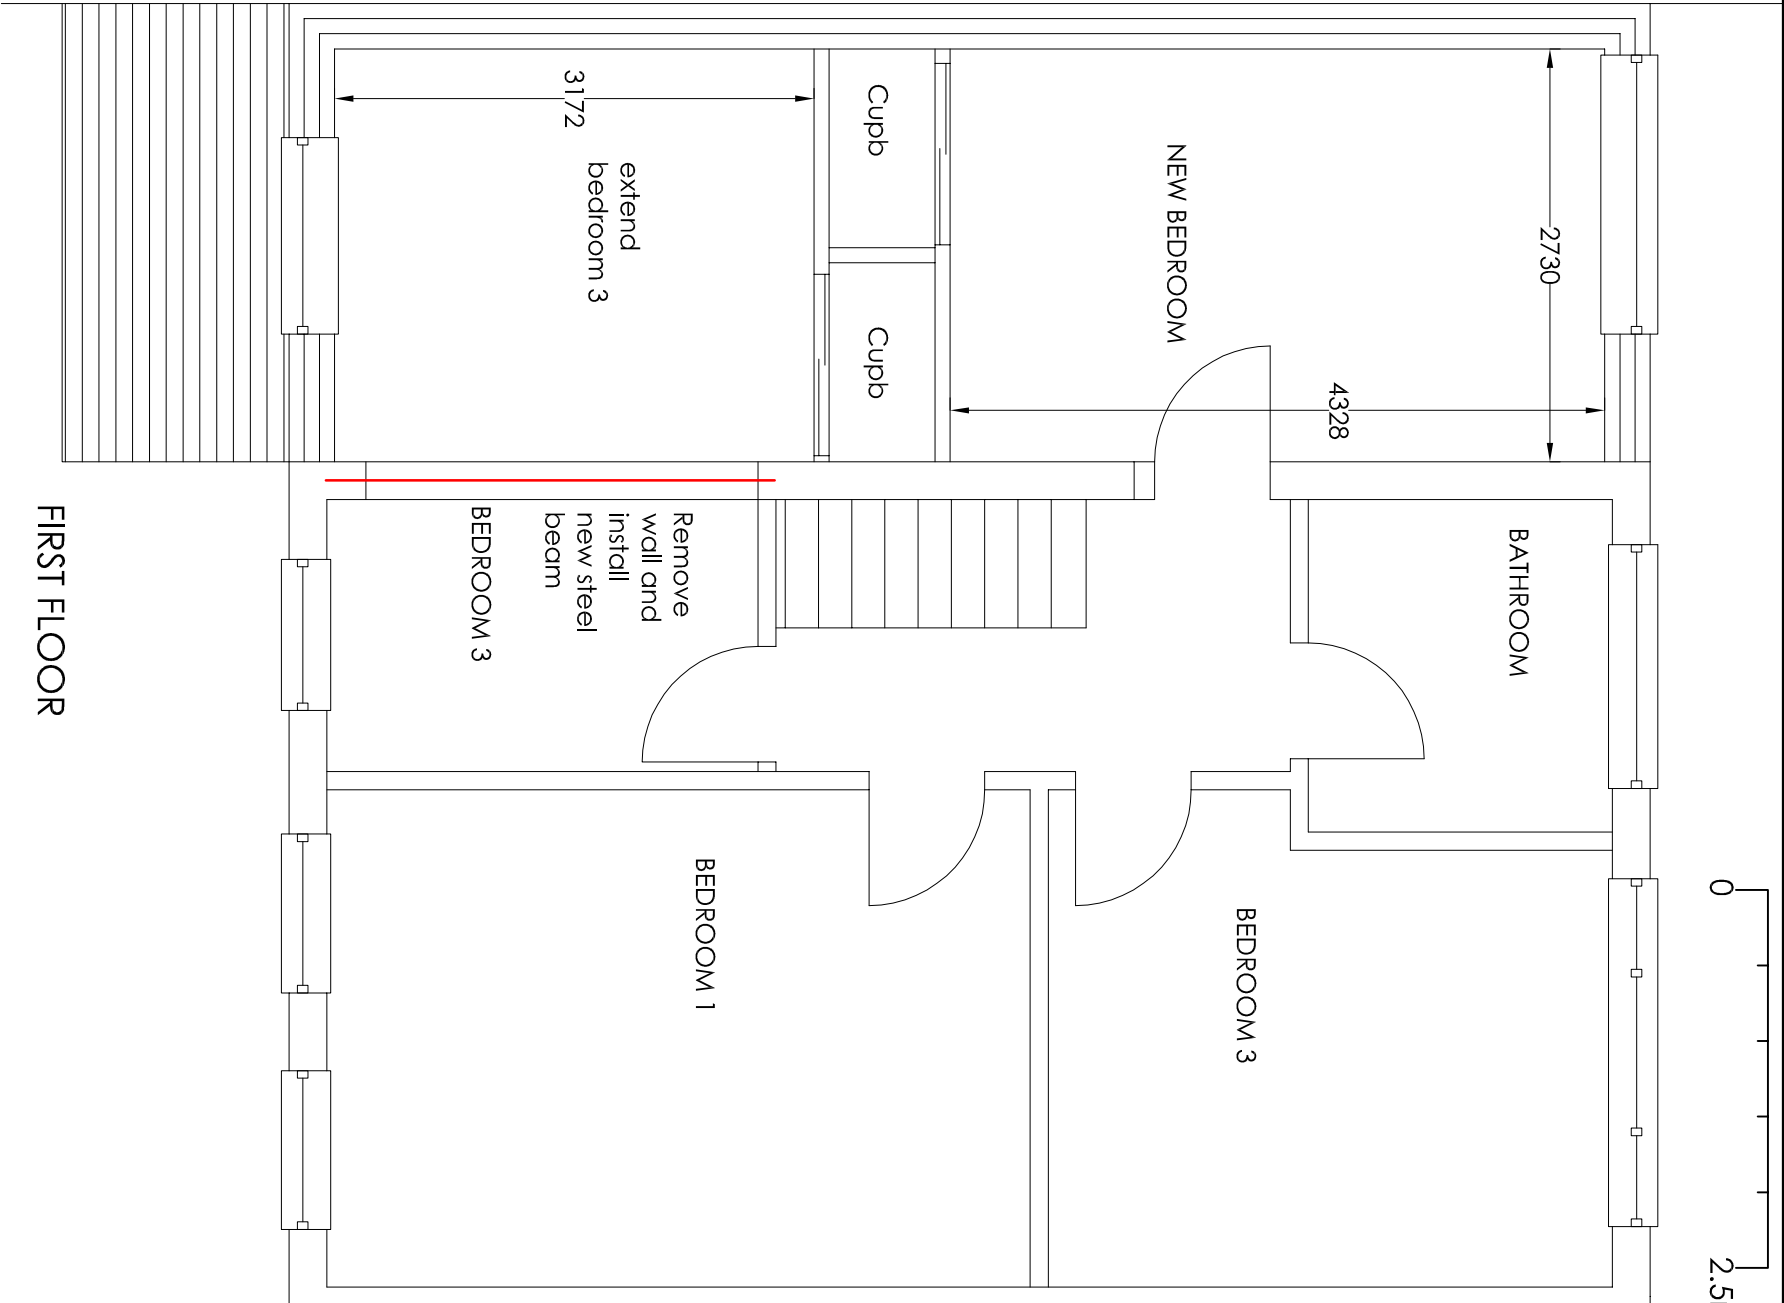


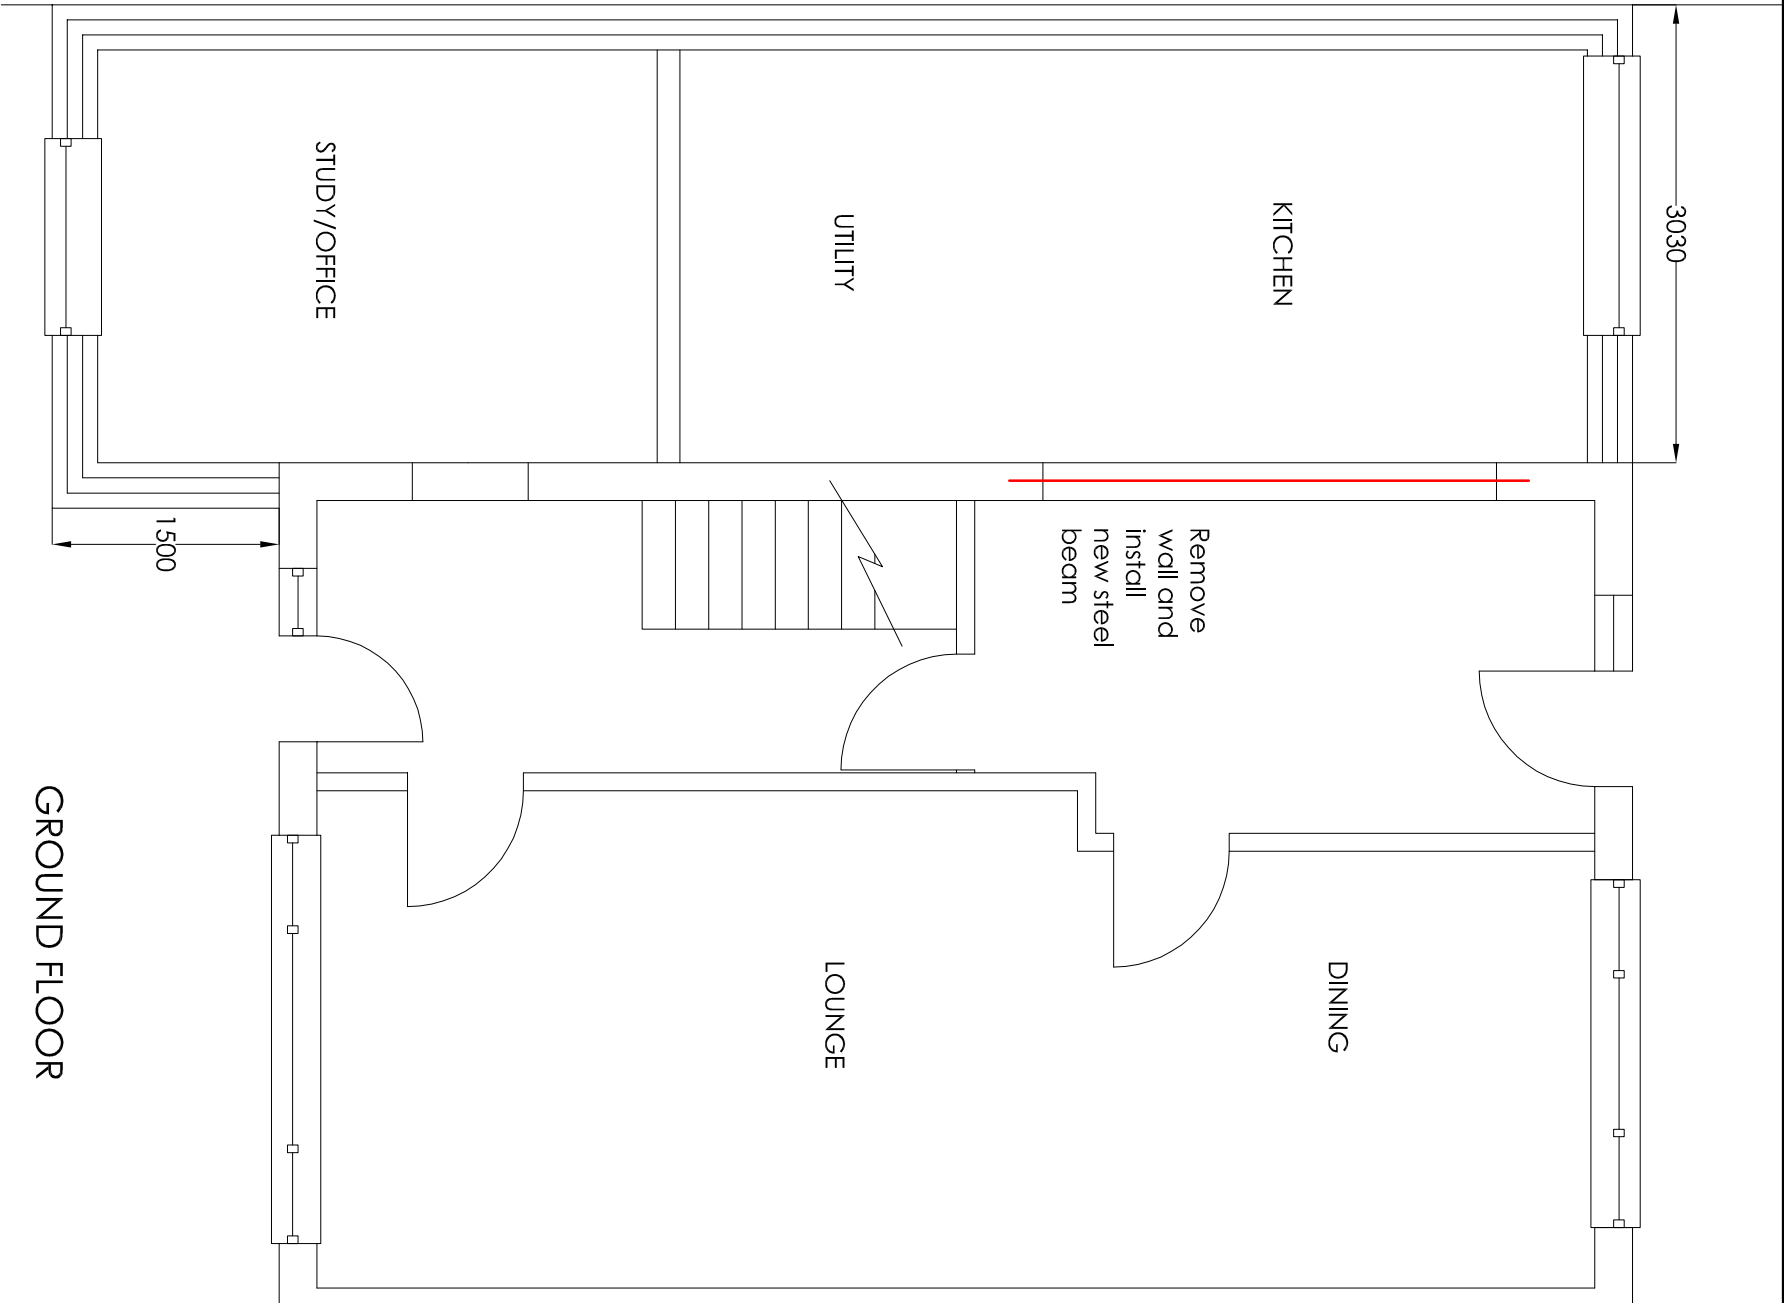

Project

Mr B S Lall 48 Beaumont Drive Northfleet Kent  
Two Storey Side Extension

Drawing Title

Proposed Ground and First Floor Plans

H Channa

PICAROONS MAIDSTONE ROAD PLATT KENT TN15 8LB  
Tel / Fax: 01732 605759 E-mail: hbchanna@tiscali.co.uk

| Drawn | Date   | Scale | Drawing No. |
|-------|--------|-------|-------------|
| HC    | Mar 23 | 1:50  | 48BD/A3/O2  |