



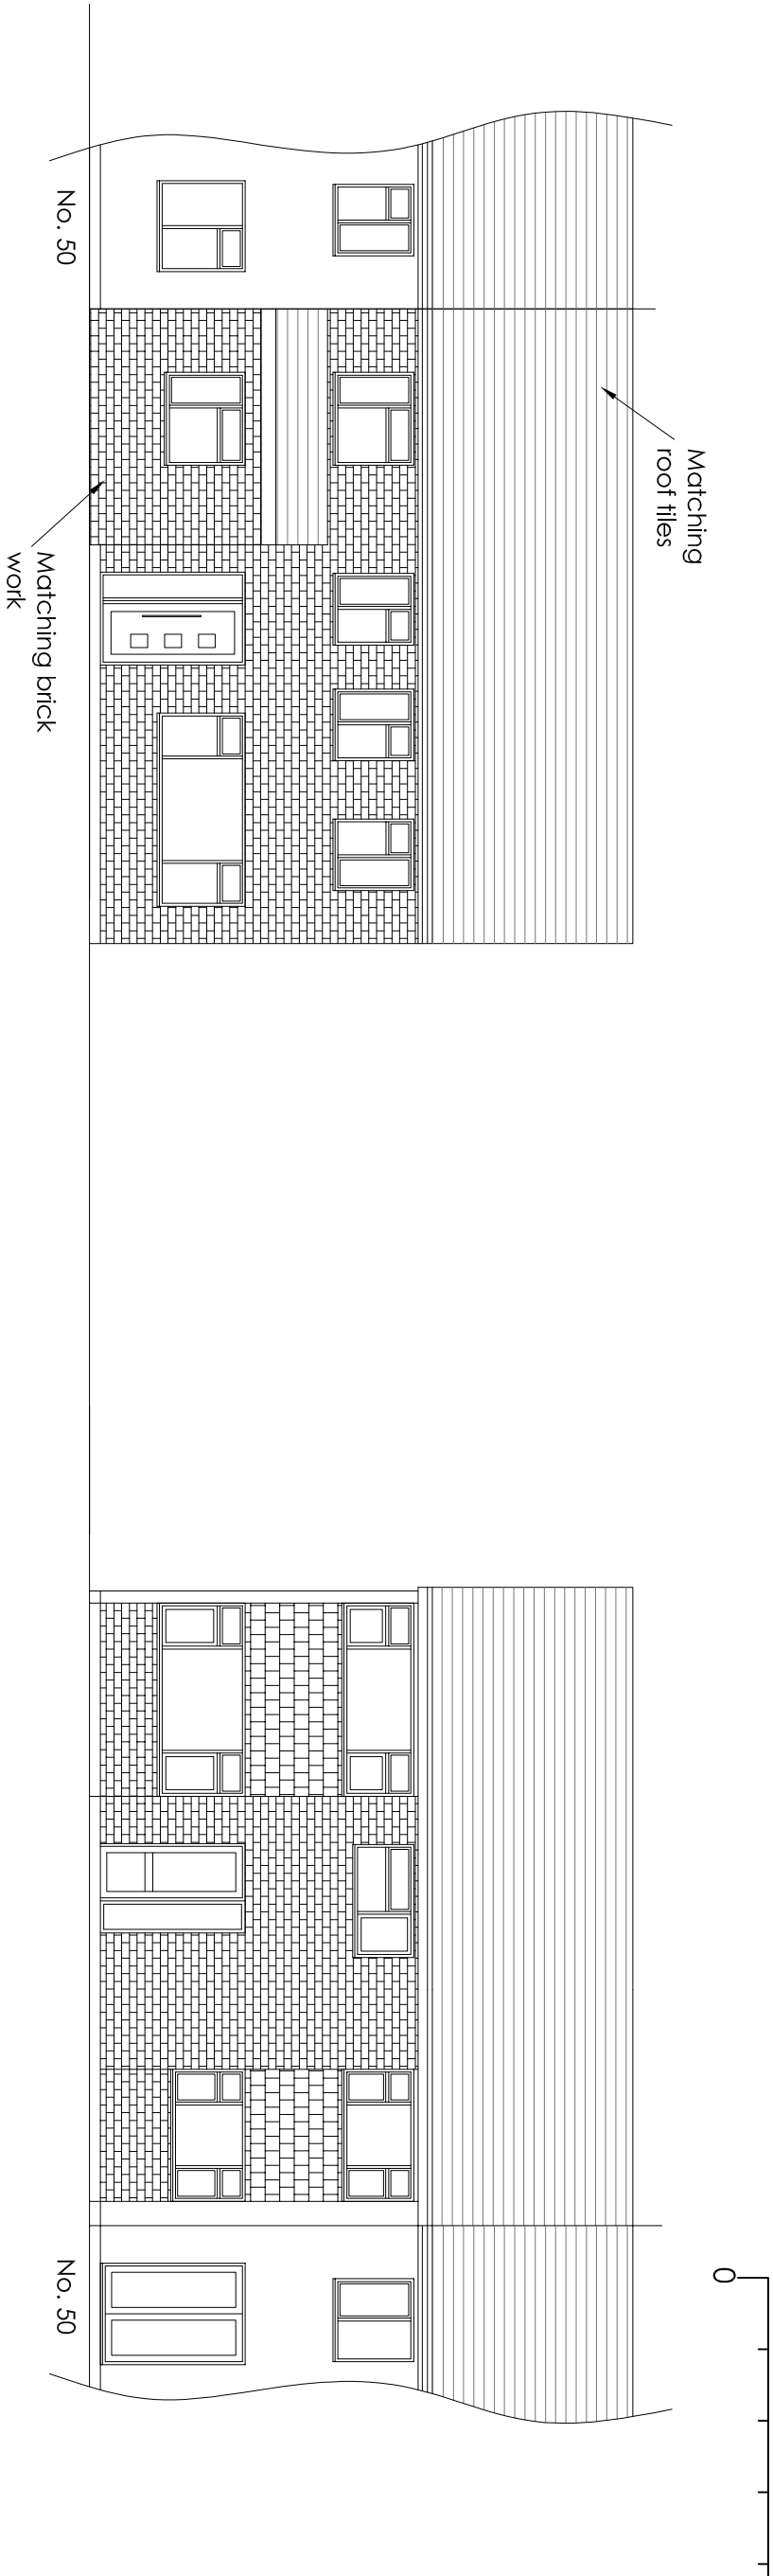

FRONT ELEVATION

REAR ELEVATION

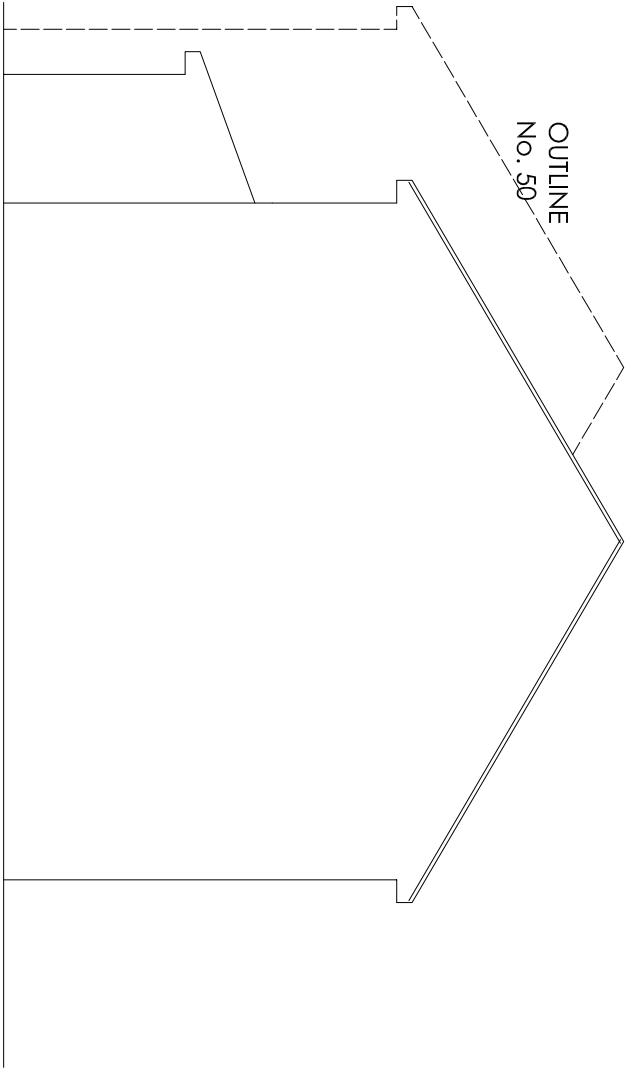

SIDE ELEVATION

Project		Mr B S Lall 48 Beaumont Drive Northfleet Kent		
Drawing Title		Two Storey Side Extension		
Proposed Elevations		H Channa		
		PICAROONS MAIDSTONE ROAD PLATT KENT TN15 8LB		
		Tel / Fax: 01732 605759 E-mail: hbchanna@tiscali.co.uk		
Drawn	Date	Scale	Drawing No.	
HC	Mar 23	1:100	48BD/A3/O4	