



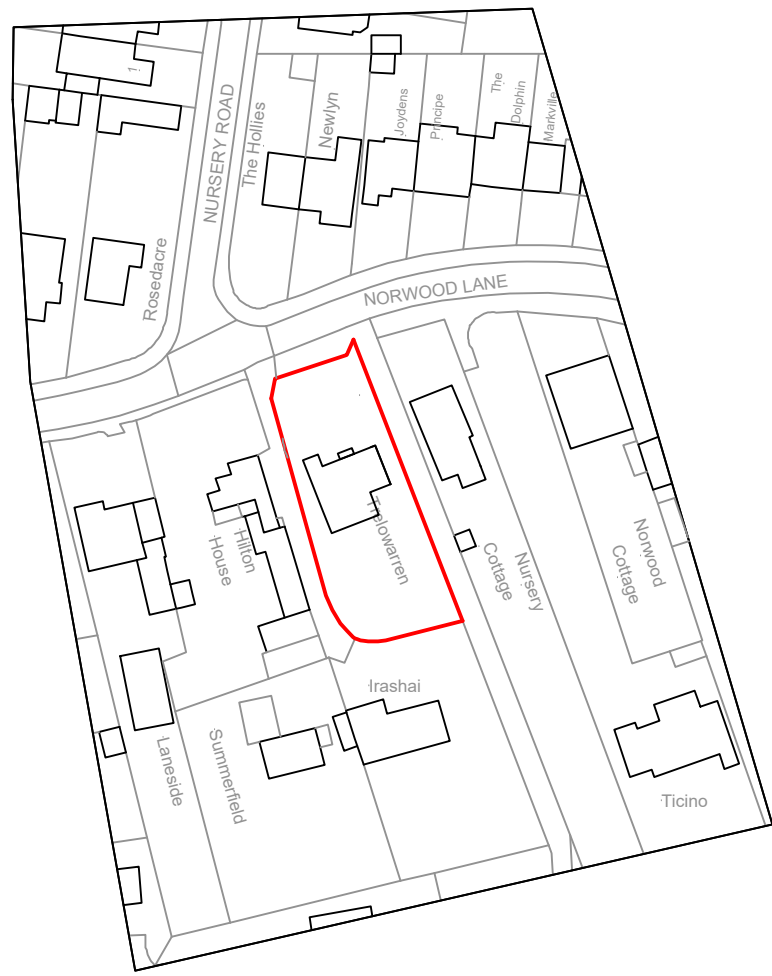

Site location plan
1:1250

0 25m 50m 75m 100m 125m

1:1250 scale bar

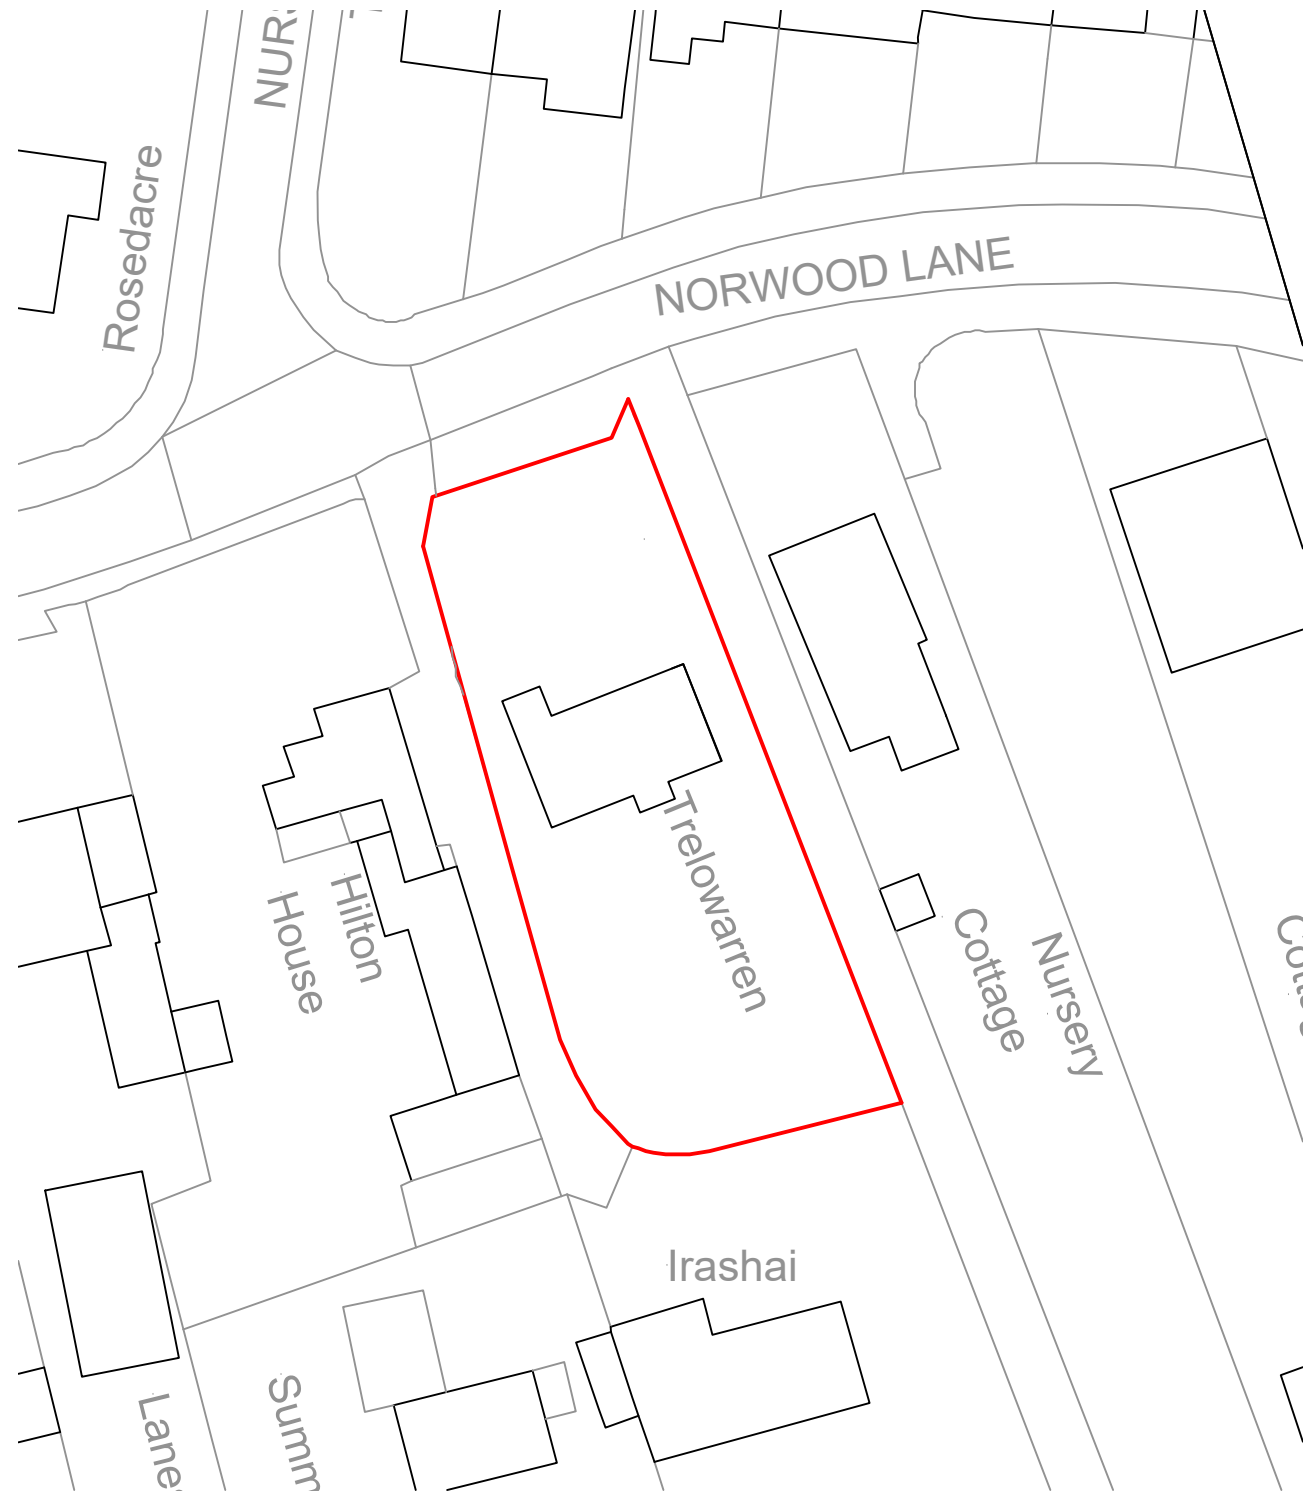

Existing block plan
1:500

0 10m 20m 30m 40m 50m

1:500 scale bar



Proposed block plan
1:500

Construction (Design and Management) Regulations 2015. Virtually everyone involved in a construction project has legal duties under CDM 2015. See further information at www.HSE.gov.uk			
Asbestos - get your property tested. Further information and your responsibilities can be found at www.HSE.gov.uk .			
These plans are for identification purposes only. Do not scale from these plans - take measurements on site. All dimensions are approximations. This plan is for viewing at the scales indicated only. This plan is suitable for planning permission purposes.			
A	Proposed added	30.08.22	
Revision	Description	Date	
SAMUEL MOSS LTD 01322 408573 / 07796 454747 office@samuelmossltd.co.uk www.samuelmossltd.co.uk			
Client: Mr Philpot			
Project: Trelowarren, Norwood Lane, Meopham, DA13 0YE			
Title: Site plans			
Date: July 2022	Scale: @ A1	Drawn: SM	Plan no: SM371. Site
			Revision A