




Proposed Side Elevation - 1:50 EAST VIEW FROM OLIVET



Proposed Front Elevation - 1:50 NORTH

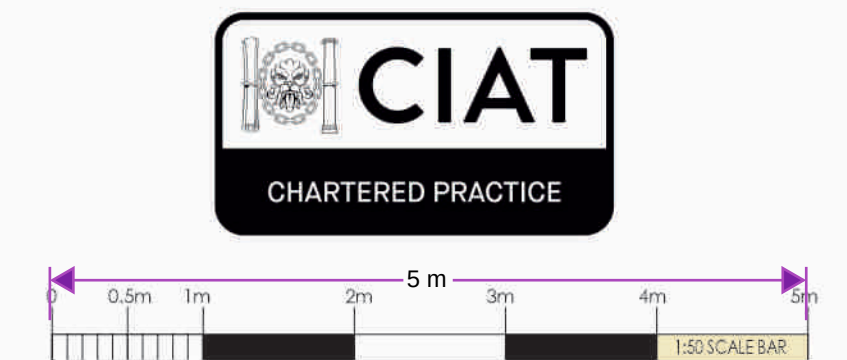

A, Minor changes RFW

REVISIONS
SCALE: 1:50
DATE: June 2024
DRAWN: RFW

PROJECT
Dwelling B - Elevations Front North and Side East from Olivet

NOTES
Proposed 2no Dwellings
Cherry Dene
Meopham Kent DA13 0YE
for: Mrs Poh Eon Ng

WARD + ASSOCIATES
THE HOO WROTHAM ROAD
MEOPHAM GRAVESEND KENT DA13 0HP

T: 01474 814196 M: 07771 843940
E: admin@wardassociates.co.uk W: www.wardassociates.co.uk
Skype User Name: rogerwardassociates

0724.WD.09A