




Scale rule 1:100

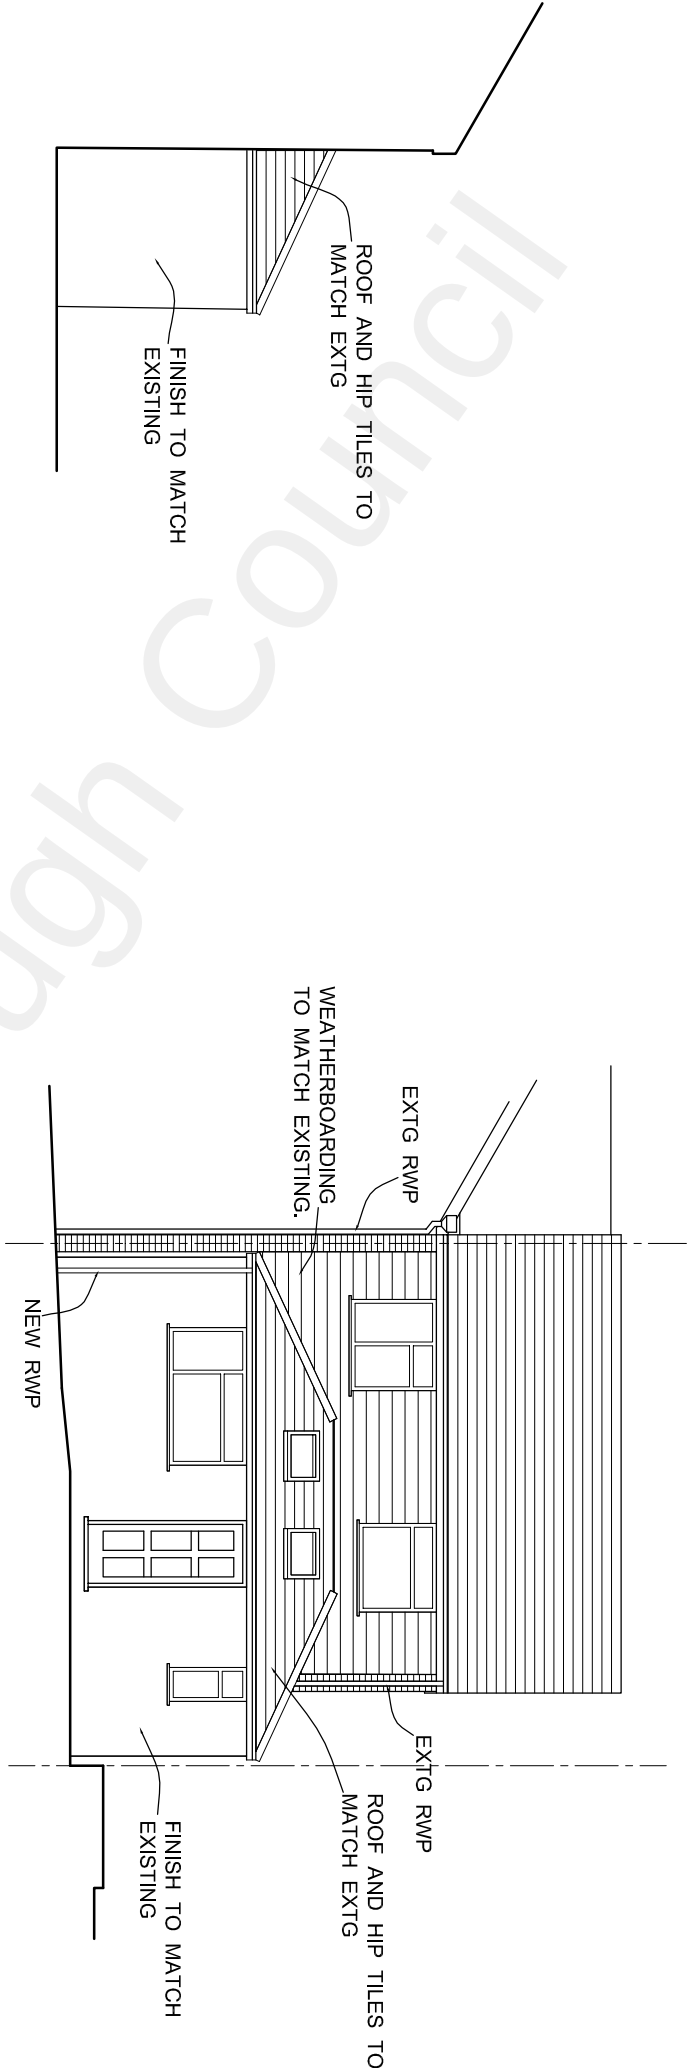

Proposed Side Elevation

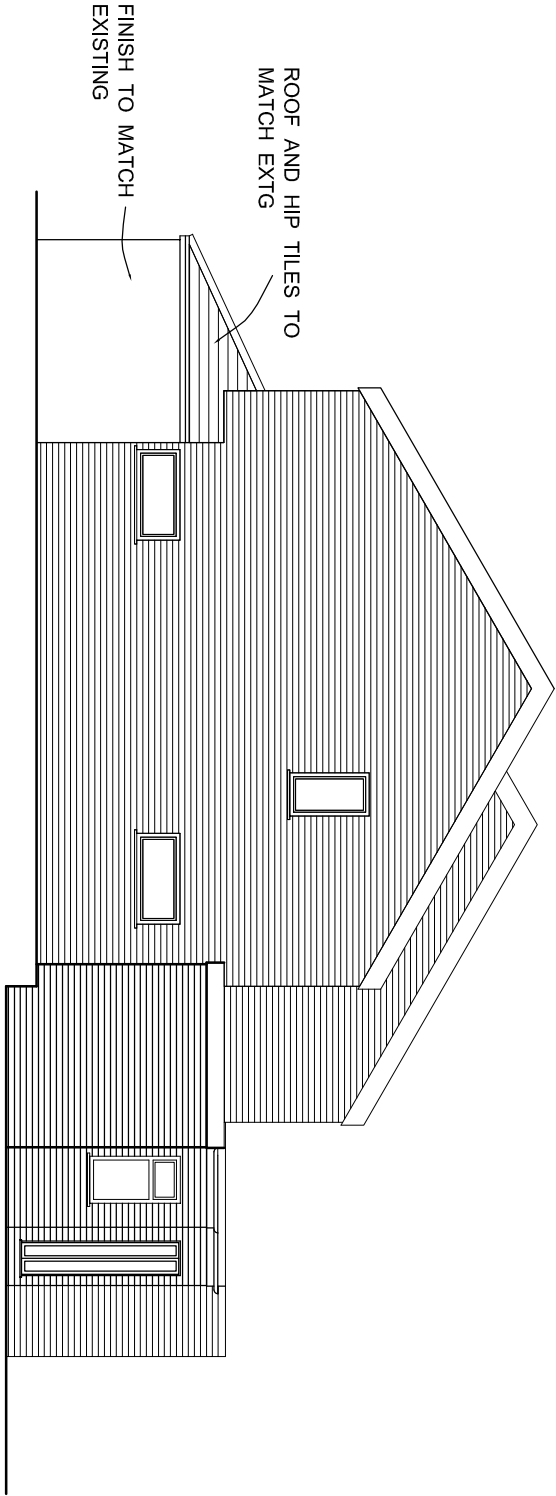

Proposed Side Elevation

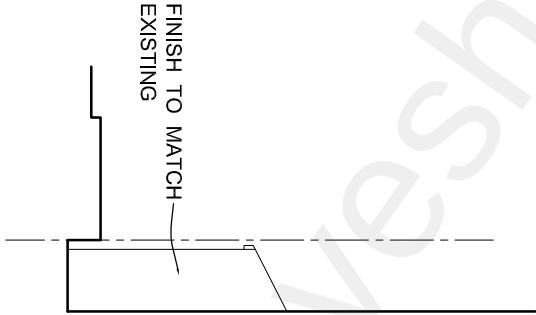

Proposed Rear Elevation

Rev A - Client revisions - 04/04/19
Revisions

CRAYMANOR LIMITED
Chartered Building Consultancy
Samuel House
1-3 Woodside Road
Sidcup Kent
DA15 7JF
Tel. 020 8302 4415
Fax. 020 8308 1331



Project
Proposed single storey front
extension and internal alterations.

Drawing title
Proposed elevations

Client
Mr & Mrs Davison
13, Hornbeams,
Vigo Village,
Kent DA13 0TA
Tel. No. 01732 823773

Scale
1:100 @ A3
Date
March 2019

Drawing No
19 - 016 sheet 6A