



COPYRIGHT RESERVED
ALL DIMENSIONS TO BE CHECKED BY CONTRACTOR ON SITE.
SUPERVISOR TO BE NOTIFIED OF ALL DISCREPANCIES PRIOR
TO WORKS COMMENCING.




front elevation

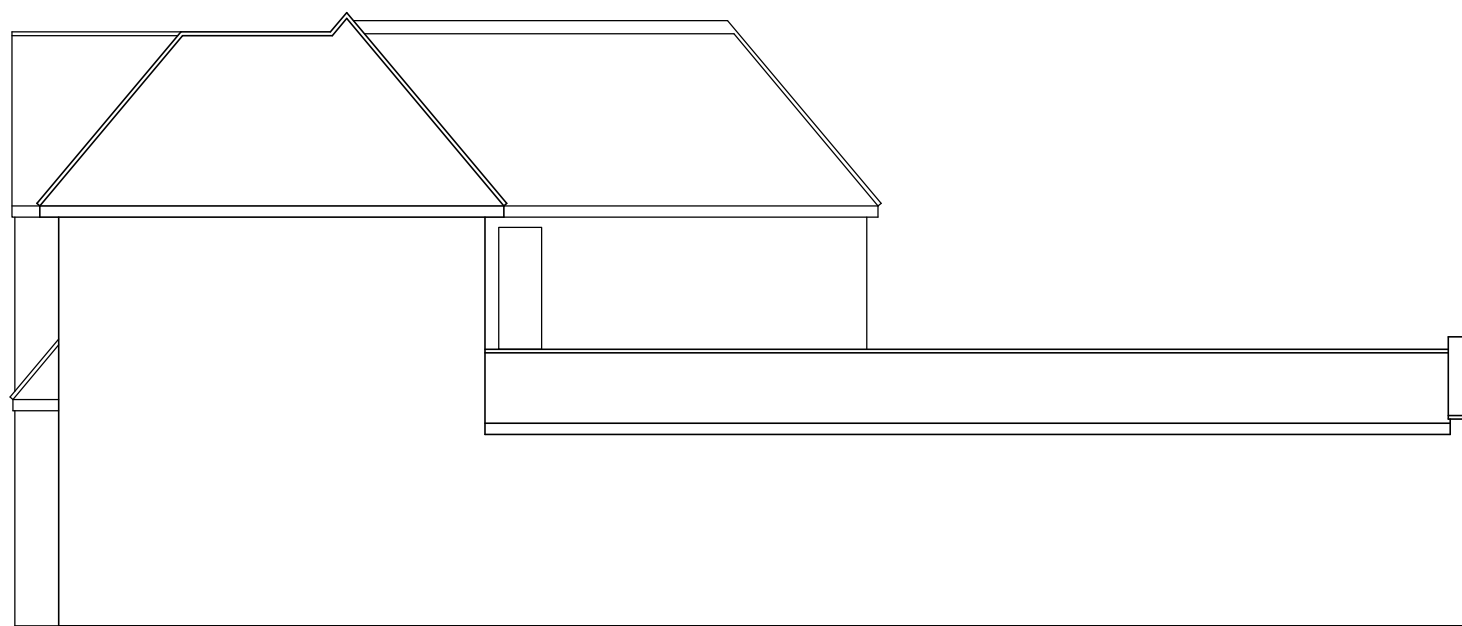



rh side elevation

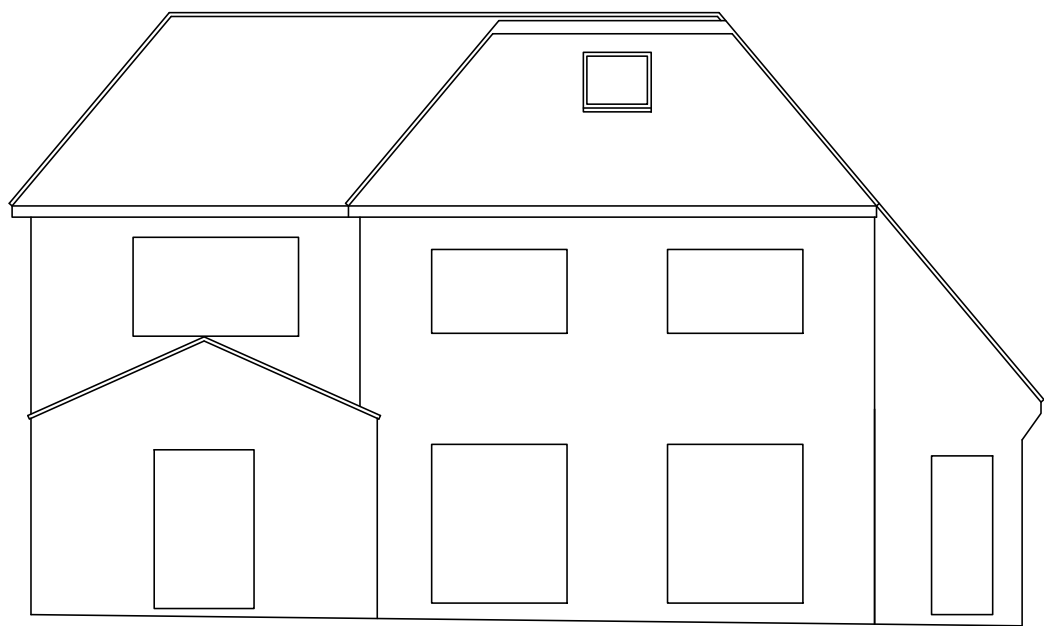


rear elevation

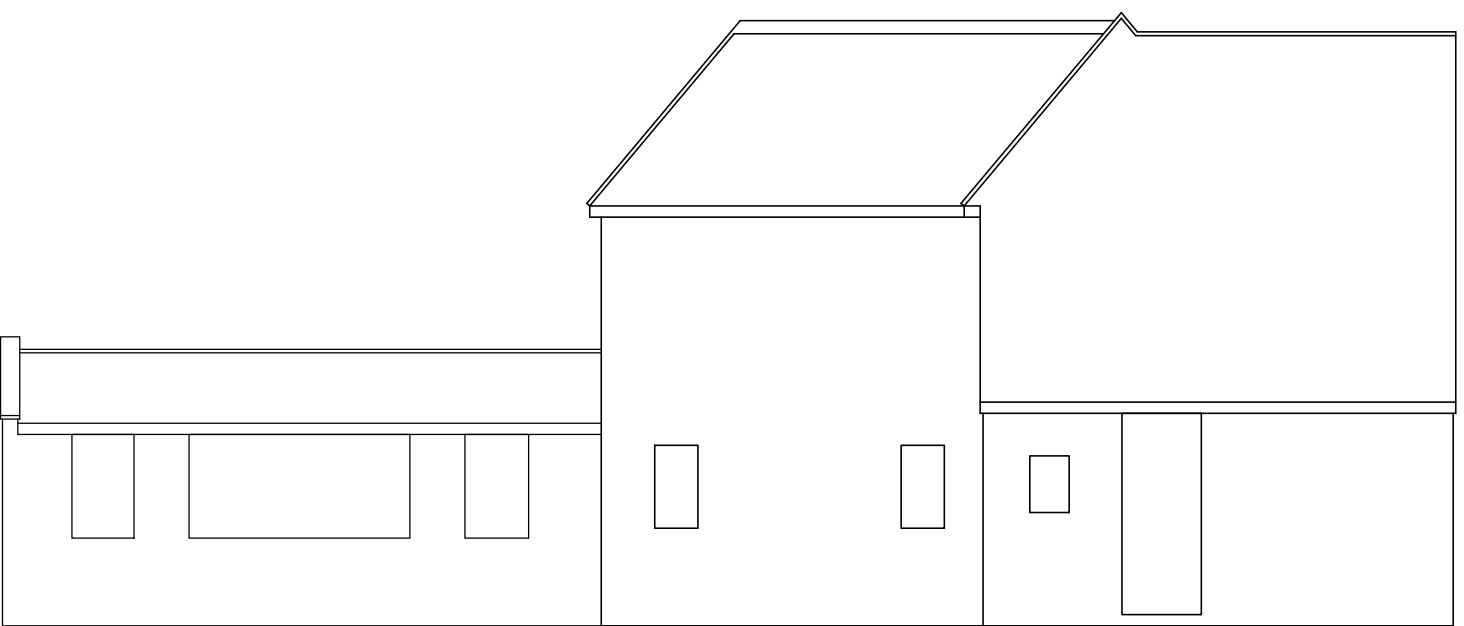


lh side elevation

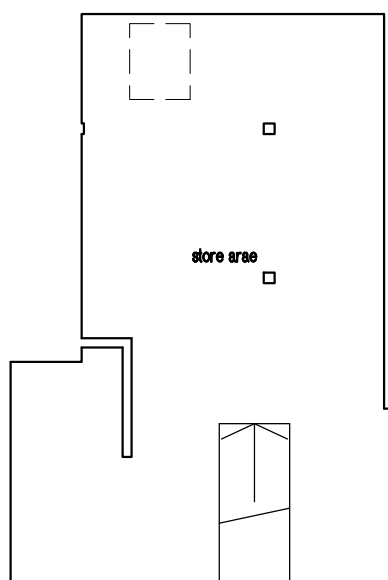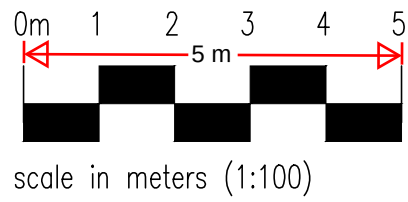


attic floor

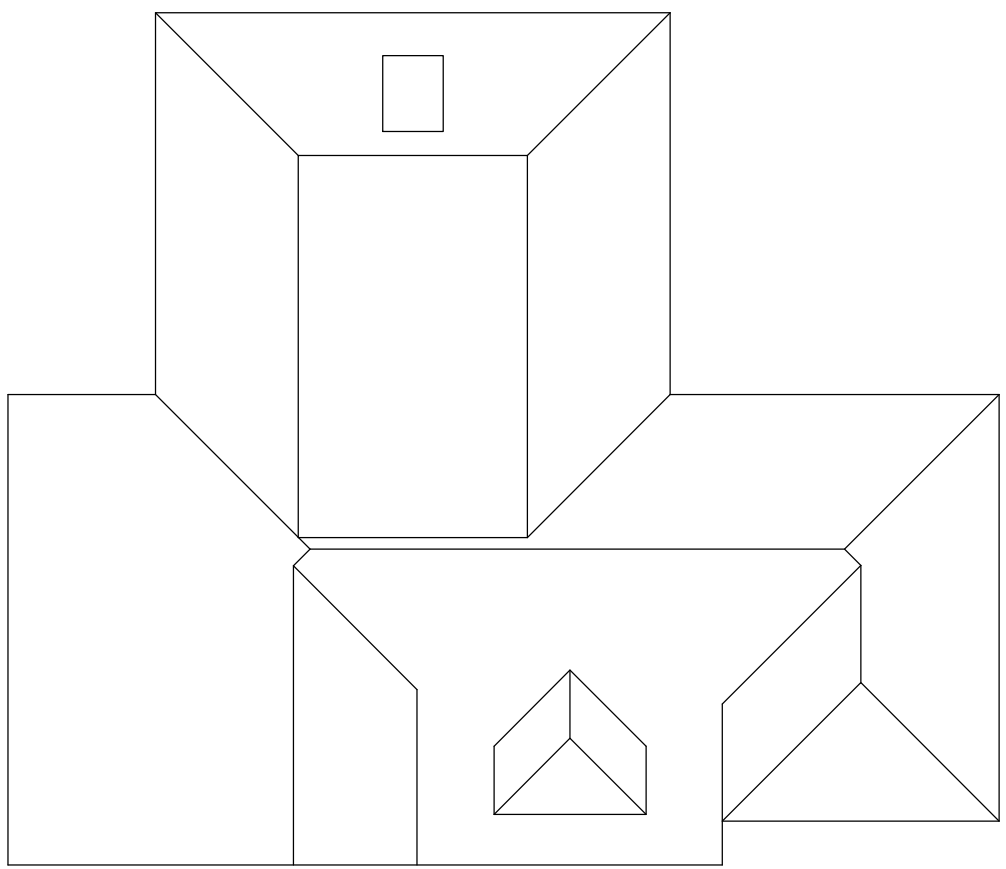


roof plan

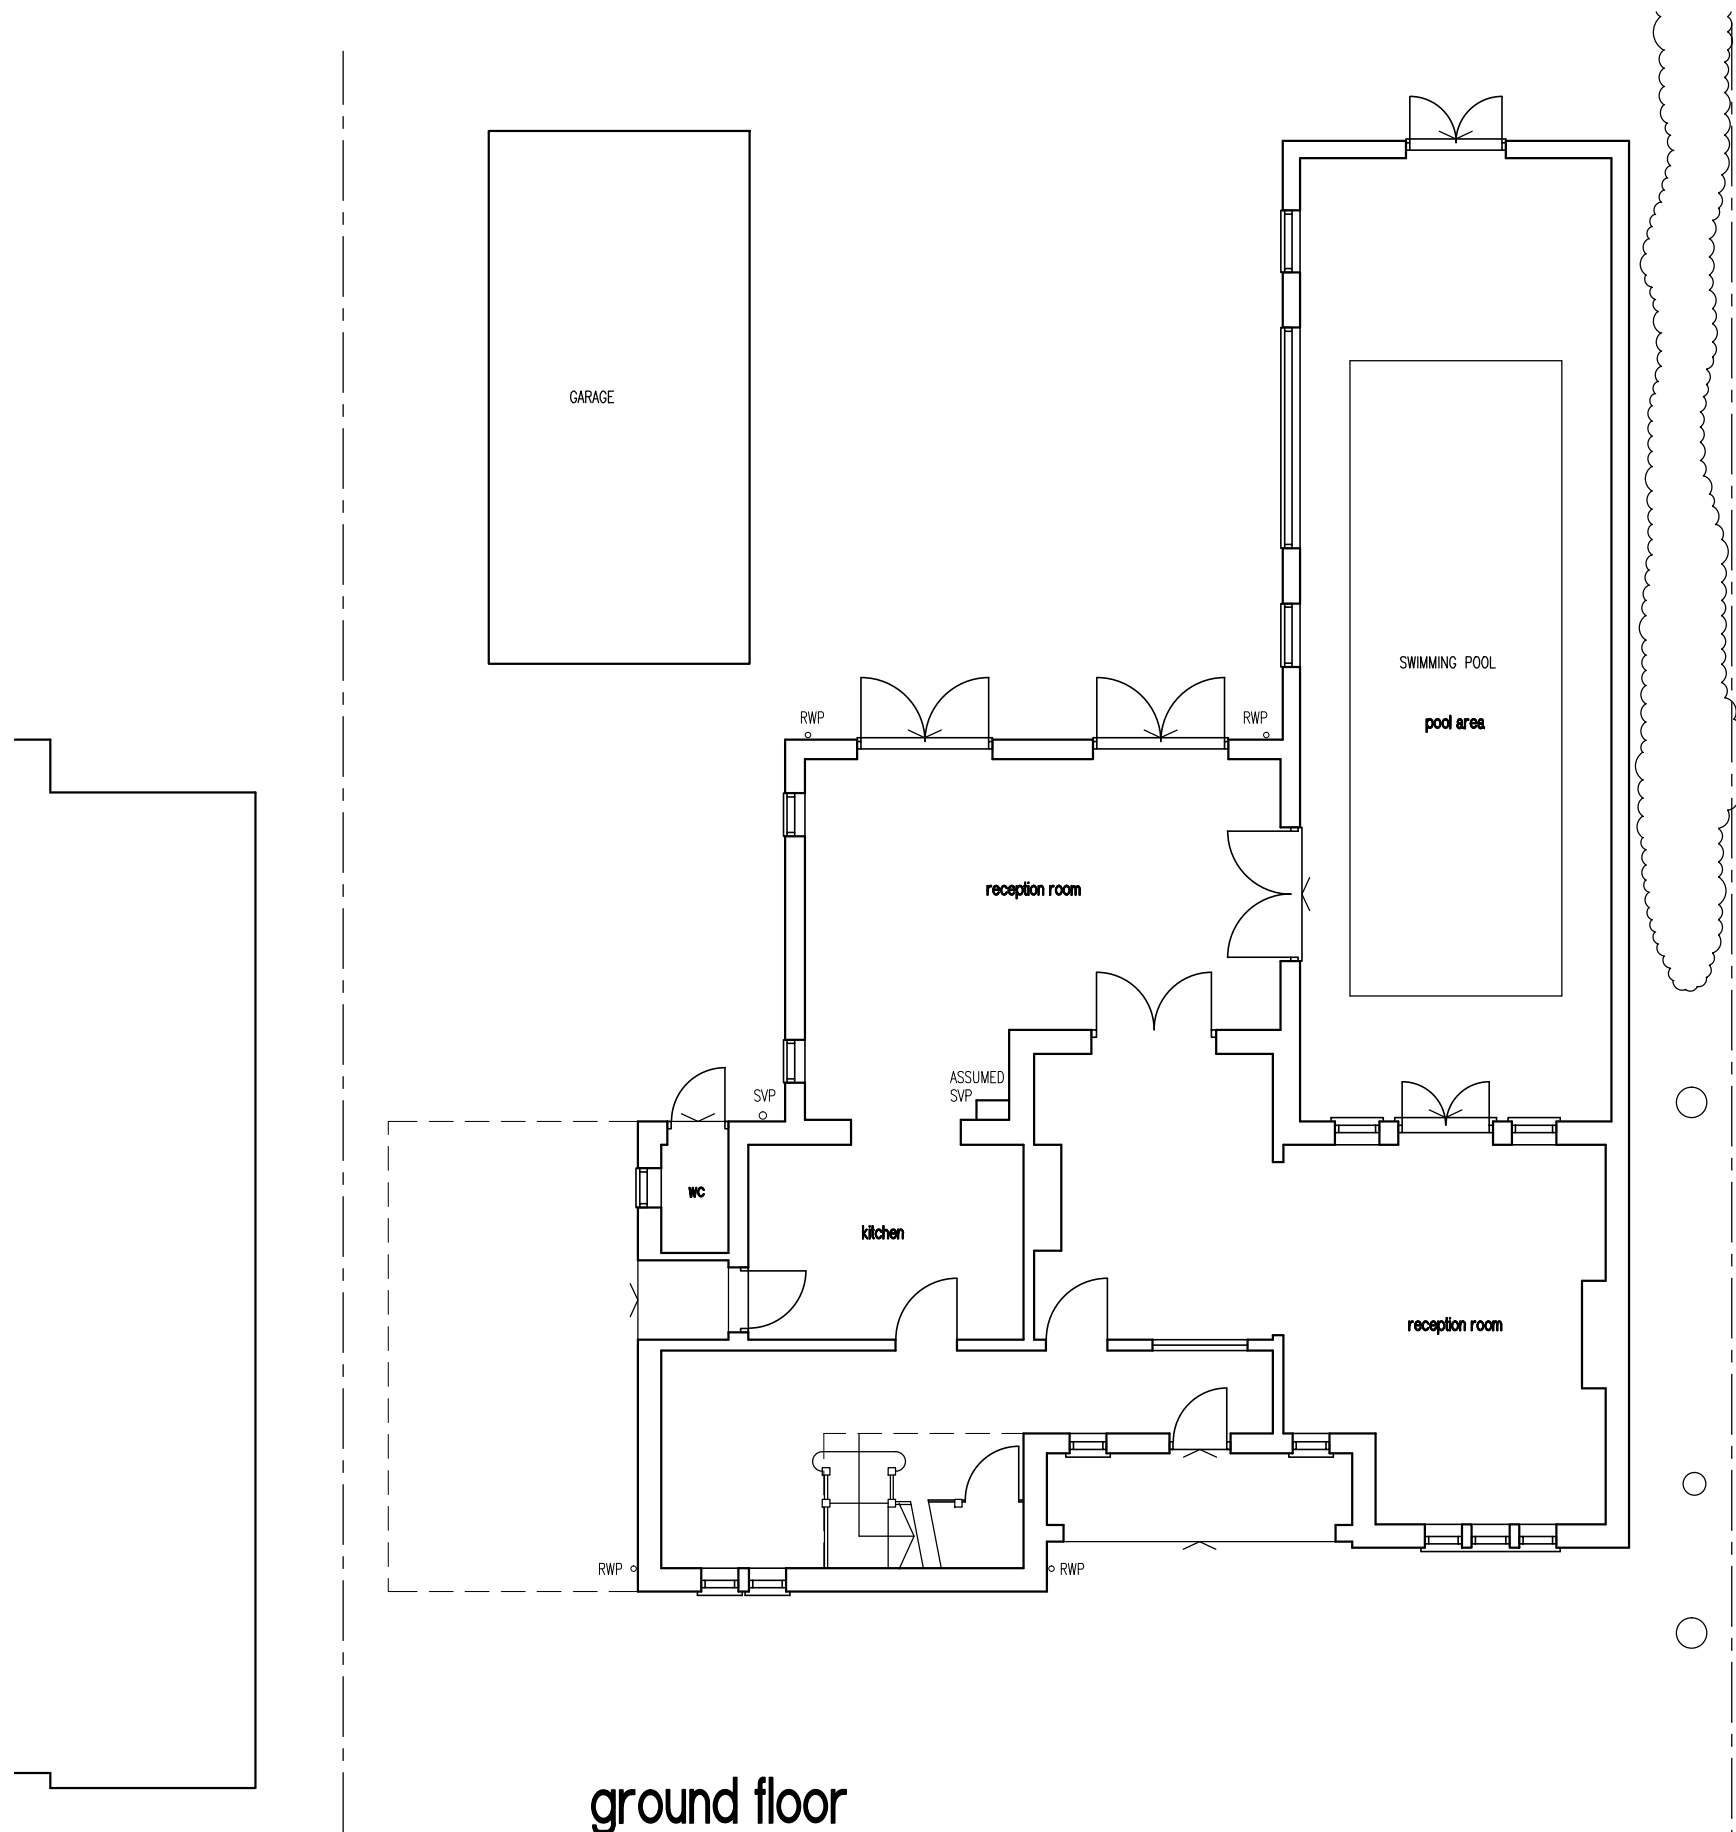

ground floor

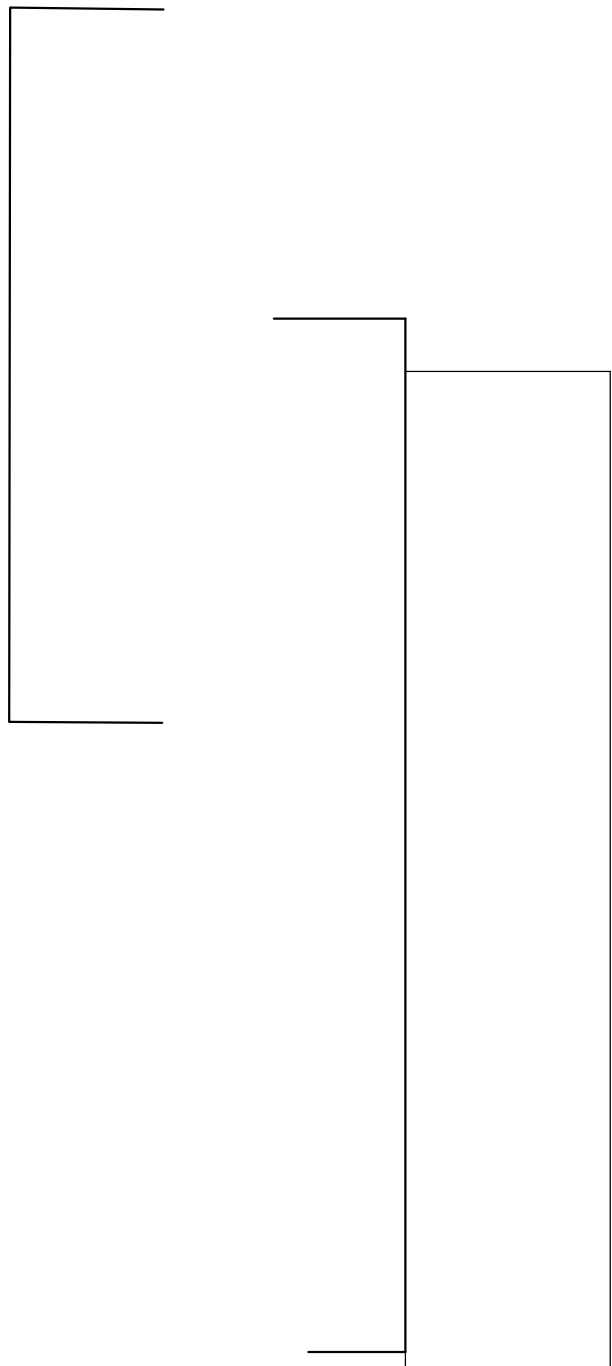

first floor

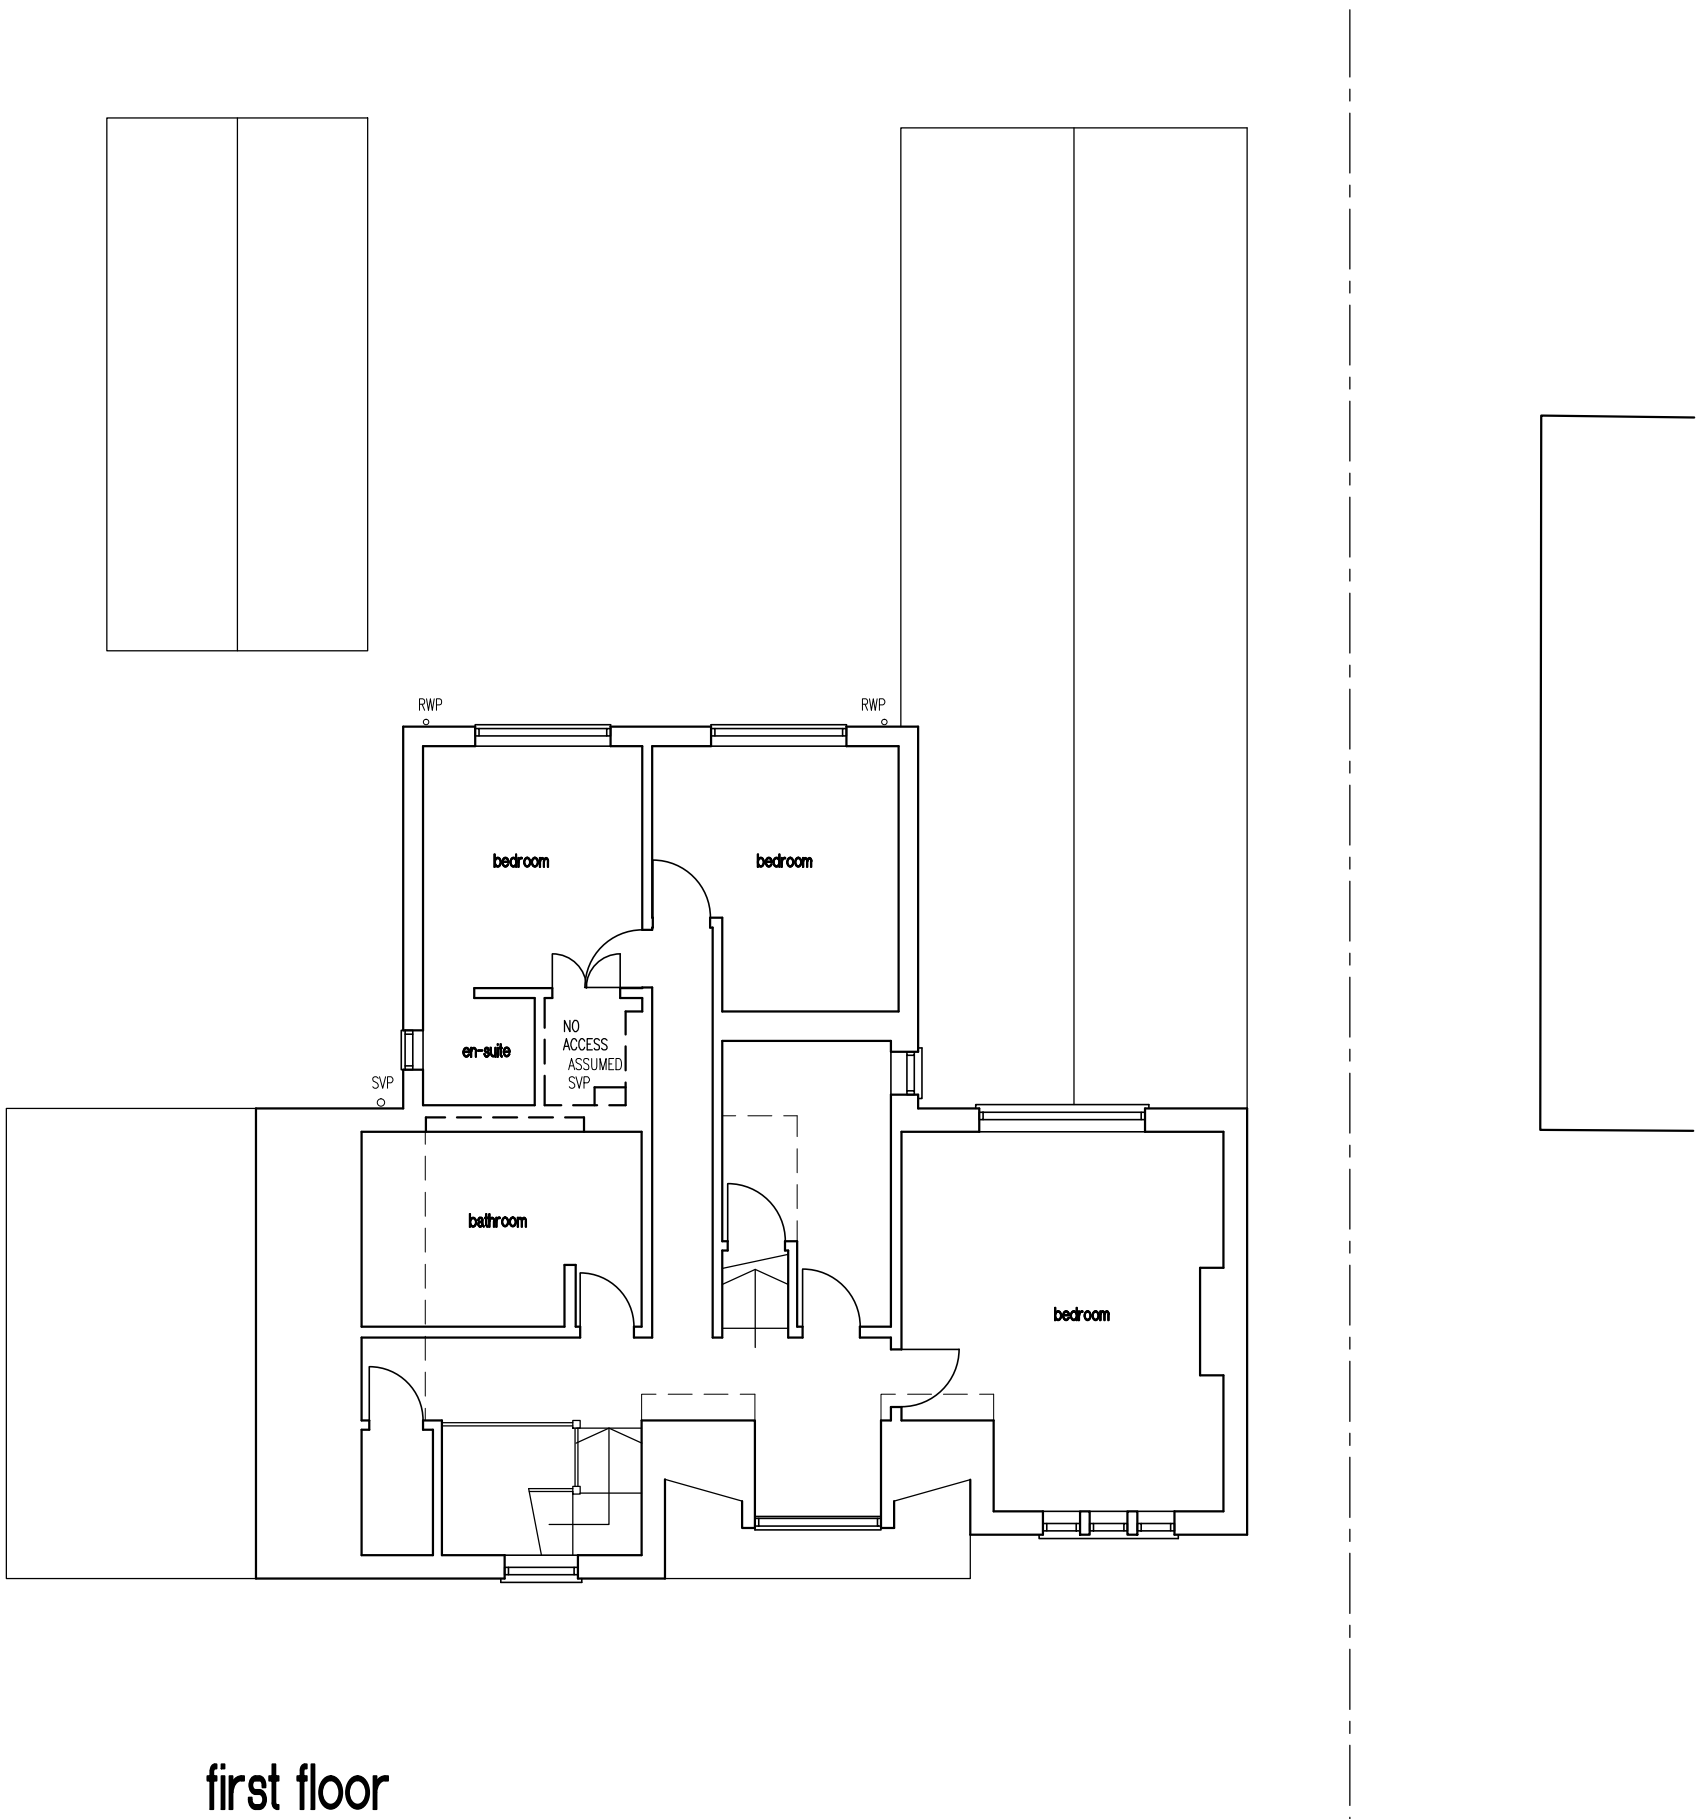

D JAN25 MINOR REVISIONS
C APR20 MINOR REVISIONS
B DEC19 ELEVATIONS SHOWN
A JAN19 MINOR REVISIONS

- J S DESIGNS -
Suite 3, West Hill House, West Hill
Dartford, Kent DA1 2EU
Tel: 01322 286506 Fax: 01322 286504
e mail: js.designs@btconnect.com
website: jsdesignsstd.co.uk

Client :
Mr A Rehal

Property Address :
**The White House
Watling Street DA11**

Drawing Title :
**Existing Floor Plans
& Elevations**

Scale : 1:100 Date : Jan19 By : JPS

Drawing Number : 18102-01 Amendment : D