



REV:-

DATE

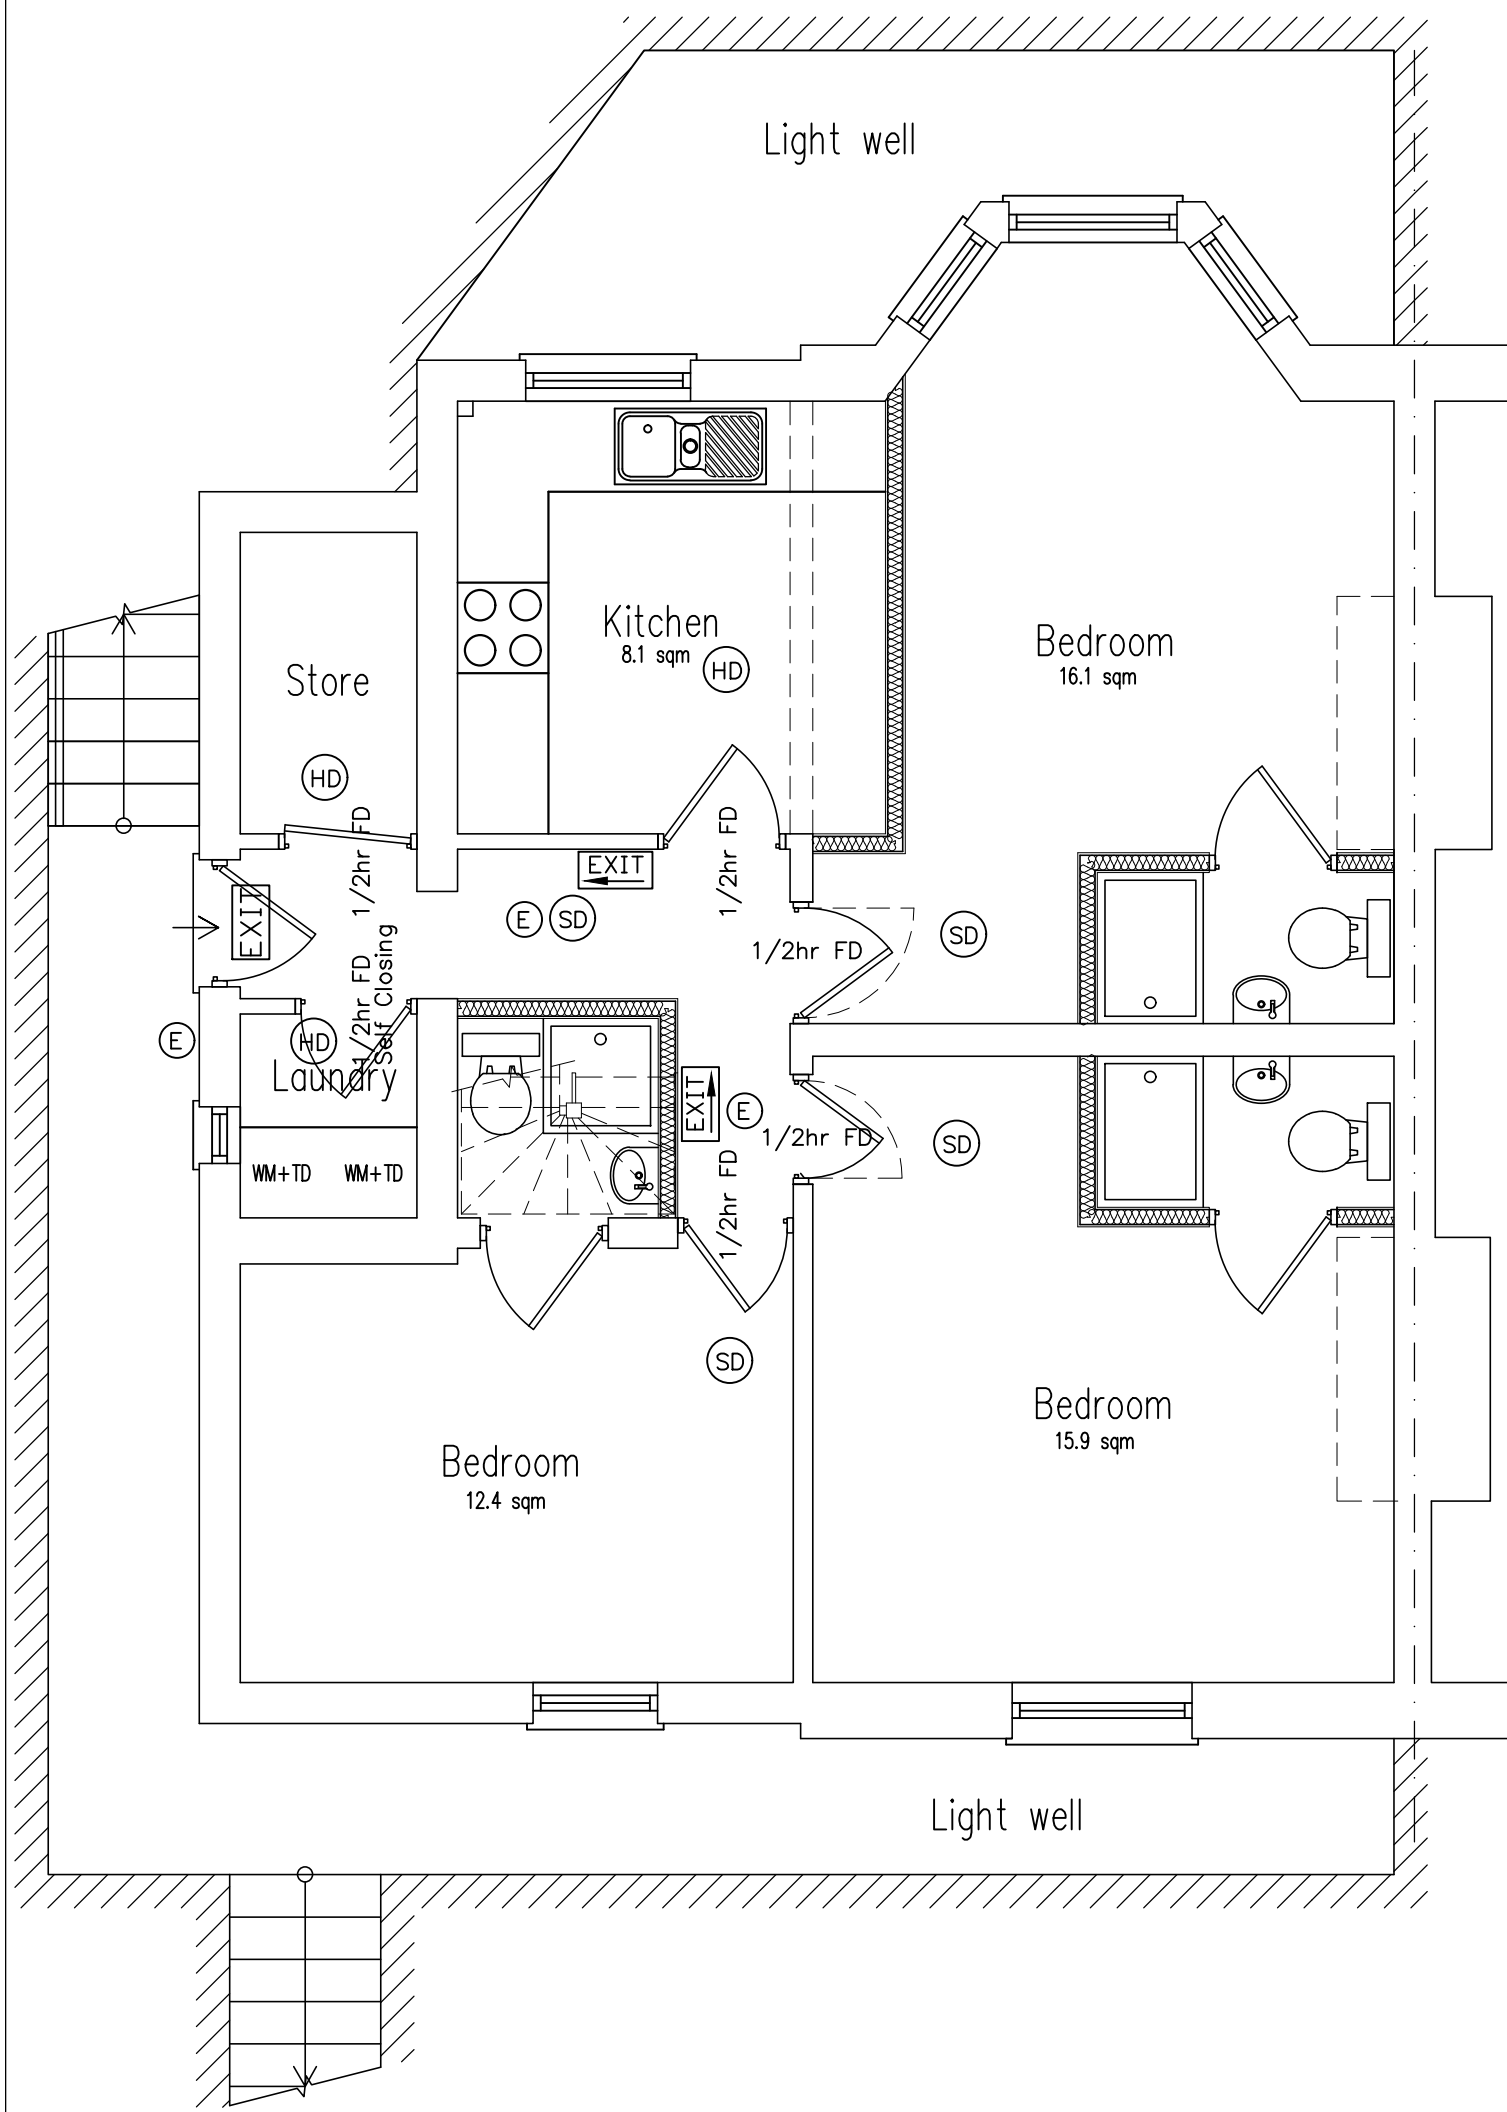


Proposed Lower Ground Floor Plan
Scale 1:50 @ A1


- Denotes existing structure to be demolished
- (SD) (HD) Denotes smoke/ heat detector
- EXIT NON-ILLUMINATED EXIT SIGN
- (E) Emergency lighting

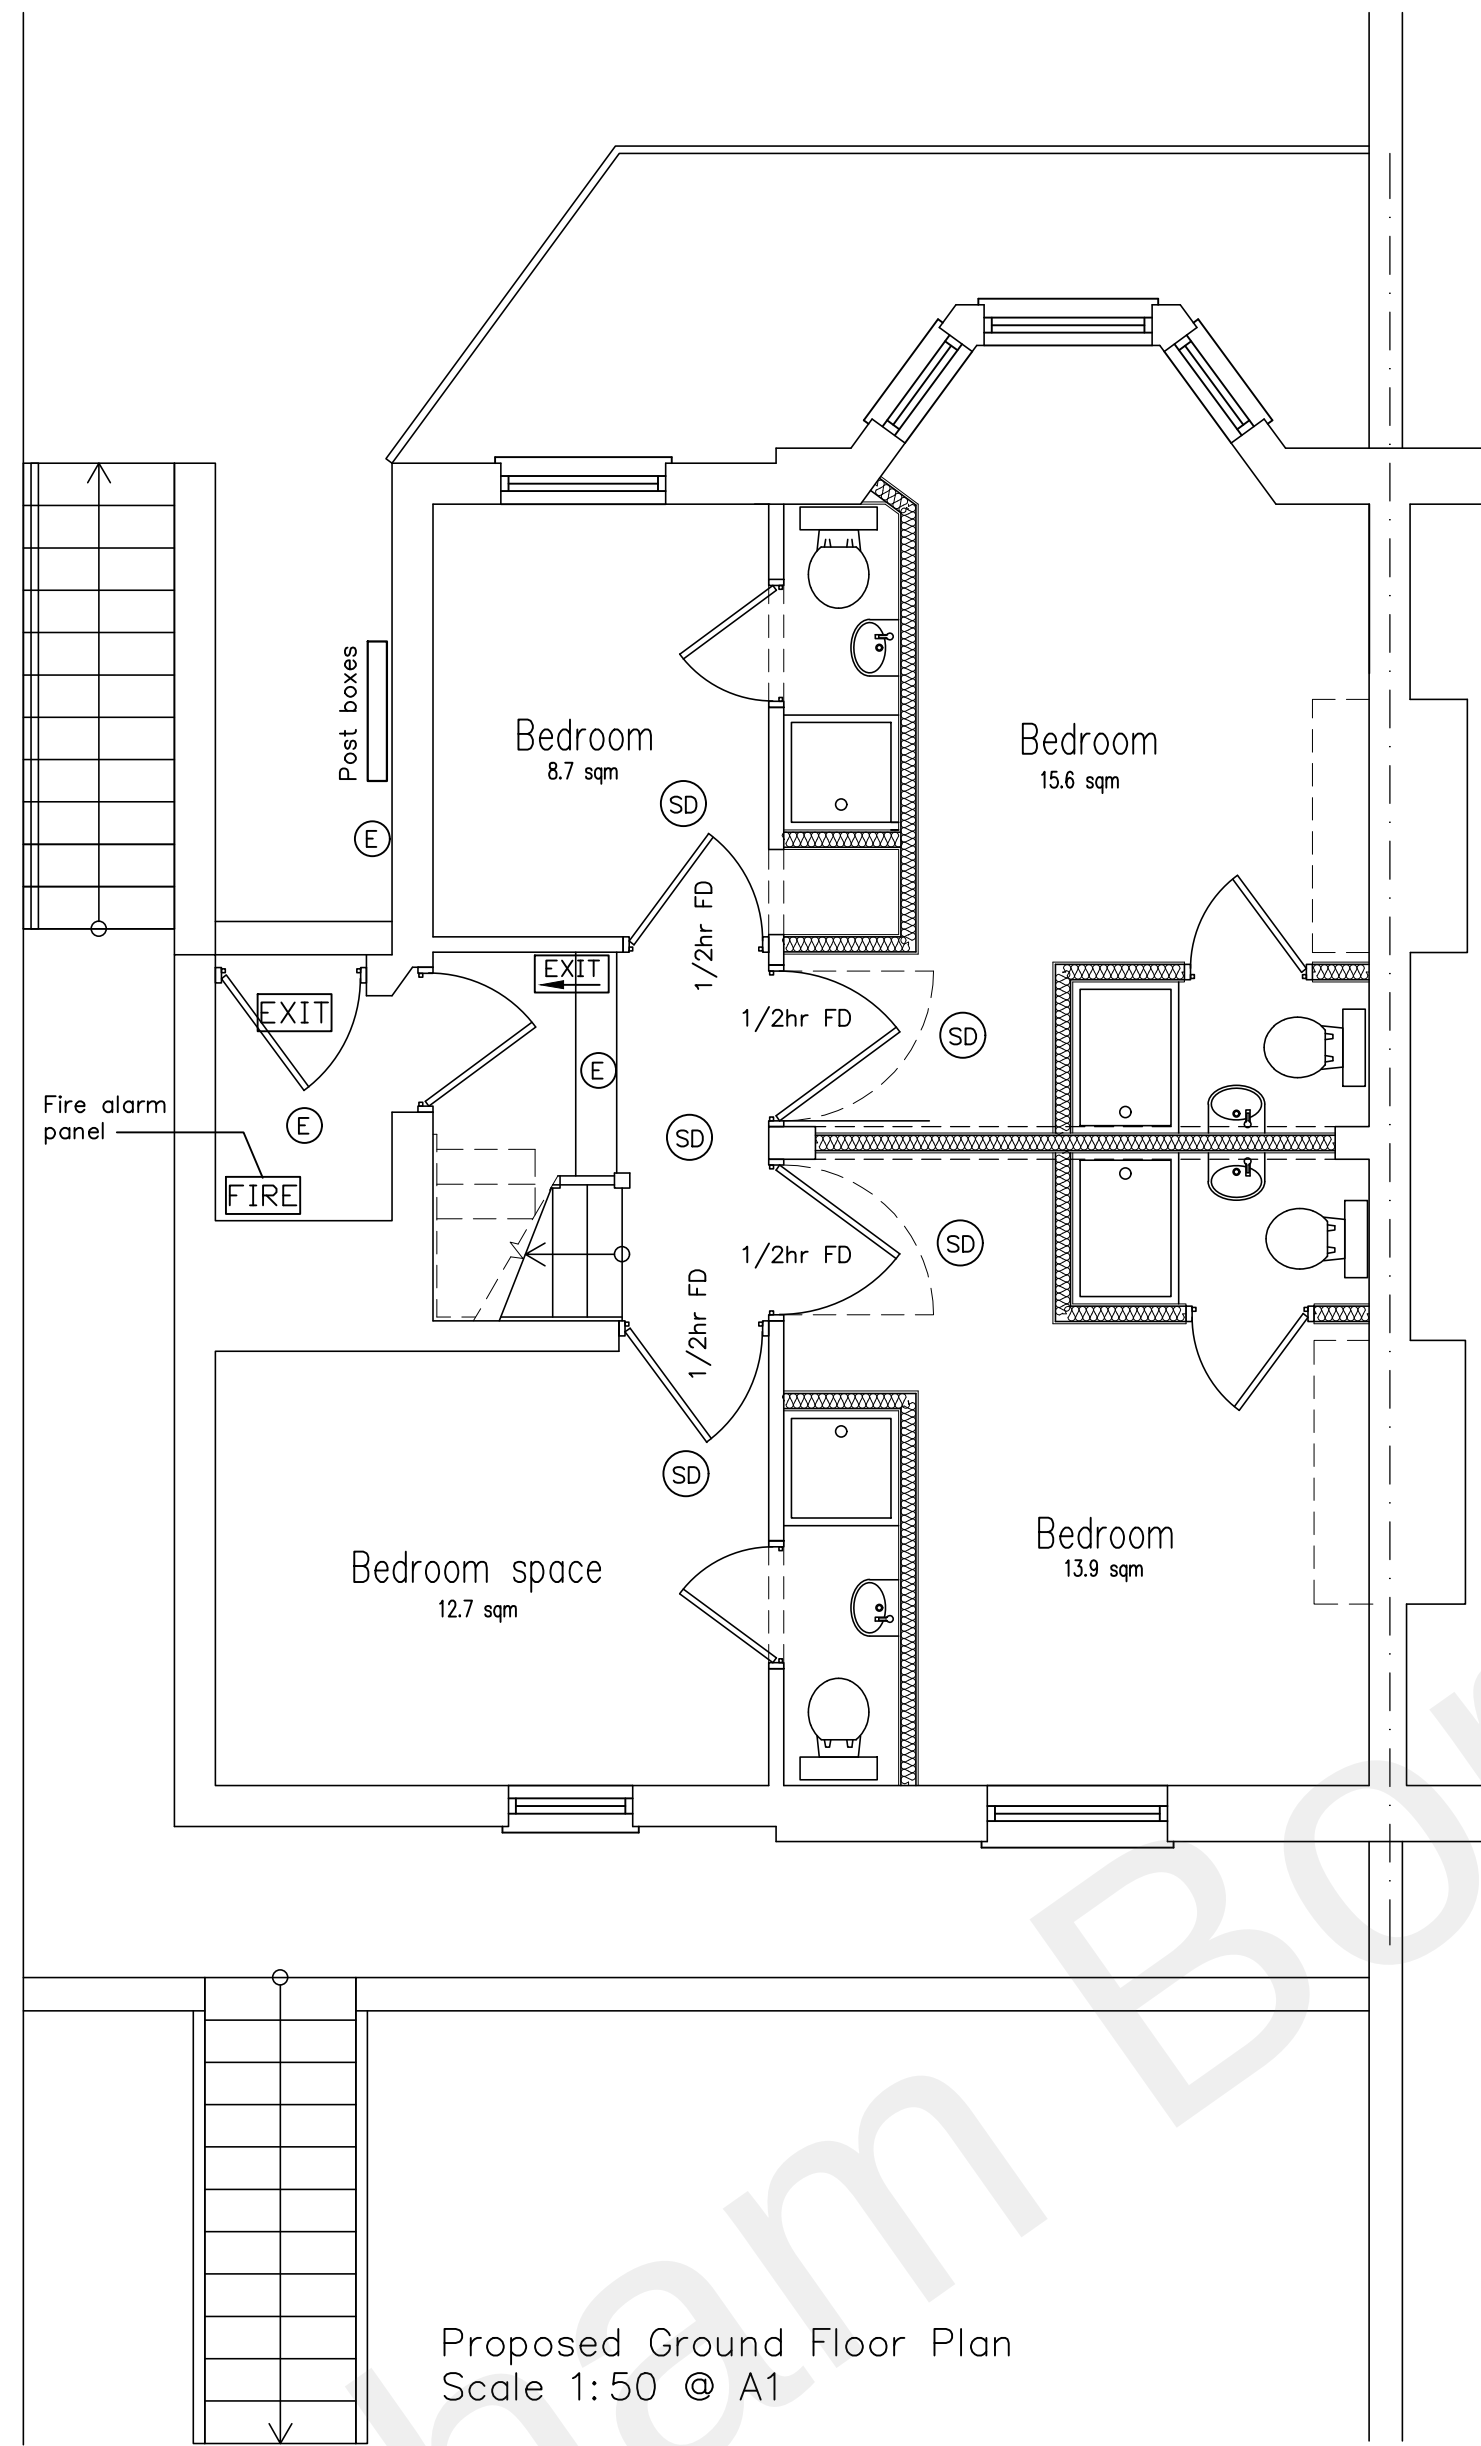

Proposed Ground Floor Plan
Scale 1:50 @ A1

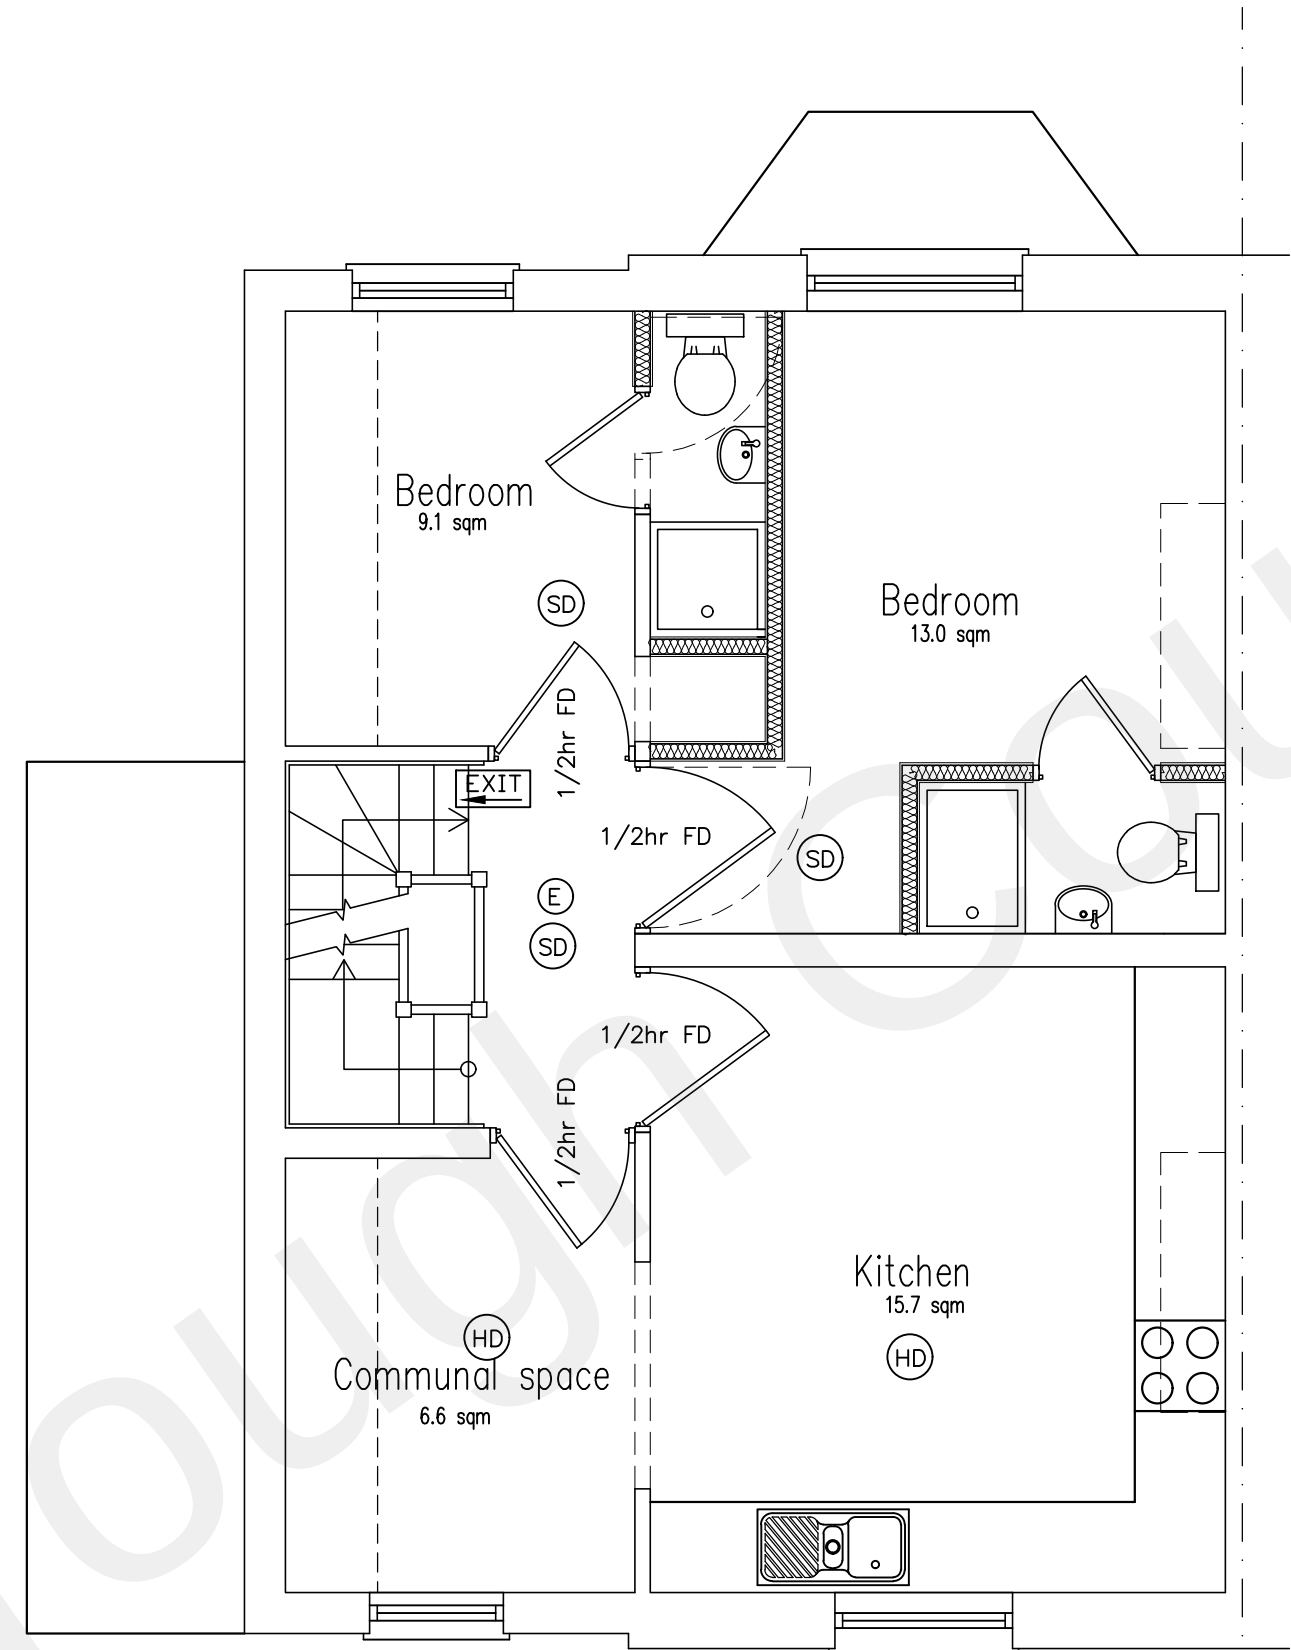

Proposed First Floor Plan
Scale 1:50 @ A1

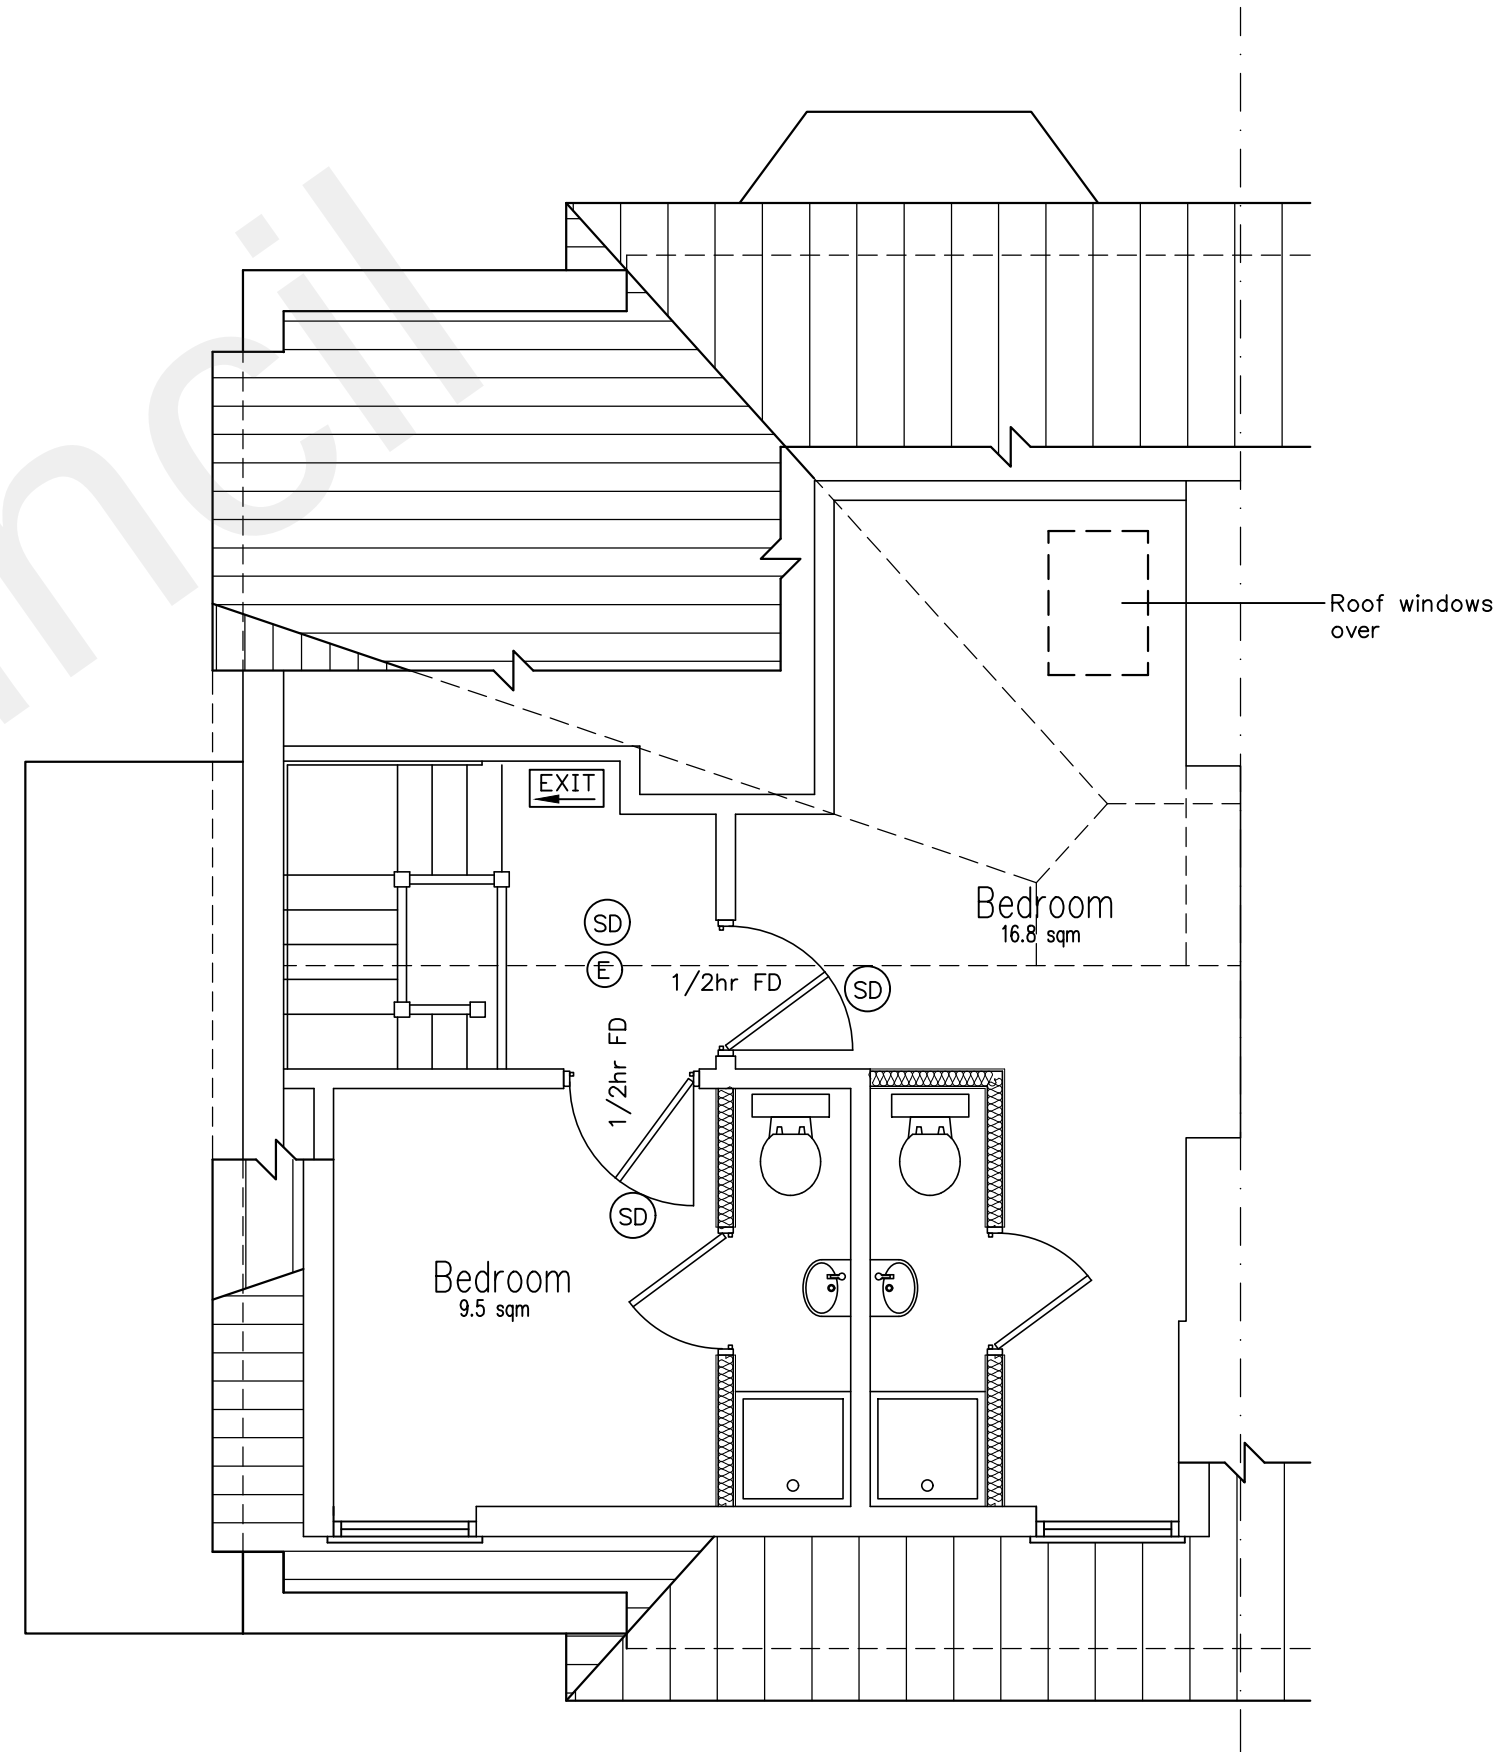

Proposed Second Floor Plan
Scale 1:50 @ A1




Proposed Front (West) Elevation
Scale 1:100 @ A1
(Unaffected by application)



Proposed Side (South) Elevation
Scale 1:100 @ A1
(Unaffected by application)



Proposed Rear (East) Elevation
Scale 1:100 @ A1
(Unaffected by application)

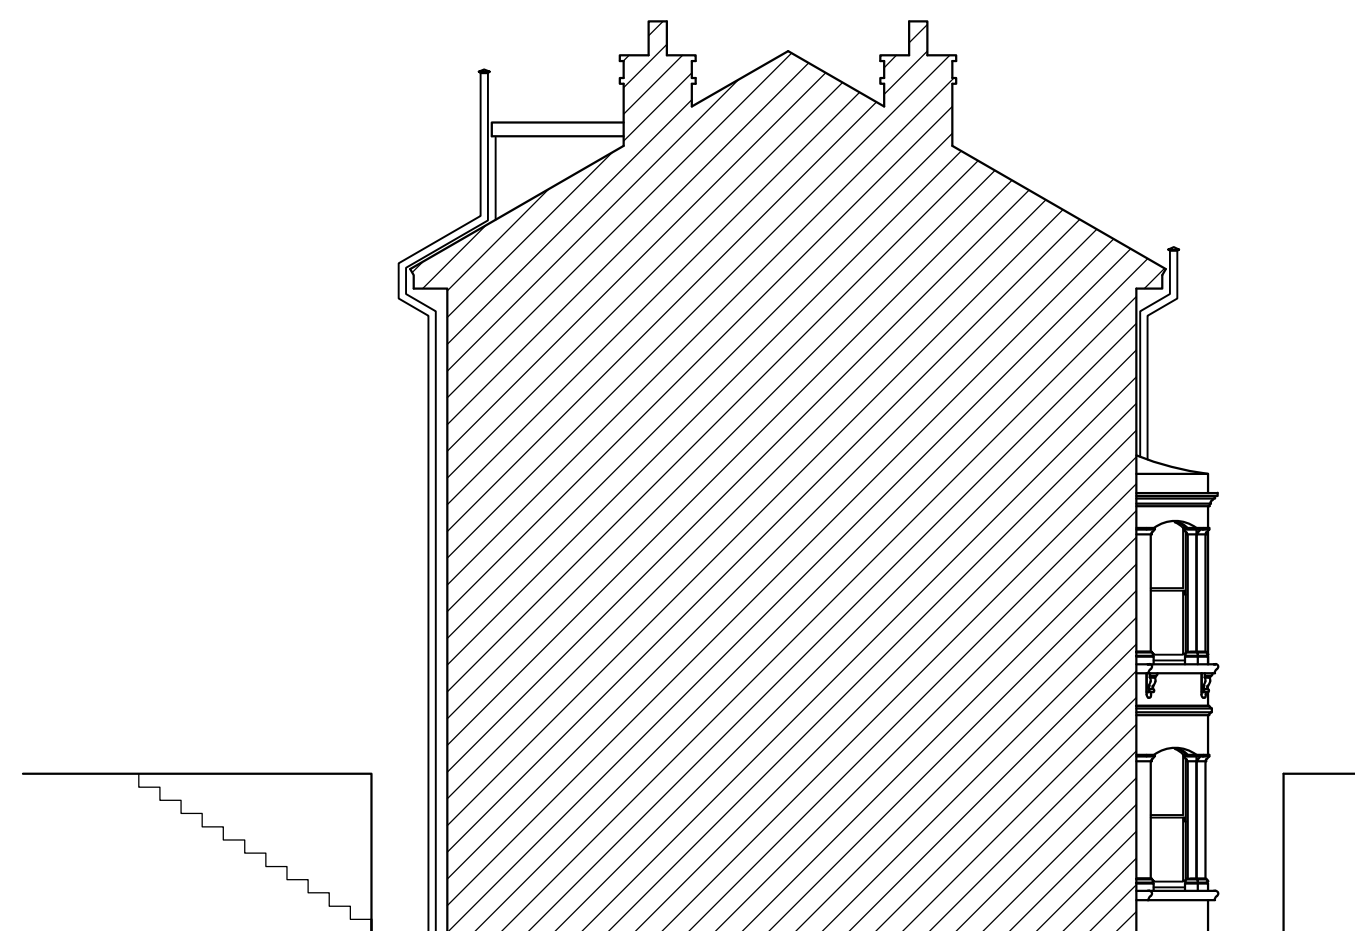

Proposed Side (North) Elevation
Scale 1:100 @ A1
(Unaffected by application)

PROJECT: 13 The Grove, Gravesend Kent DA12 1DX	
TITLE: Proposed Floor Layouts, Elevations	
SCALE: as shown @ A1	DATE: May 22
Drawing No. 1455-06	REV. A

Copyright of this drawing shall remain the property of Breley Design Limited. It may not be used in whole or part by any other parties for any other purpose without prior consent. All dimensions to be checked on site and any discrepancies reported to Breley Design Limited before work commences.

BRELEY
DESIGN LTD
Breley Design Ltd, Harrier House
Aviation Way, Southend on Sea
Essex SS2 6UN, England.
Telephone: +44 (0)1702 541300
Facsimile: +44 (0)1702 543123
Email: info@breleydesign.com