

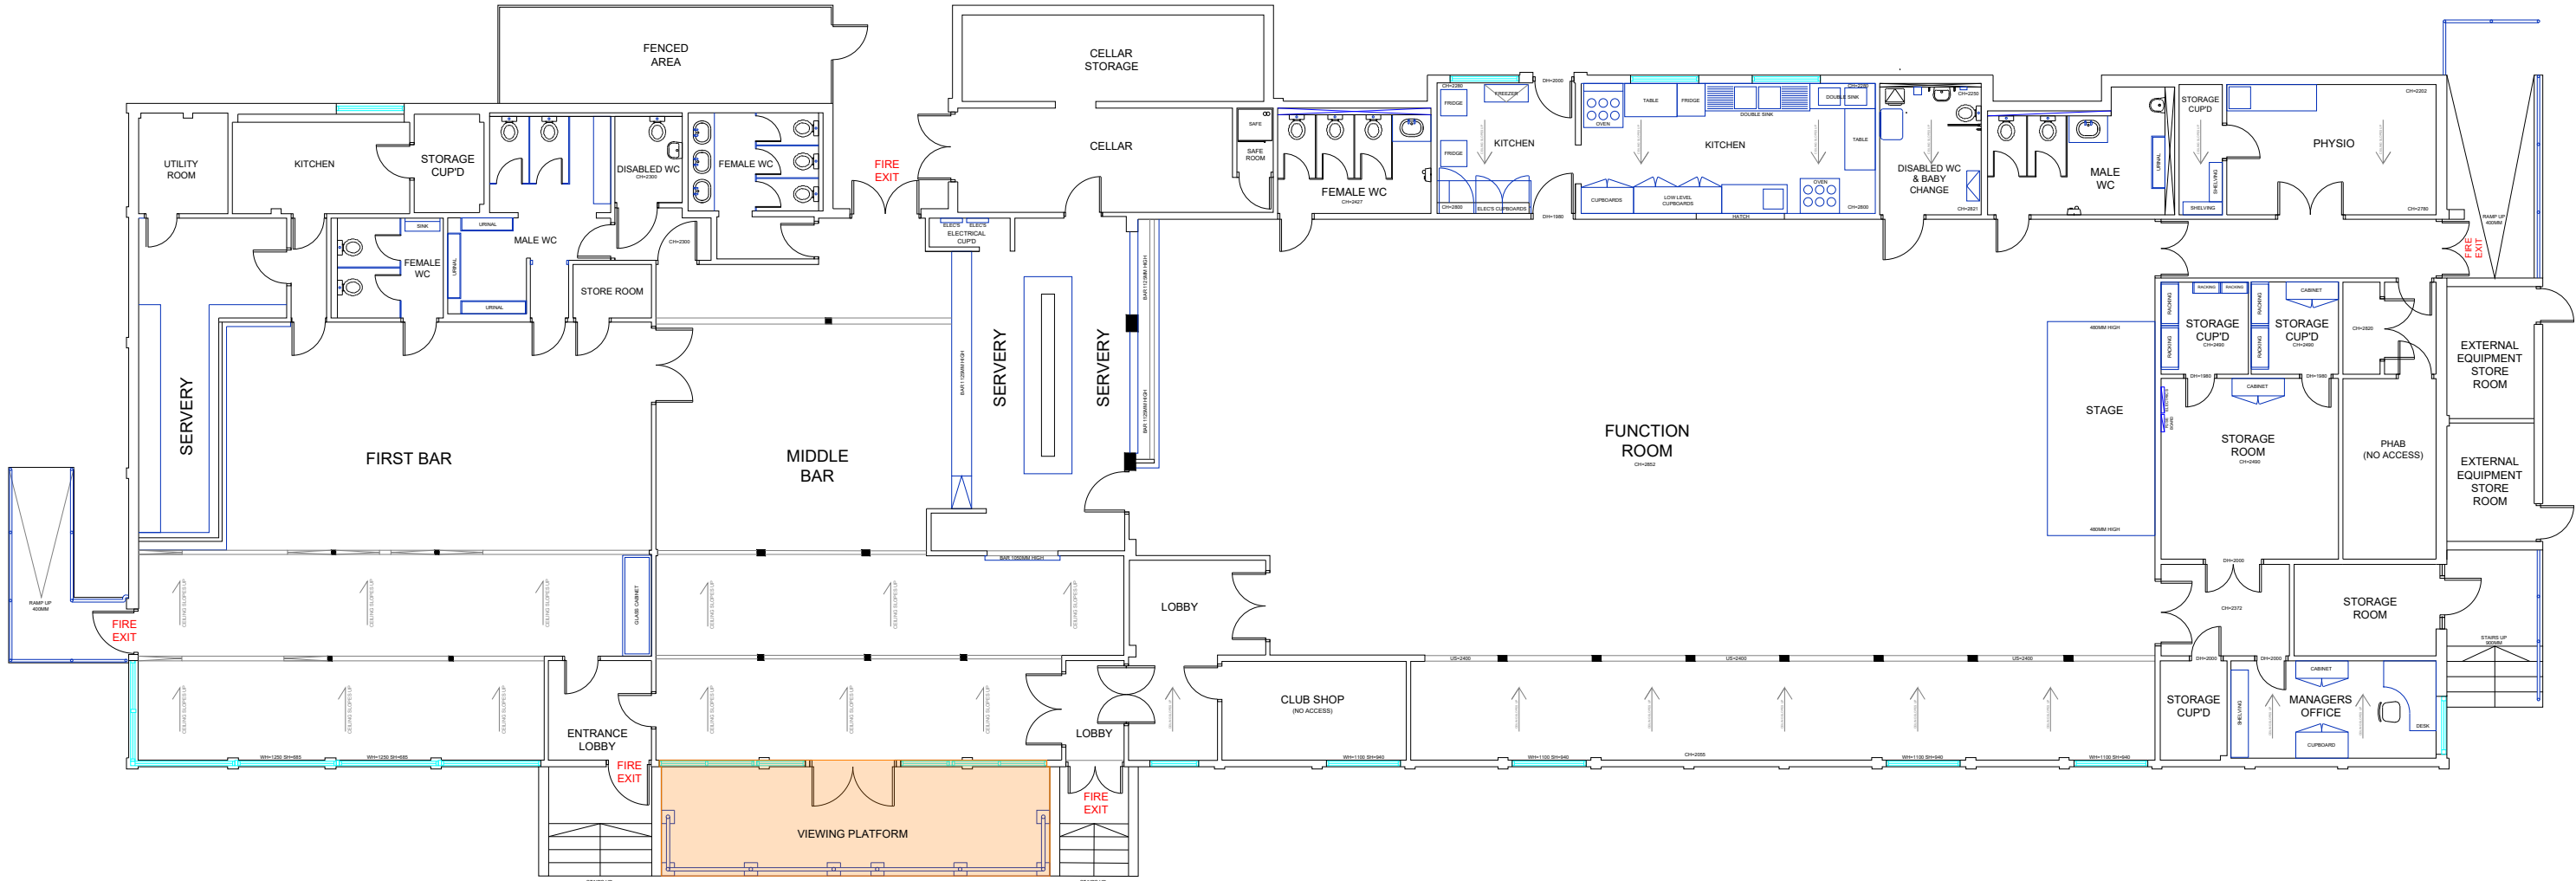


 

GRAVESEND RUGBY FOOTBALL CLUB
PROPOSED GROUND FLOOR PLAN

 

 HATCHED AREAS HIGHLIGHT
PROPOSED WORKS

REV	DATE	DESCRIPTION
GJS DESIGN CONSULTANTS		
Client: GRAVESEND RUGBY FOOTBALL CLUB		
Project: GRAVESEND RUGBY FOOTBALL CLUB DONALD BIGGS DRIVE GRAVESEND DA12 2TL		
Title: PROPOSED GROUND FLOOR BUILDING LAYOUT		
Date:	28.08.2024	Drawn : AL
Scale :	1:150 @ A2	Checked : GS
DWG No :	GRFC-BLP1	Rev : B