




GRAVESEND RUGBY FOOTBALL CLUB

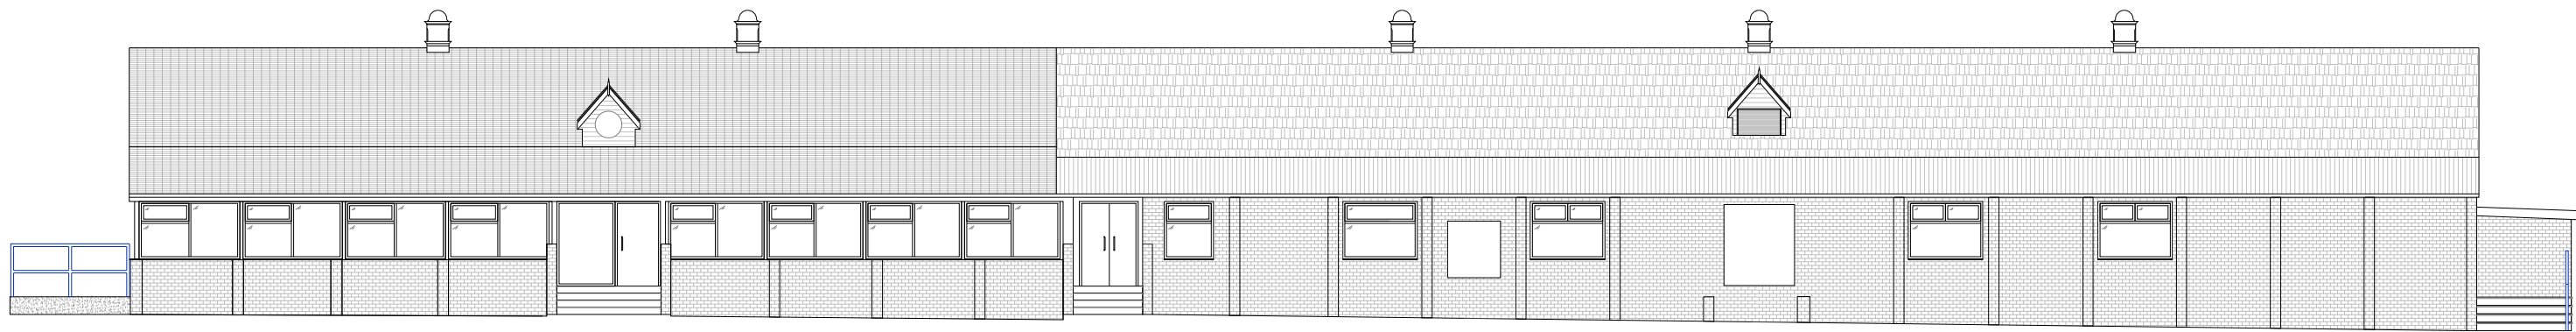


EXISTING FRONT ELEVATION

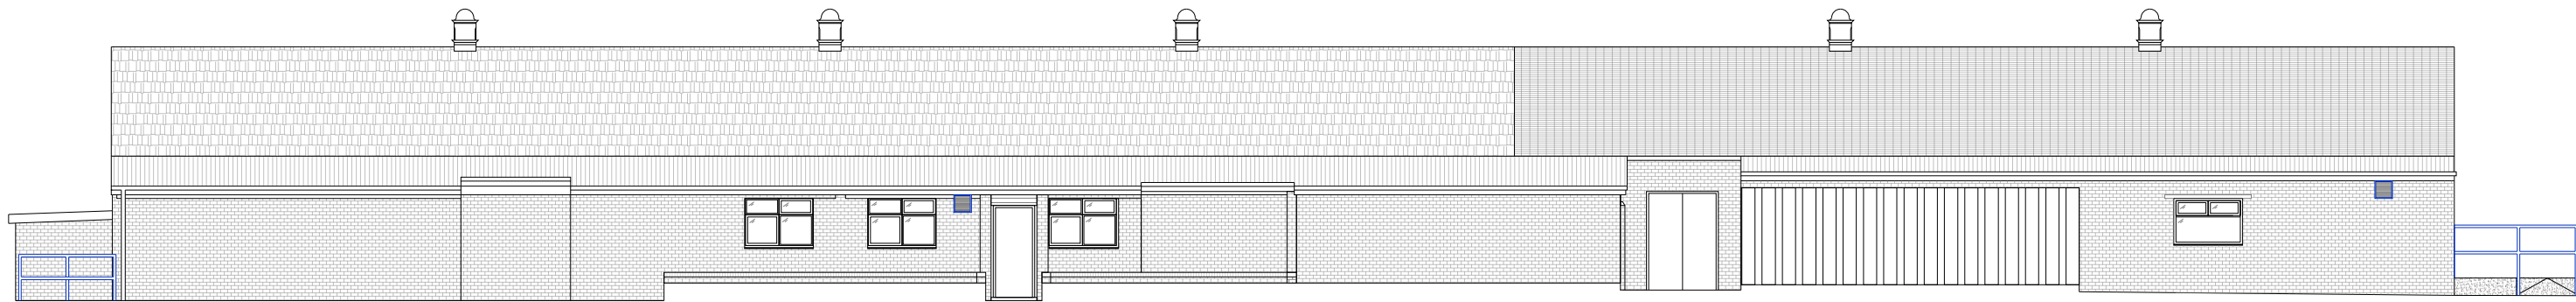


EXISTING REAR ELEVATION

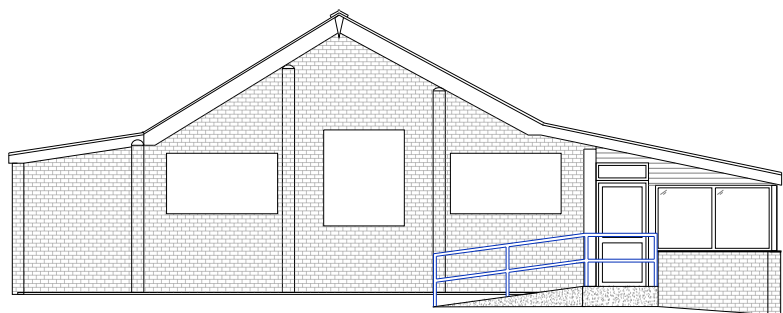

EXISTING LEFT SIDE ELEVATION

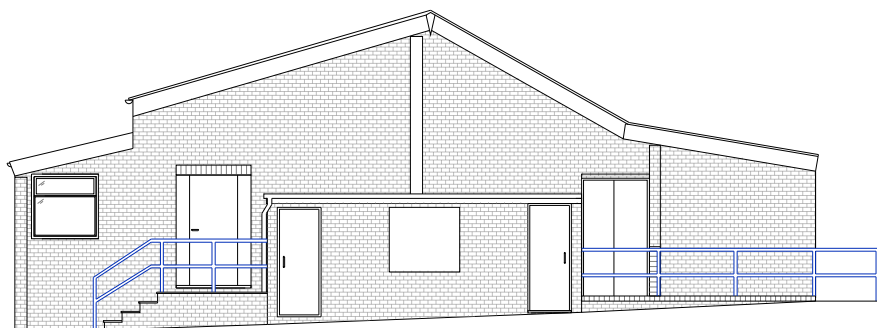

EXISTING RIGHT SIDE ELEVATION

 

GRFC-EL01 A2

REV	DATE	DESCRIPTION		
GJS DESIGN CONSULTANTS				
Client:				
GRAVESEND RUGBY FOOTBALL CLUB				
Project:				
GRAVESEND RUGBY FOOTBALL CLUB				
DONALD BIGGS DRIVE				
GRAVESEND				
DA12 2TL				
Title:				
EXISTING ELEVATIONS				
Date:	30.07.2024	Drawn :	AL	
Scale :	1:150 @ A2	Checked :	GS	
DWG No :	GRFC-EXEL01	Rev :	A	