




GRAVESEND RUGBY FOOTBALL CLUB

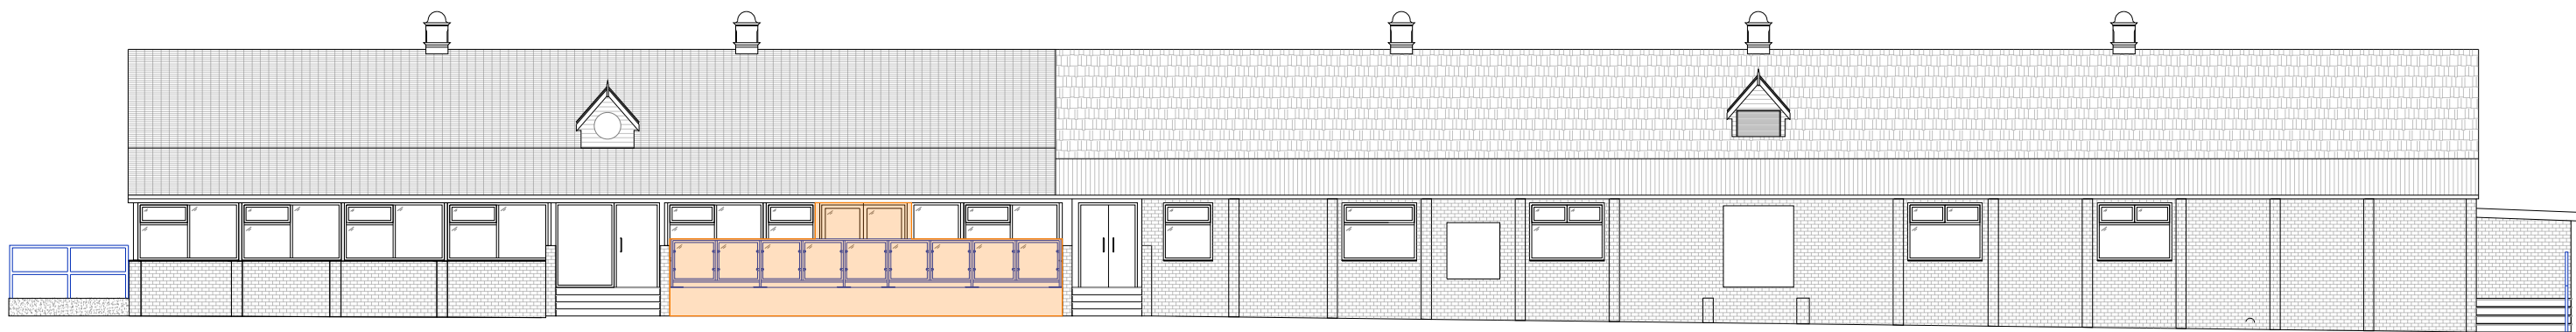


PROPOSED FRONT ELEVATION

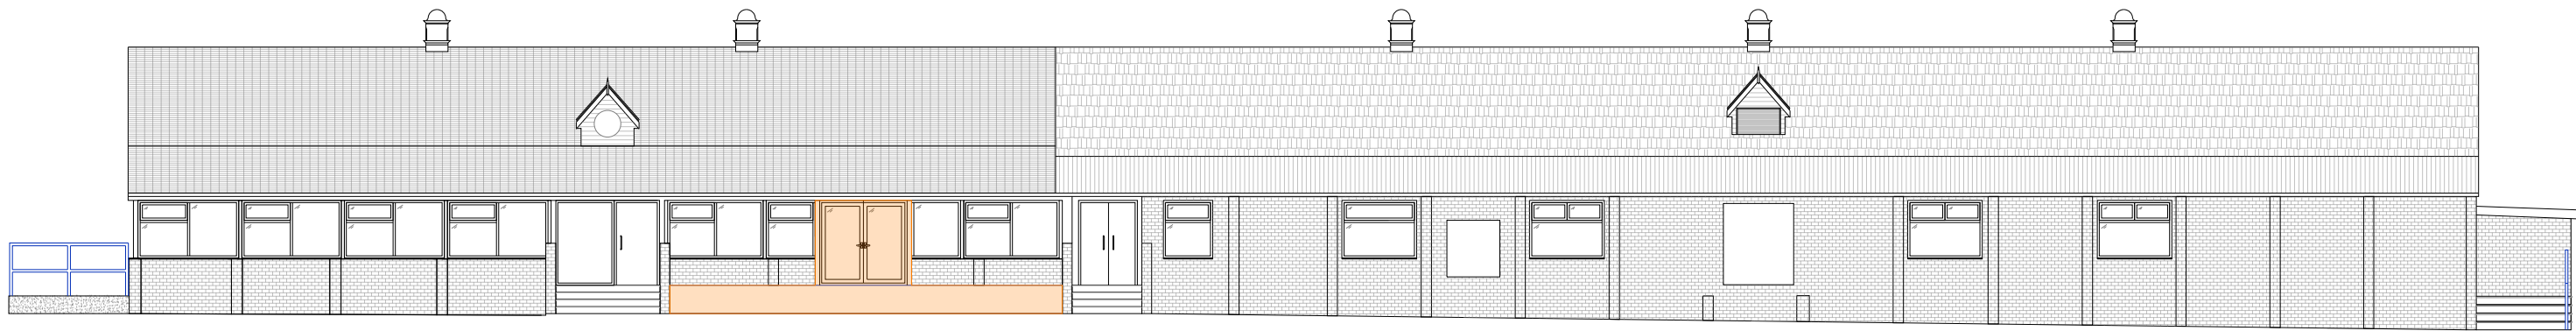


PROPOSED FRONT ELEVATION

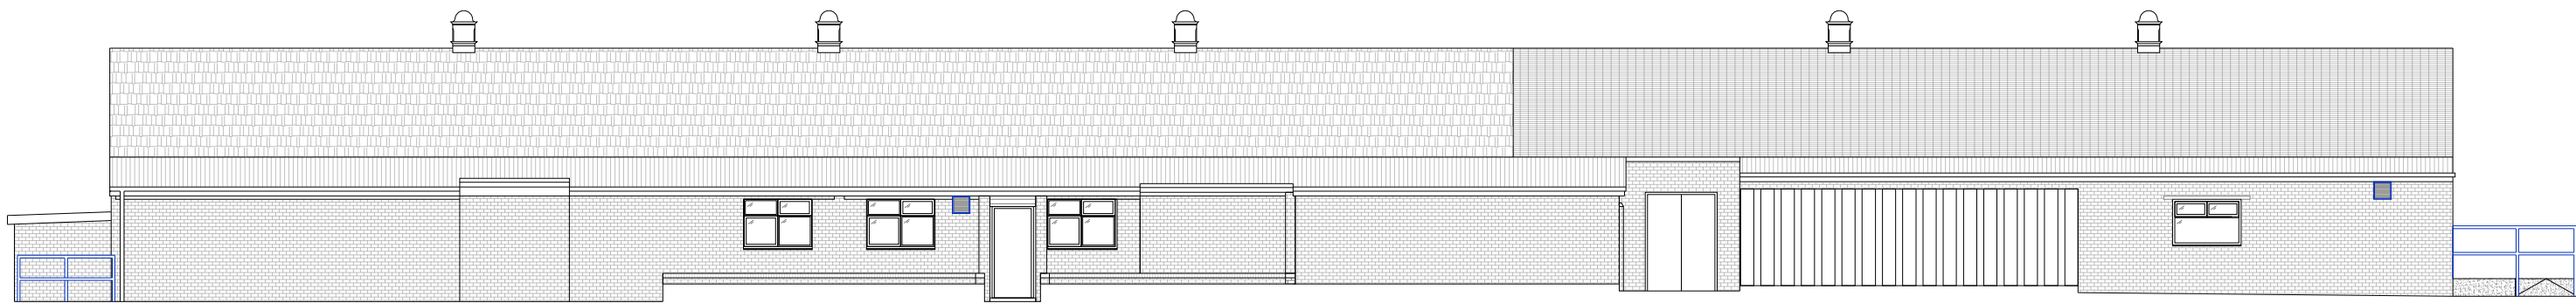


PROPOSED REAR ELEVATION

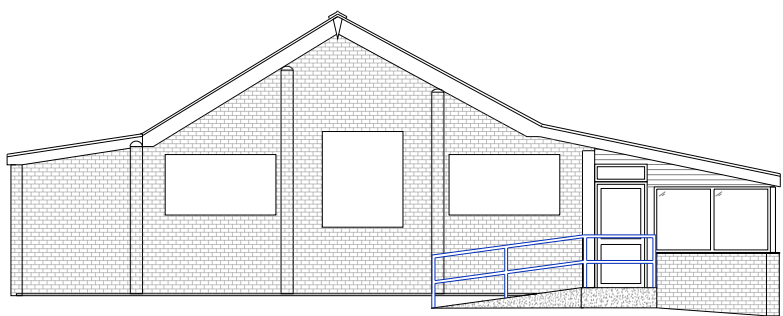


PROPOSED LEFT SIDE
ELEVATION

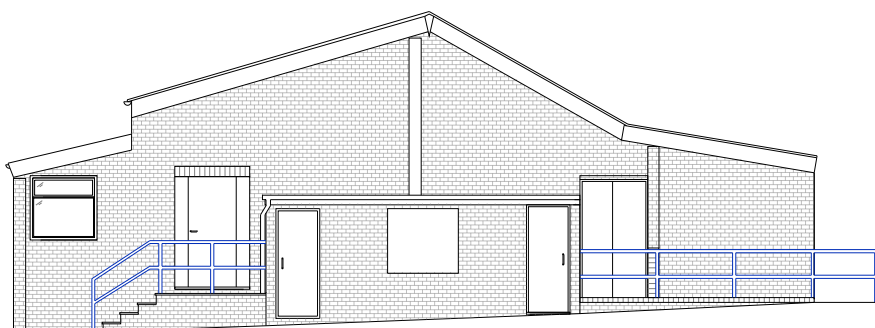

PROPOSED RIGHT SIDE
ELEVATION

 

  HATCHED AREAS HIGHLIGHT
PROPOSED WORKS

GRFC-ELP1 A2

REV	DATE	DESCRIPTION
GJS DESIGN CONSULTANTS		
Client: GRAVESEND RUGBY FOOTBALL CLUB		
Project: GRAVESEND RUGBY FOOTBALL CLUB DONALD BIGGS DRIVE GRAVESEND DA12 2TL		
Title: PROPOSED ELEVATIONS		
Date:	28.08.2024	Drawn : AL
Scale :	1:150 @ A2	Checked : GS
DWG No :	GRFC-ELP1	Rev : B