




- DRAINAGE STORM NEW
- DRAINAGE STORM EXISTING
- DRAINAGE STORM EXISTING REMOVED
- DRAINAGE FOUL NEW
- DRAINAGE FOUL EXISTING
- DRAINAGE FOUL EXISTING REMOVED
- DRAINAGE COMBINED NEW
- DRAINAGE COMBINED EXISTING
- DRAINAGE COMBINED EXISTING REMOVED

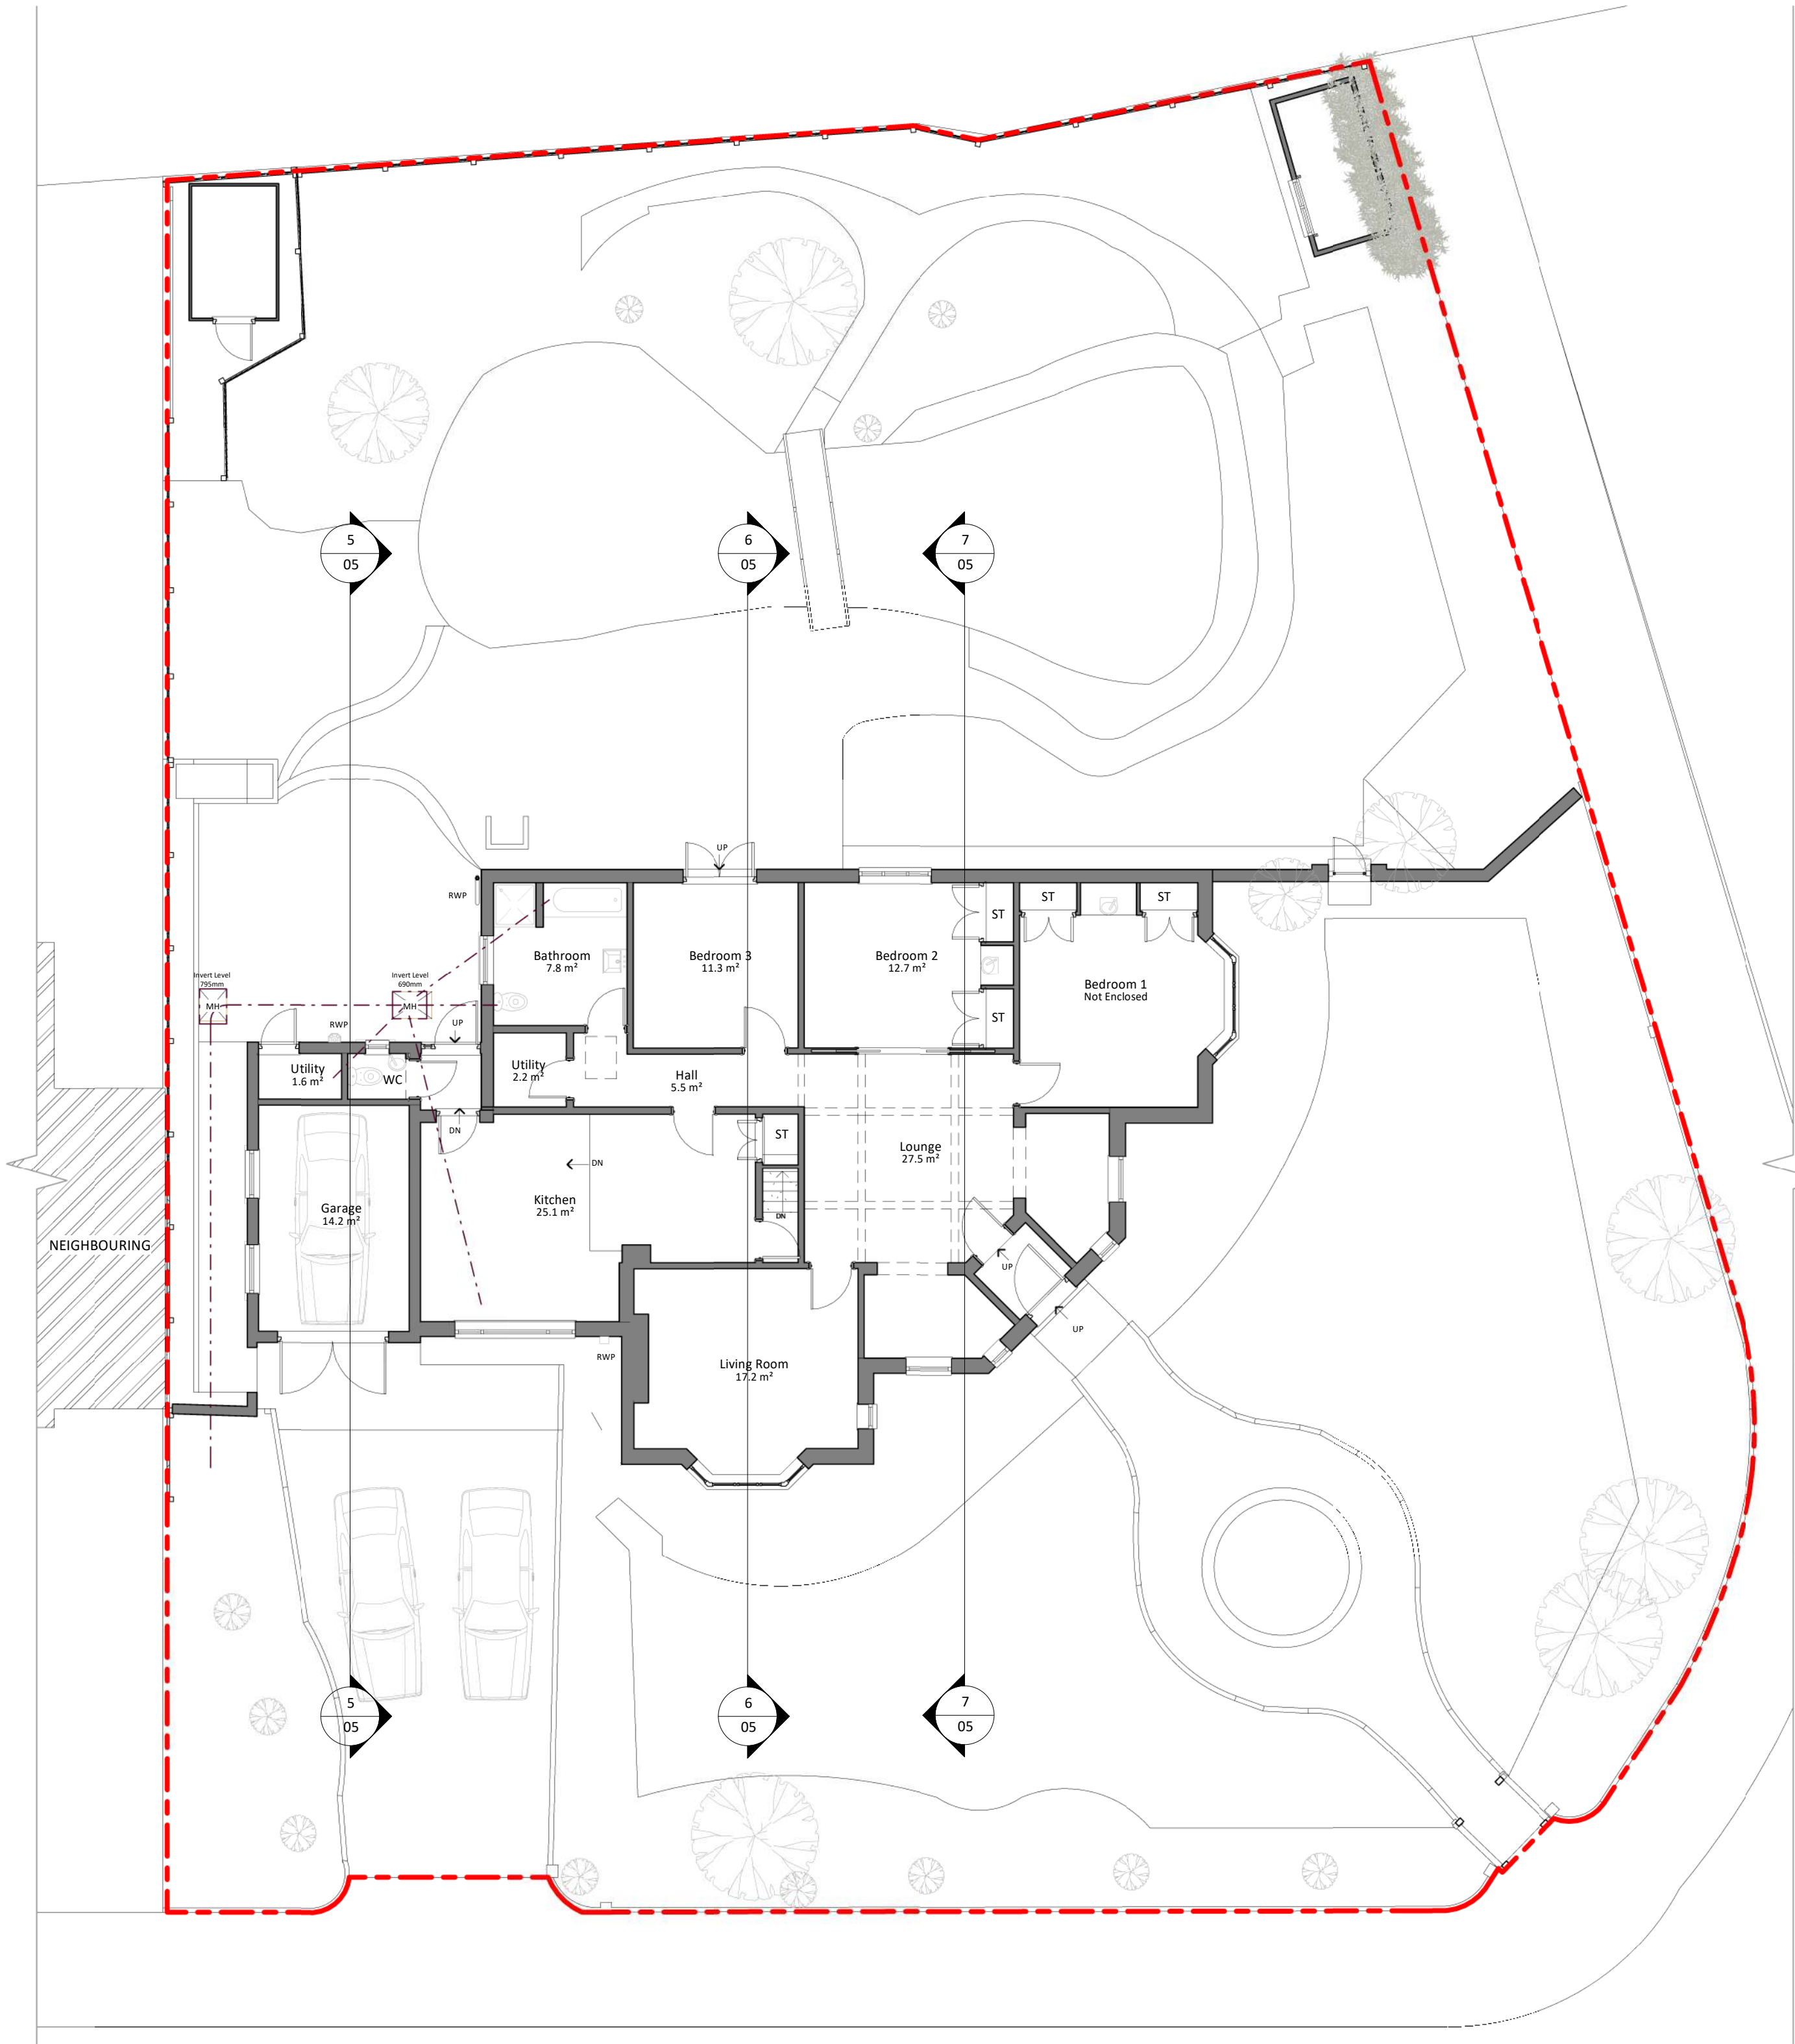

1 Existing Ground Floor
1 : 100

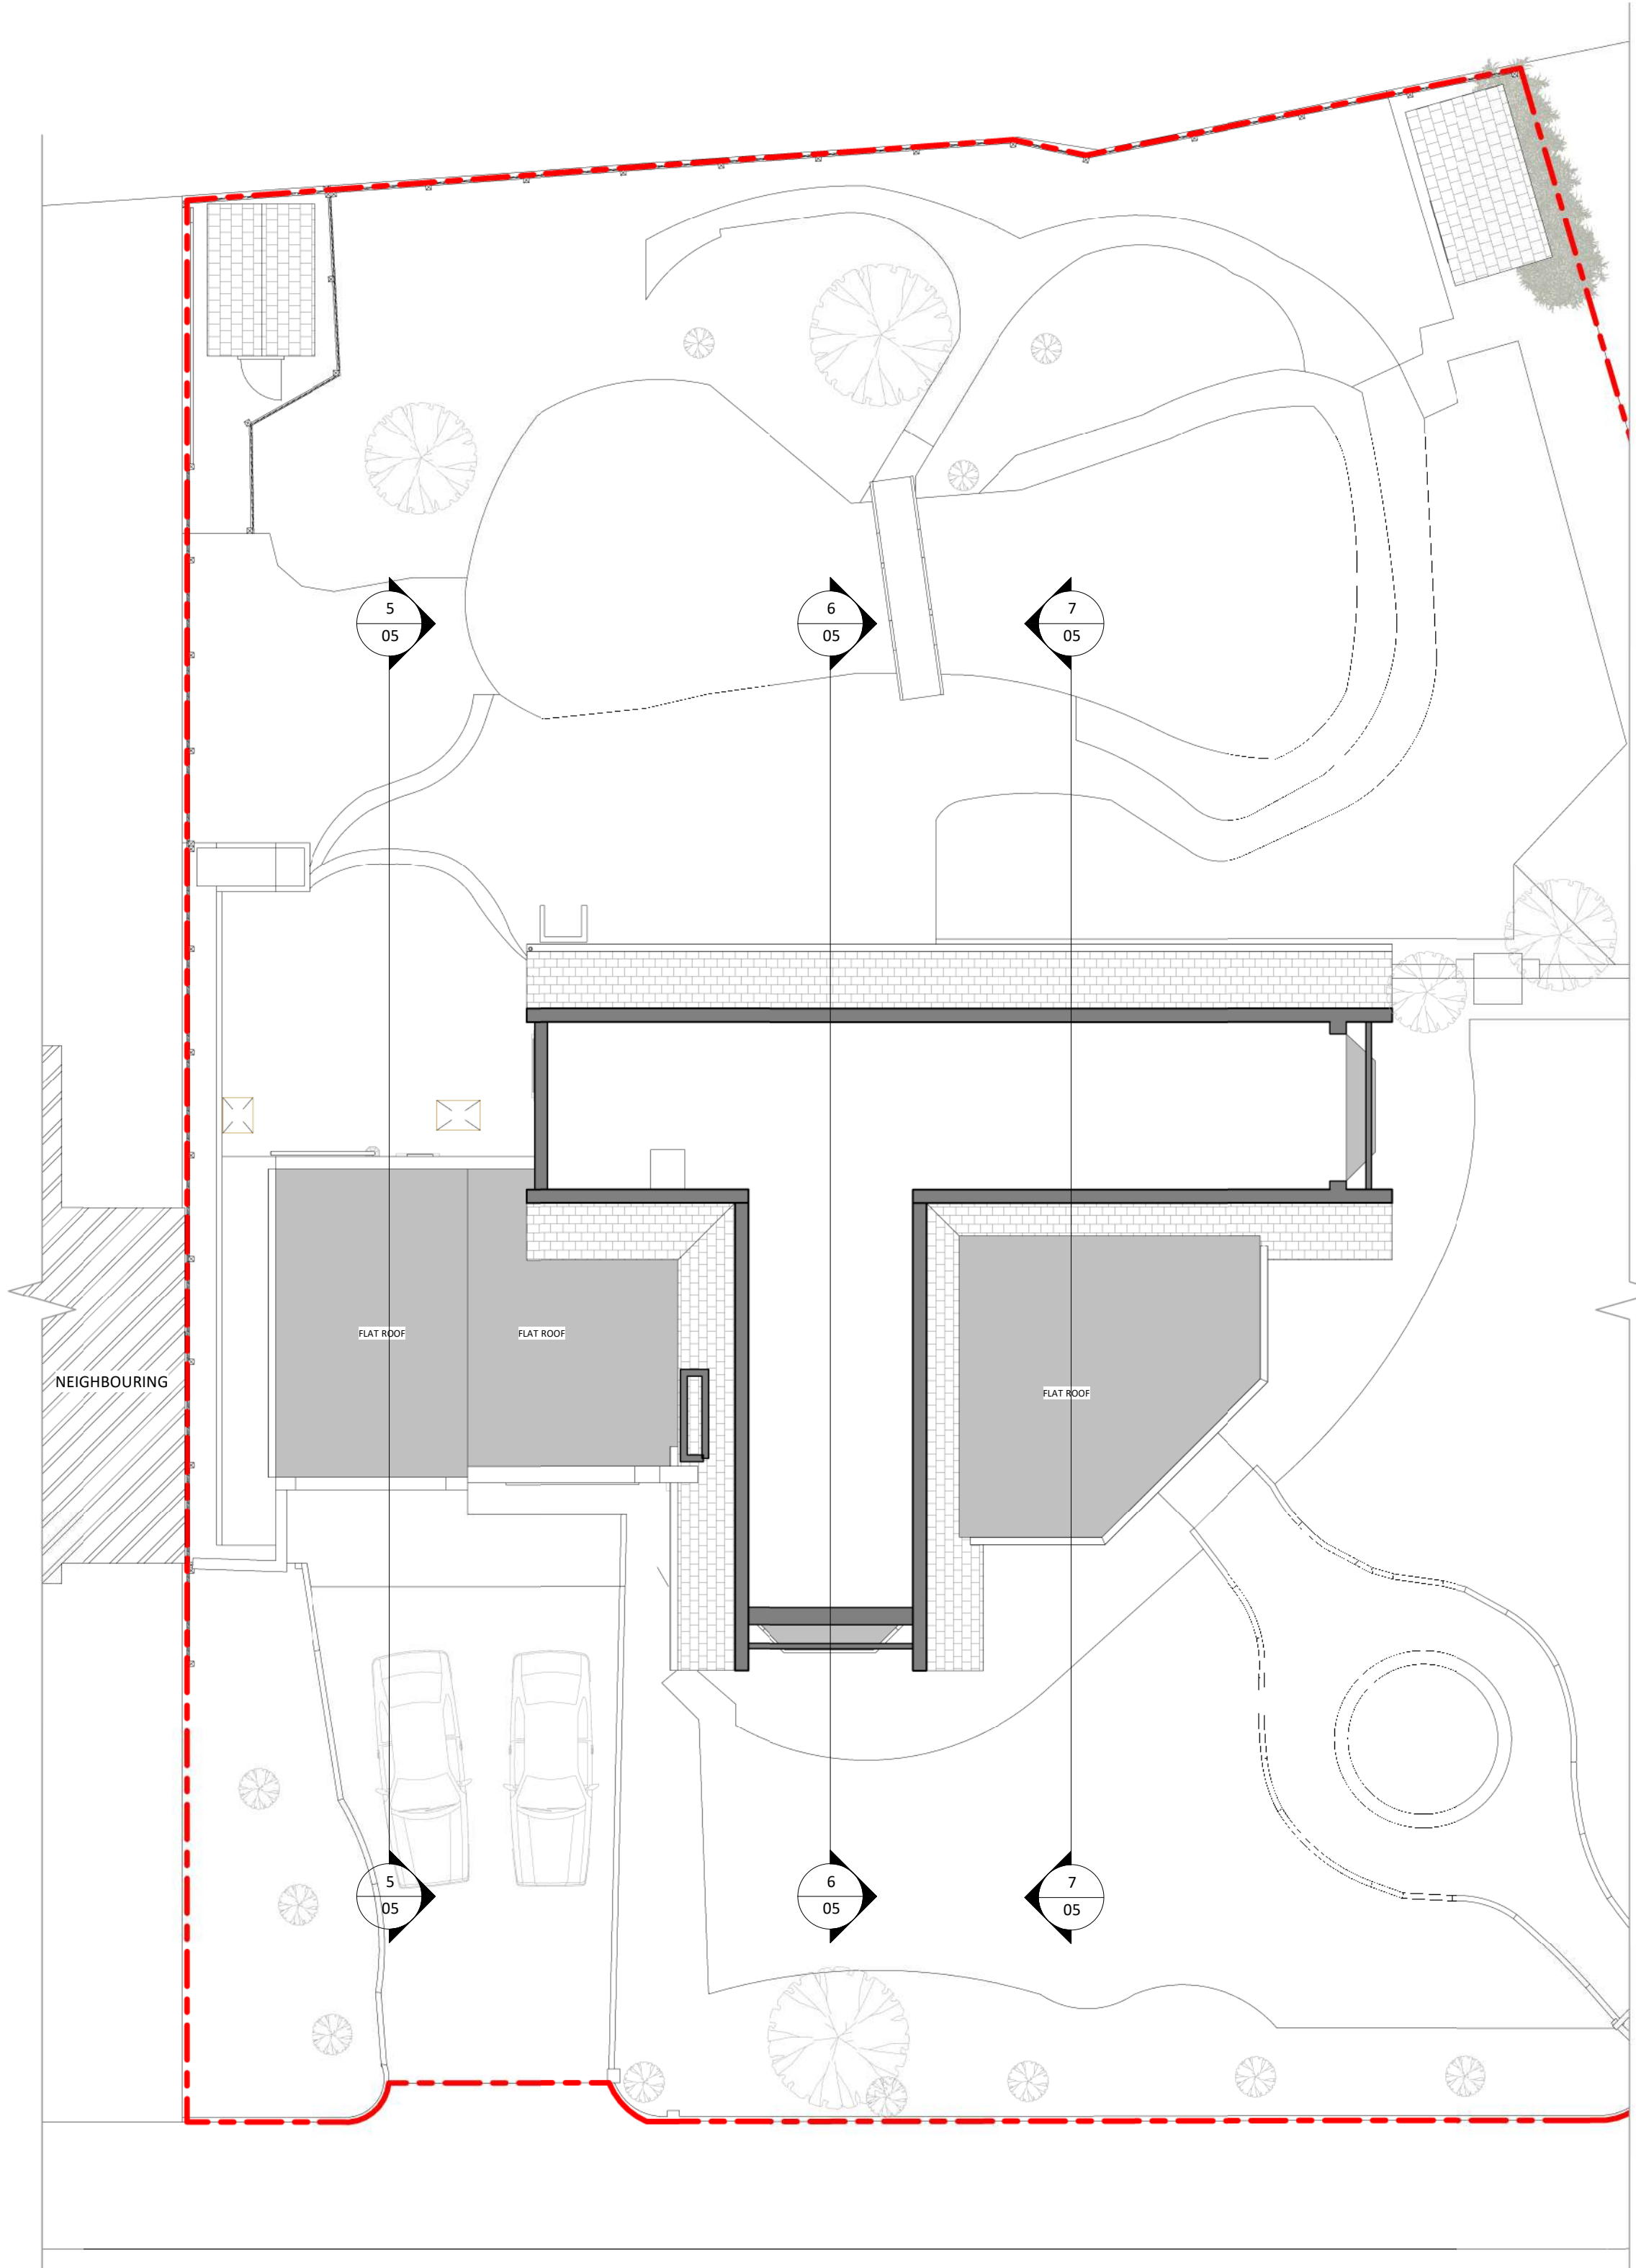

2 Existing Loft
1 : 100

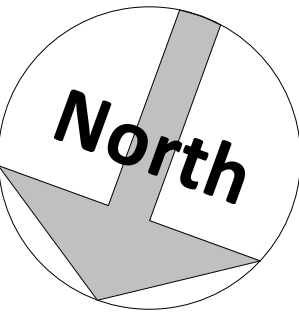

Amendments :			
Rev	Date	By	Description

Project :
62 Kings Drive,
Gravesend,
Kent
DA12 5BJ

Title :
Planning Drawings
Existing Ground & First Floor Plans

The Architects Of London
(0203 903 9093)

Bluetime Architecture
(01322 521026)

THE ARCHITECTS
OF LONDON

blue lime

Proposed extensions and alterations

Drawn by : M.J.G	Scale : 1 : 100	@ A1 Date : 07/10/2024
---------------------	--------------------	---------------------------

Drawing number : BL/DRG/3613/ 03	Rev :
-------------------------------------	-----------

Dimensions to be checked on site.

