




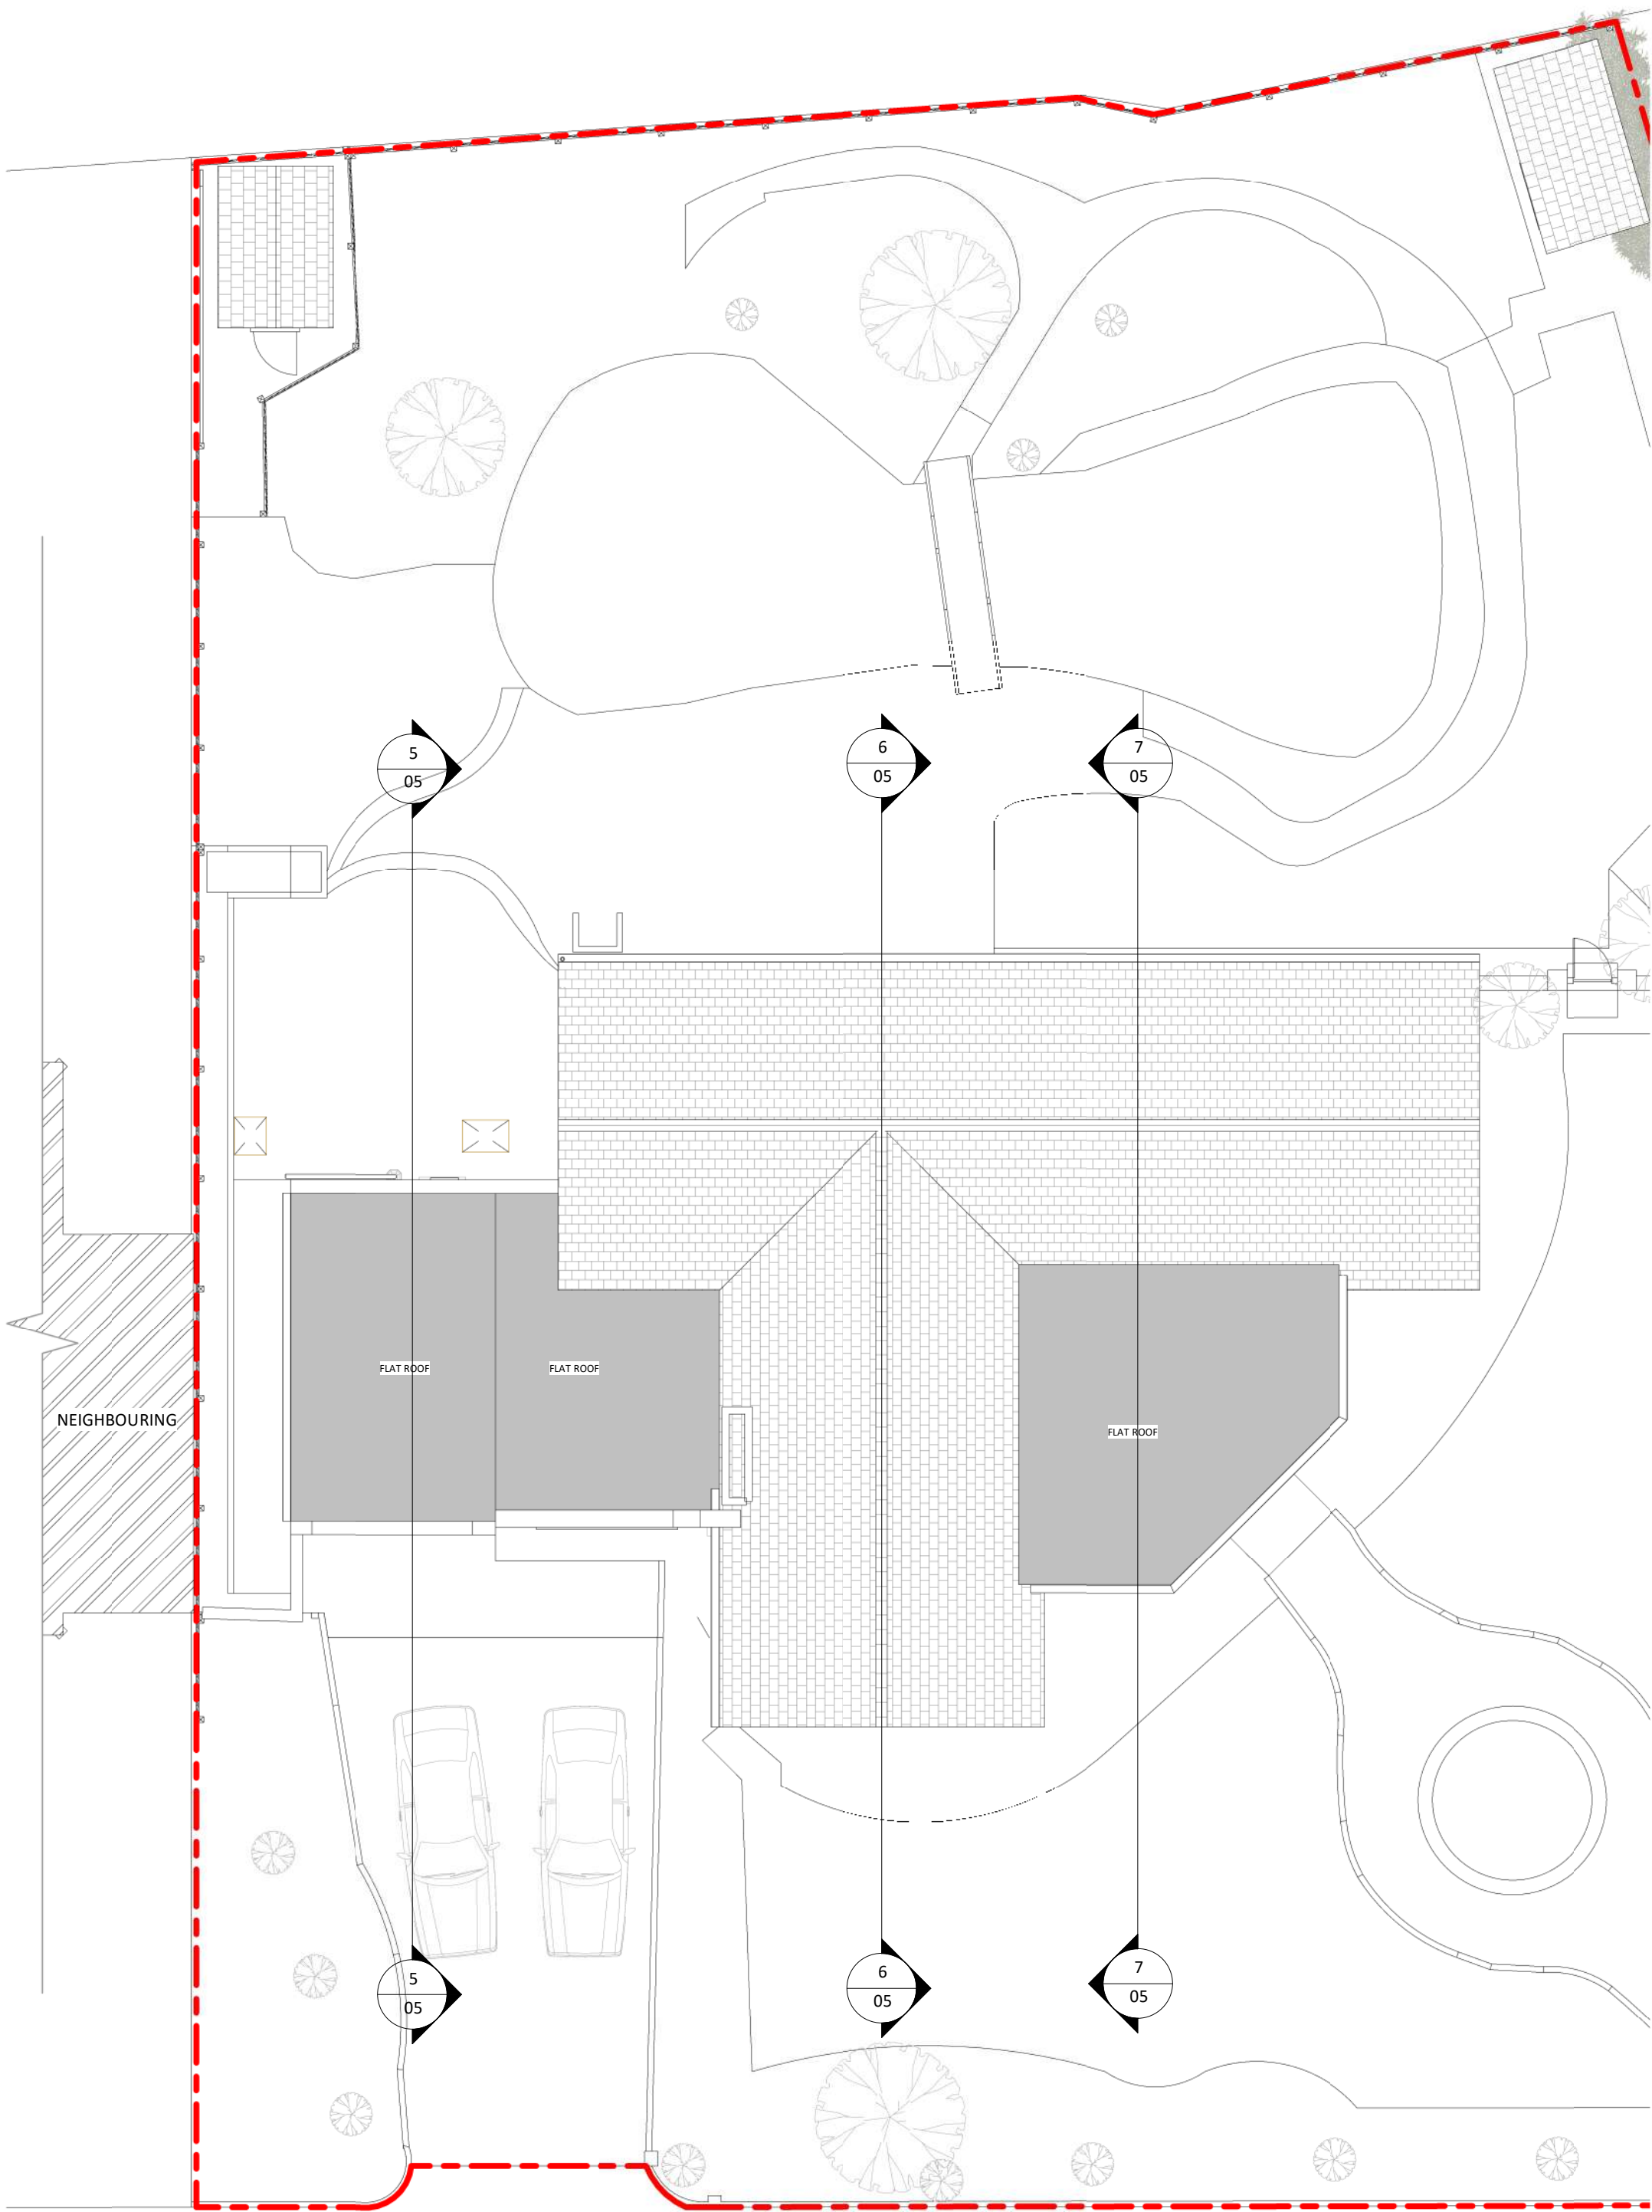

2 Existing Roof
1 : 100

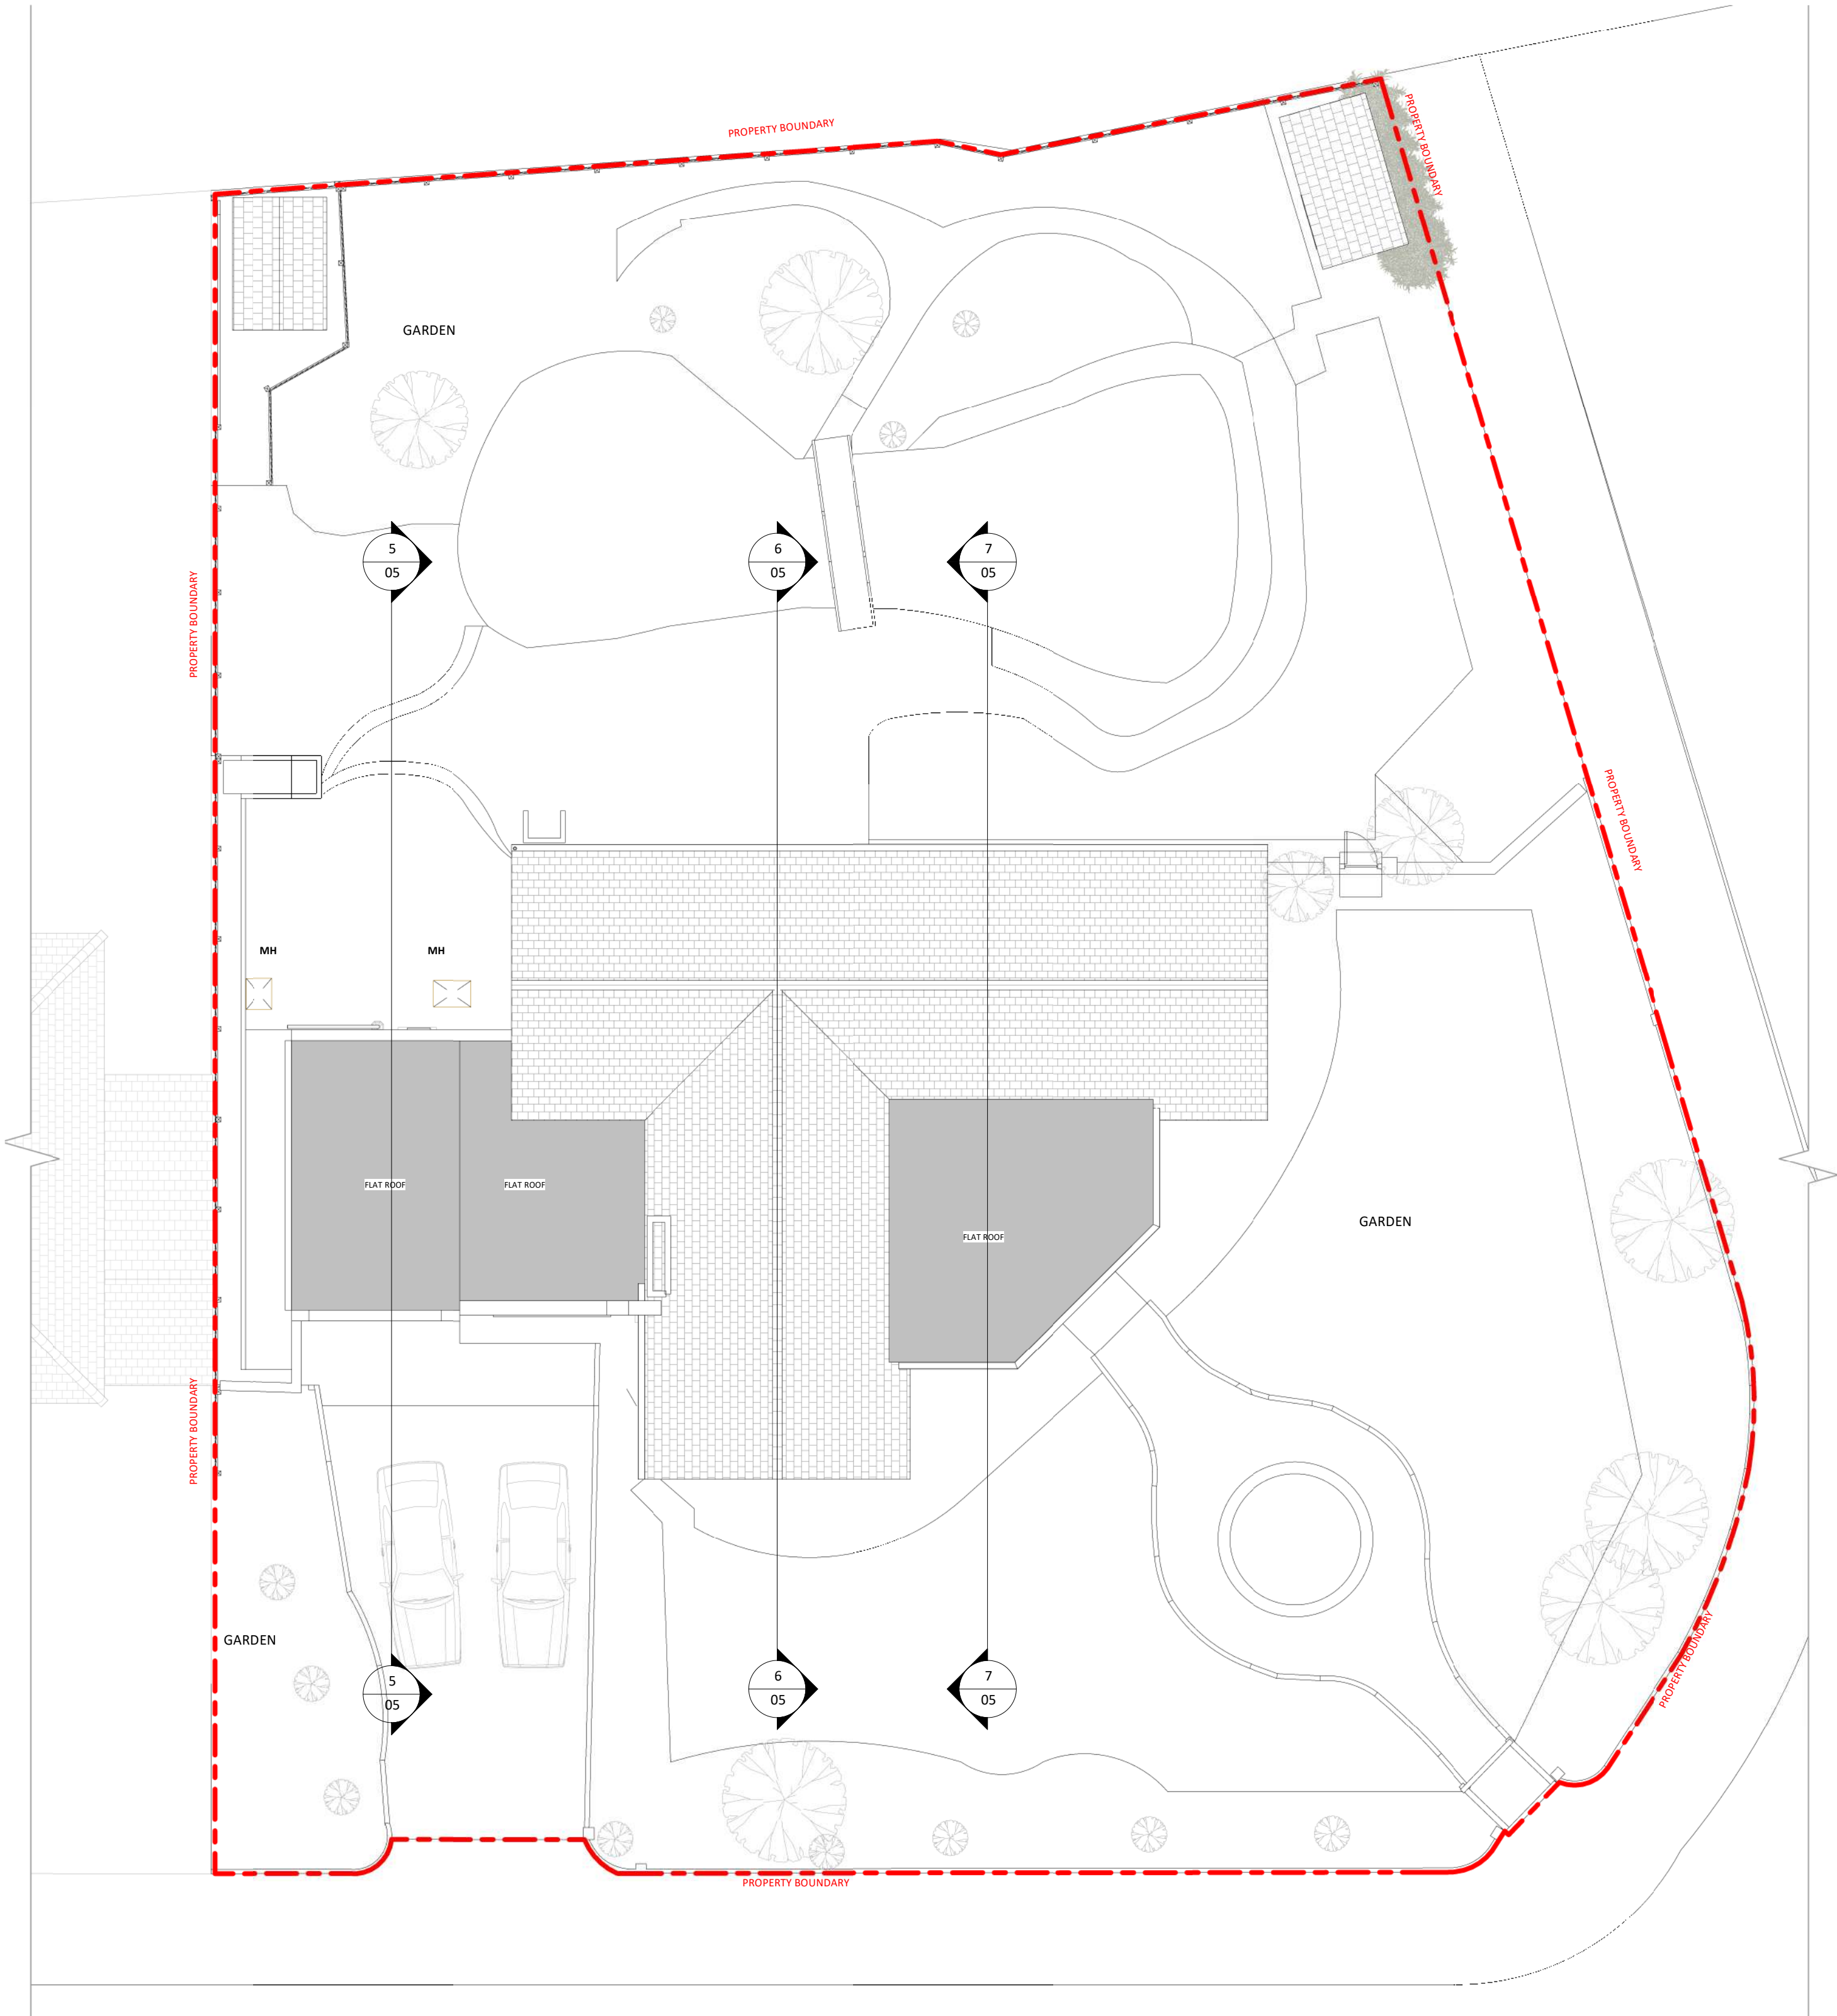


1 Existing Site Plan
1 : 100

 

© This drawing is the property of Bluetime Retail Ltd who retain the sole copyright of its contents & it may not be reproduced in part or in whole without written permission

- DRAINAGE STORM NEW
- DRAINAGE STORM EXISTING REMOVED
- DRAINAGE FOUL NEW
- DRAINAGE FOUL EXISTING
- DRAINAGE FOUL EXISTING REMOVED
- DRAINAGE COMBINED NEW
- DRAINAGE COMBINED EXISTING
- DRAINAGE COMBINED EXISTING REMOVED

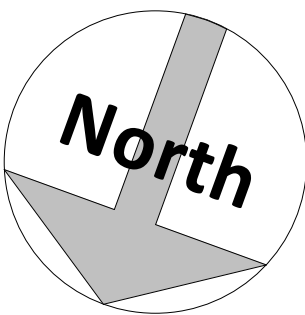

Amendments :			
Rev	Date	By	Description

Project :
**62 Kings Drive,
Gravesend,
Kent
DA12 5BJ**

Title :
**Planning Drawings
Exsiting Roof & Site Plans**

The Architects Of London
(0203 903 9093)

Bluetime Architecture
(01322 521026)

THE ARCHITECTS
OF LONDON

blue lime

Proposed extensions and alterations

Drawn by : M.J.G	Scale : 1 : 100	@ A1 Date : 07/10/2024
----------------------------	---------------------------	----------------------------------

Drawing number :
BL/DRG/3613/ 04

Dimensions to be checked on site.

07/10/2024 08:29:48