



- DRAINAGE STORM NEW
--- DRAINAGE STORM EXISTING REMOVED
--- DRAINAGE FOUL NEW
--- DRAINAGE FOUL EXISTING
--- DRAINAGE FOUL EXISTING REMOVED
--- DRAINAGE COMBINED NEW
--- DRAINAGE COMBINED EXISTING
--- DRAINAGE COMBINED EXISTING REMOVED

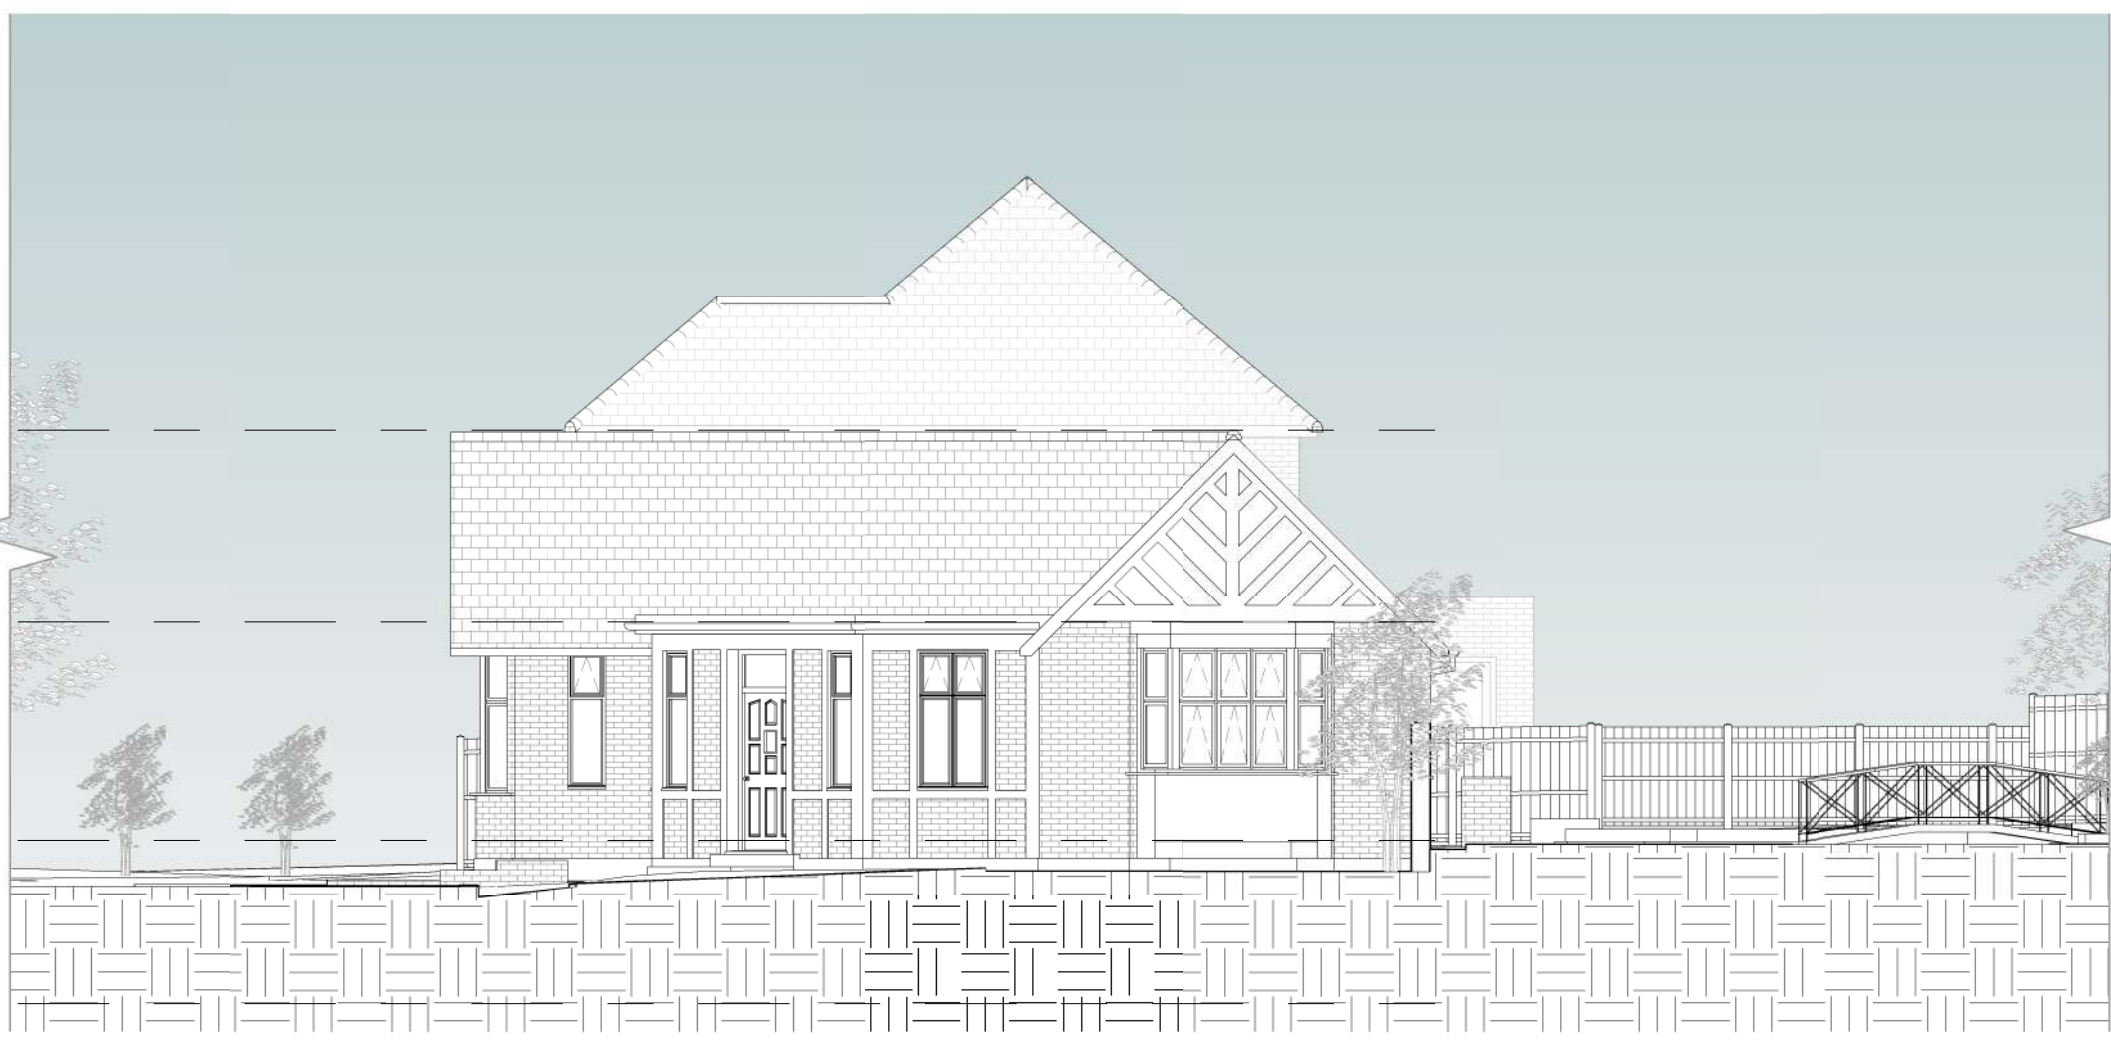


1 Existing Front Elevation
1 : 100




2 Existing Right Elevation
1 : 100

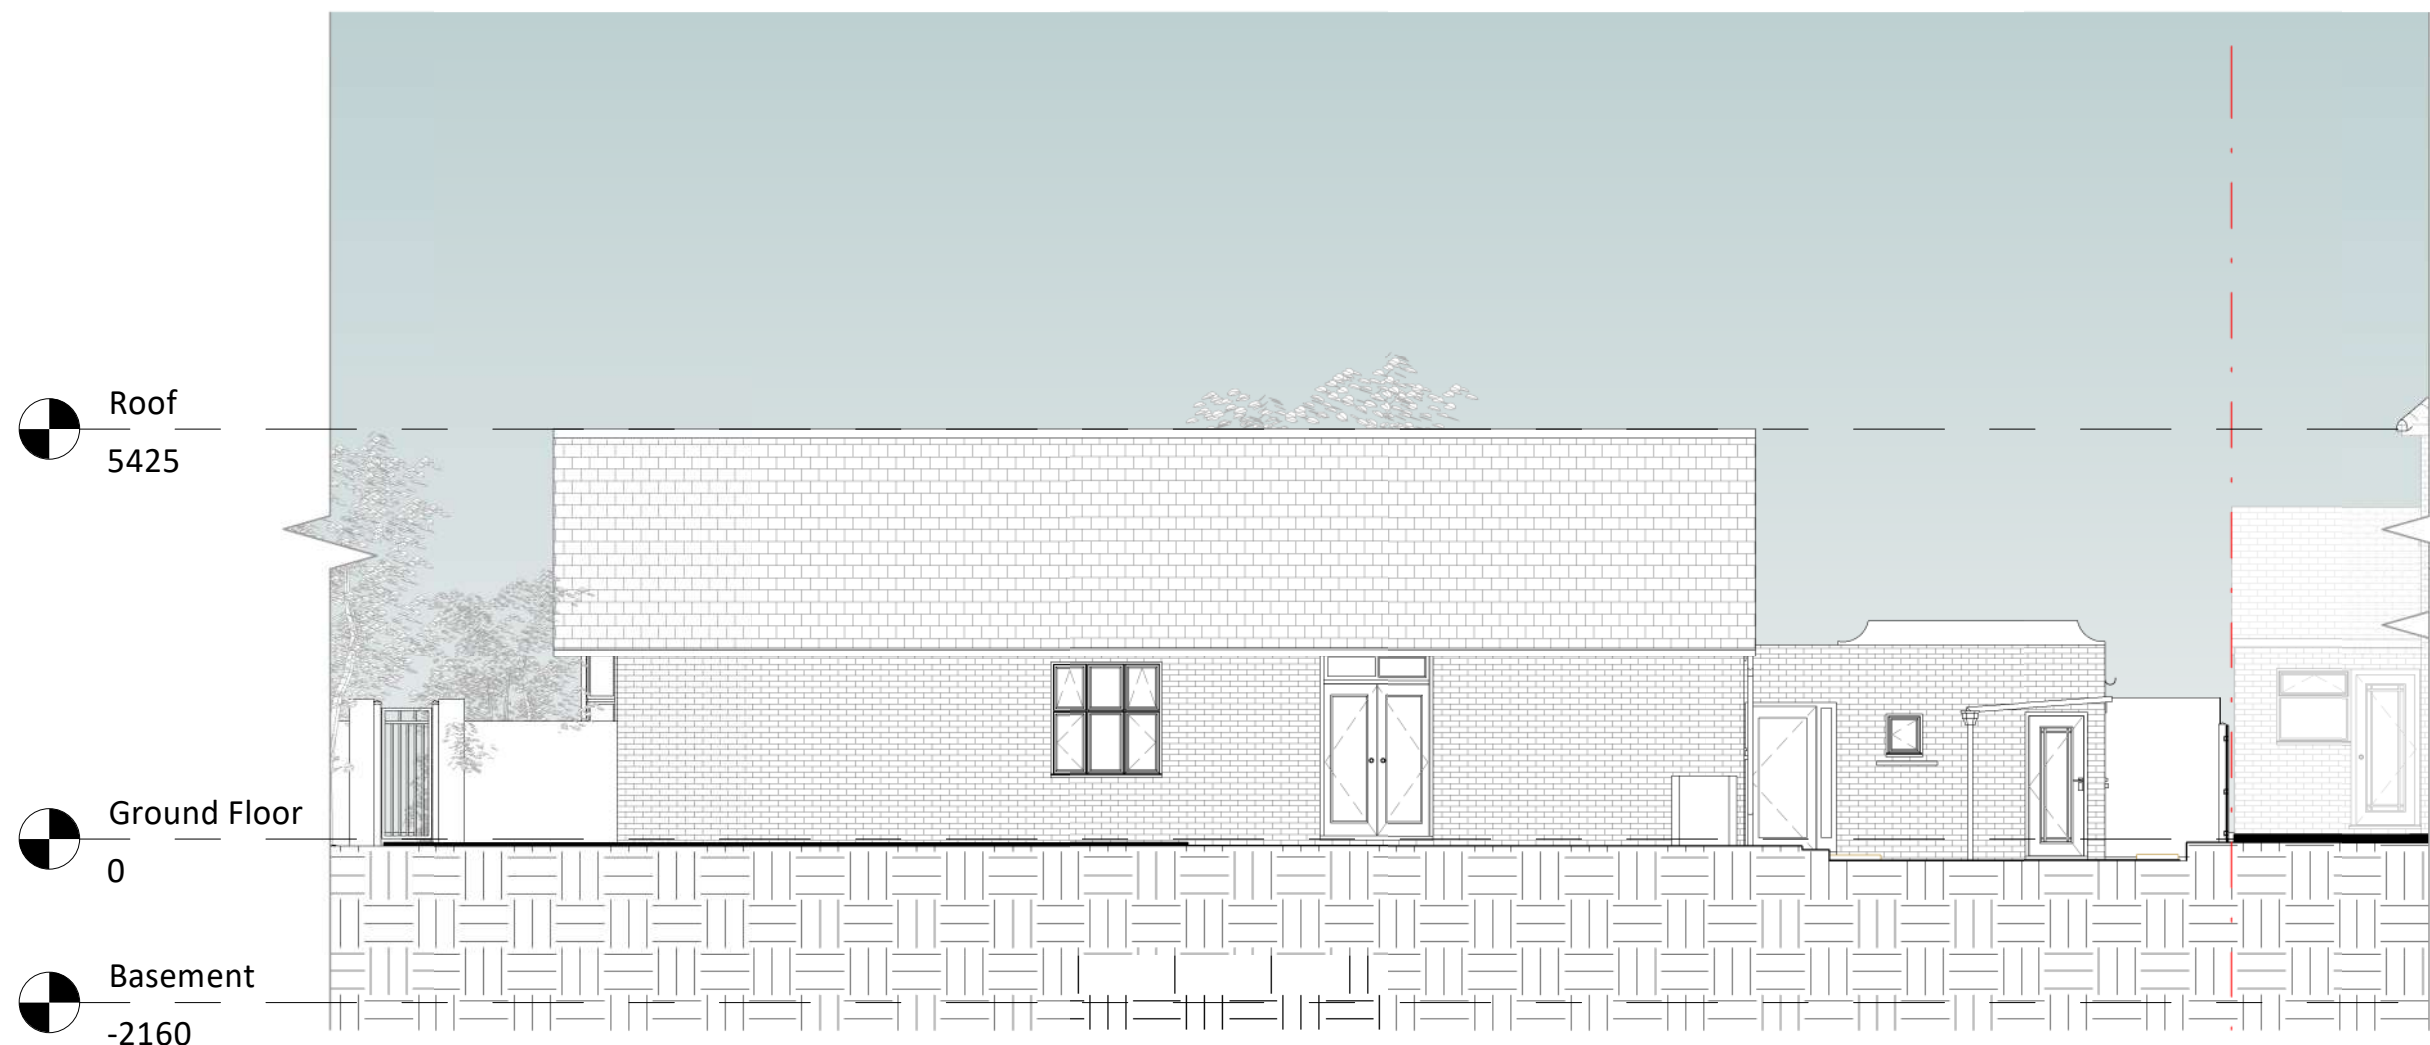


3 Existing Rear Elevation
1 : 100

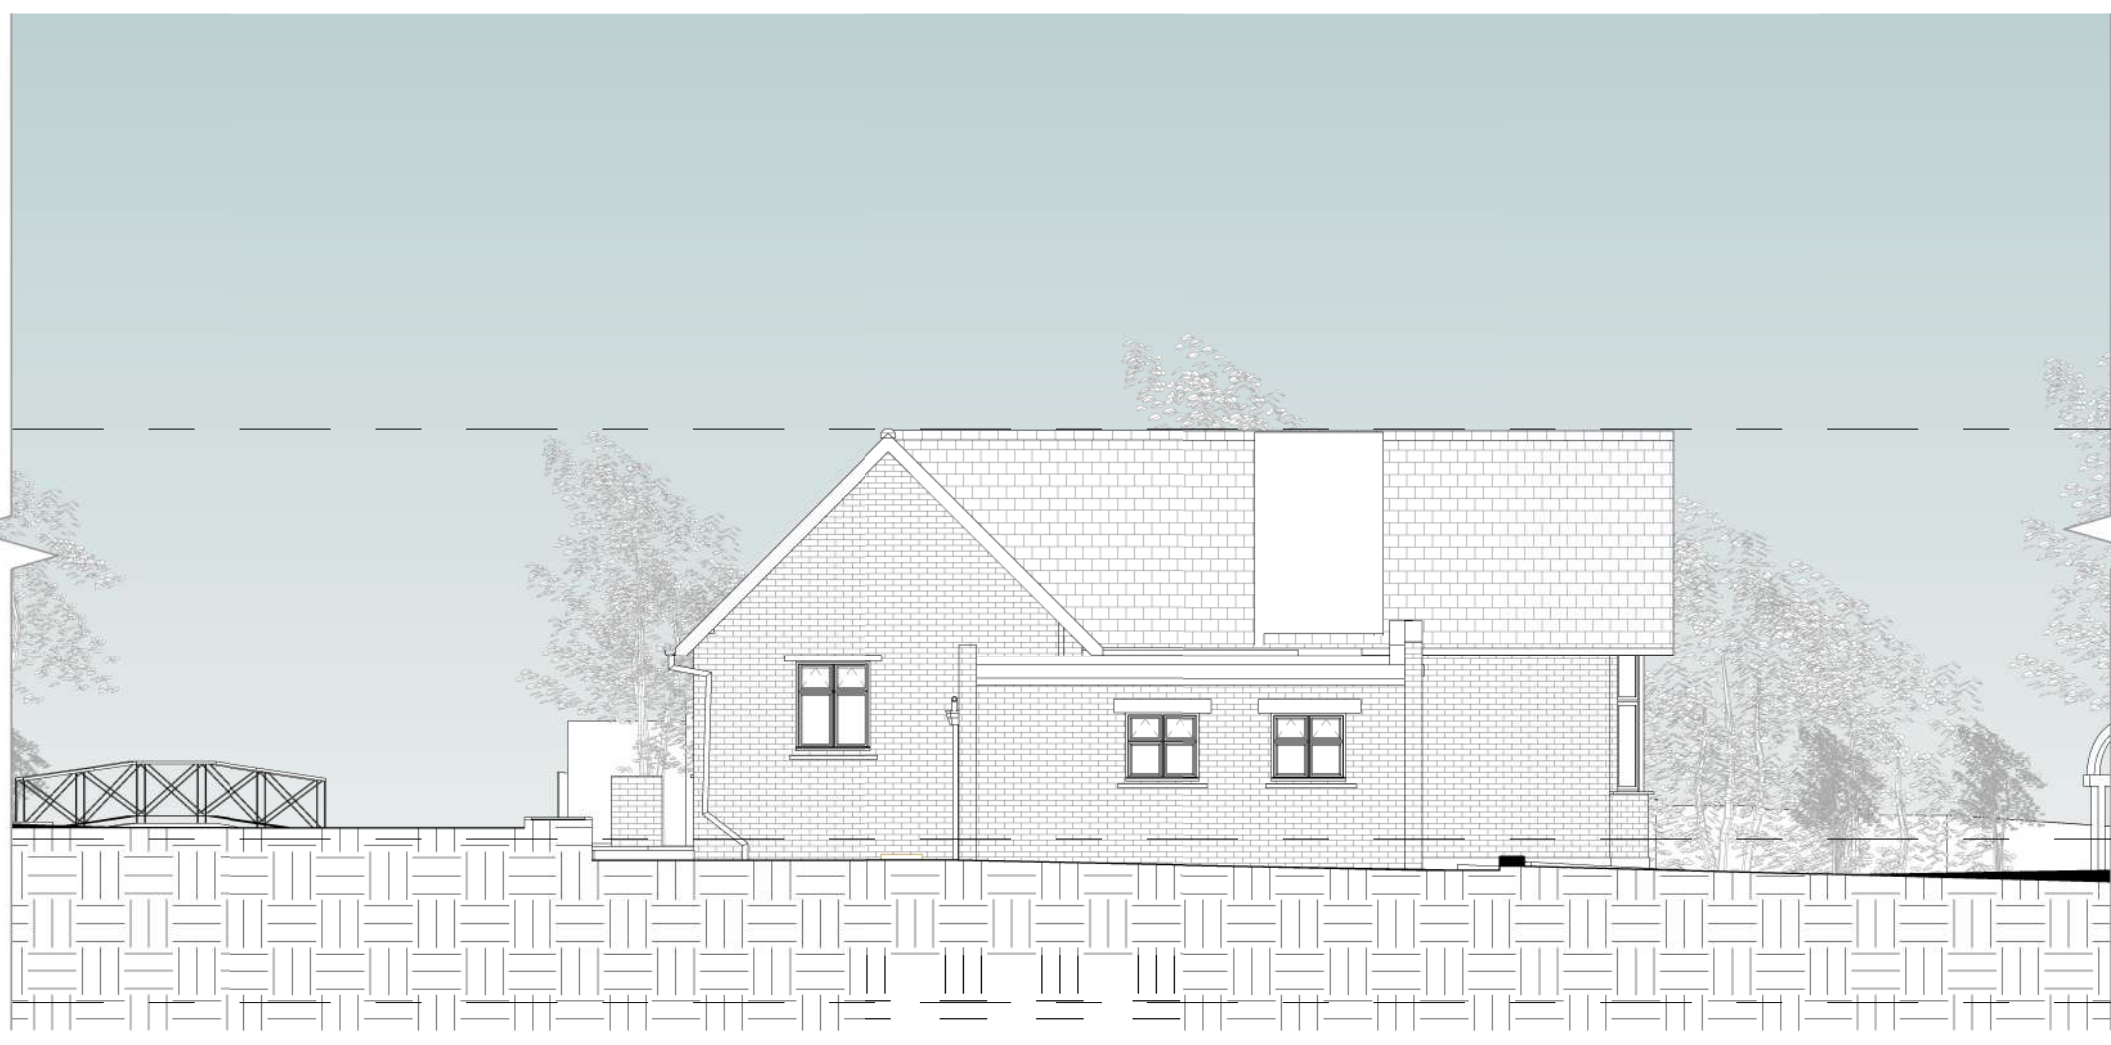

4 Existing Left Elevation
1 : 100

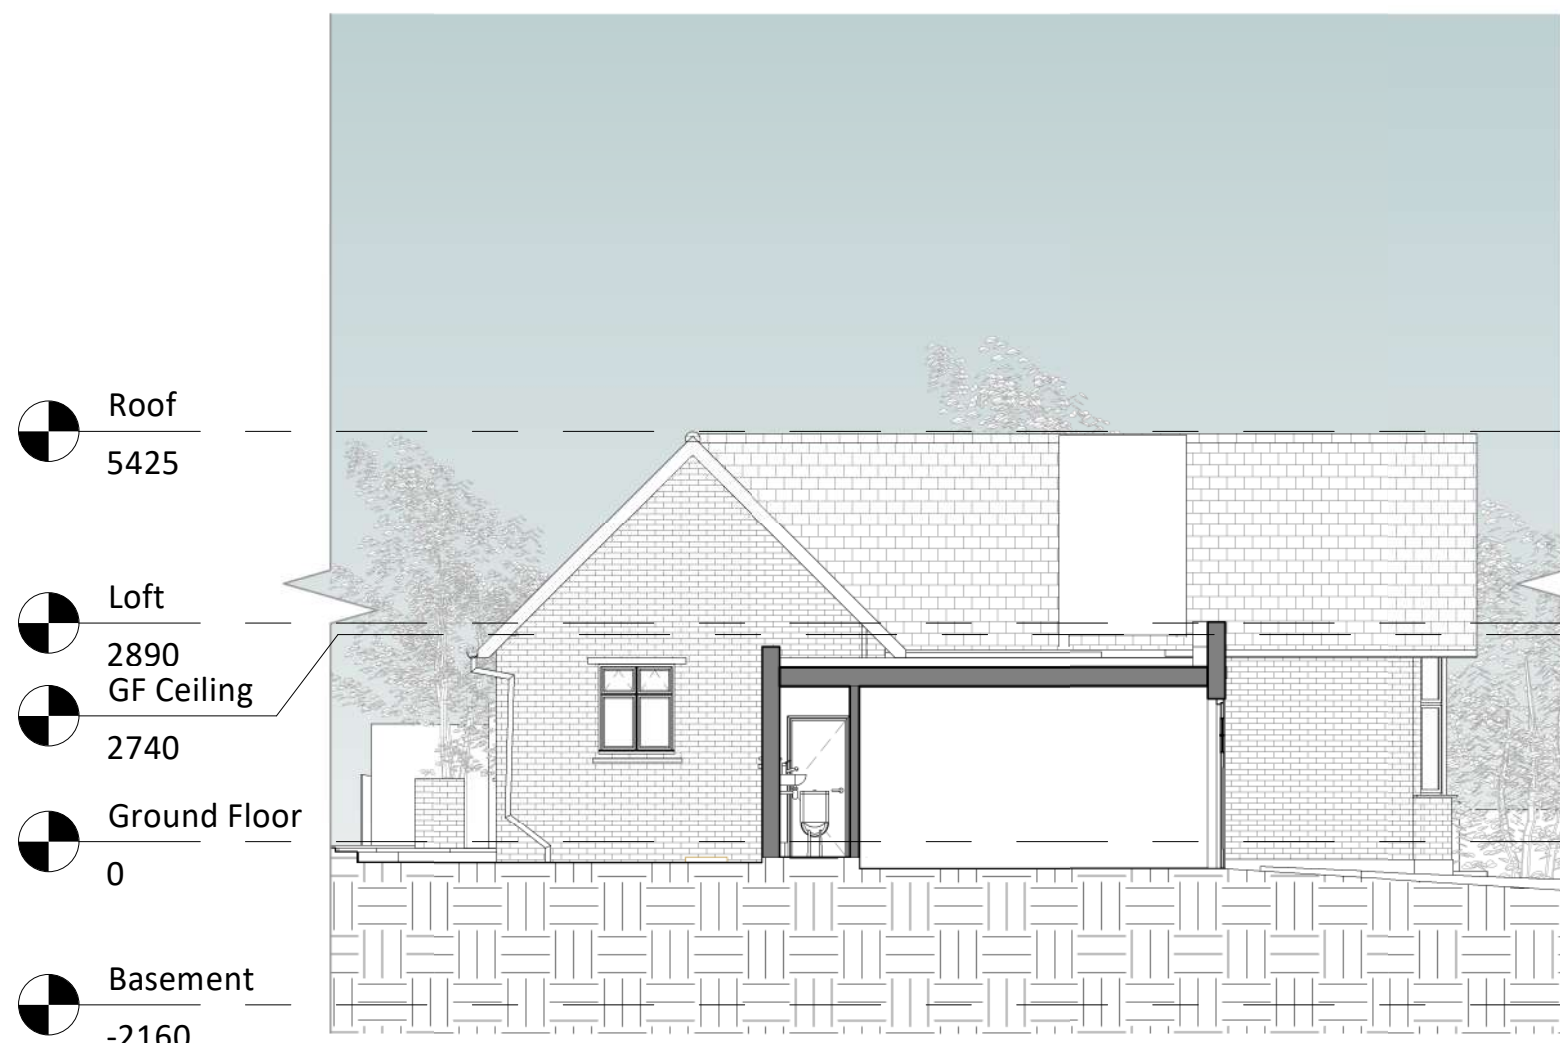


5 Existing Section 1
1 : 100

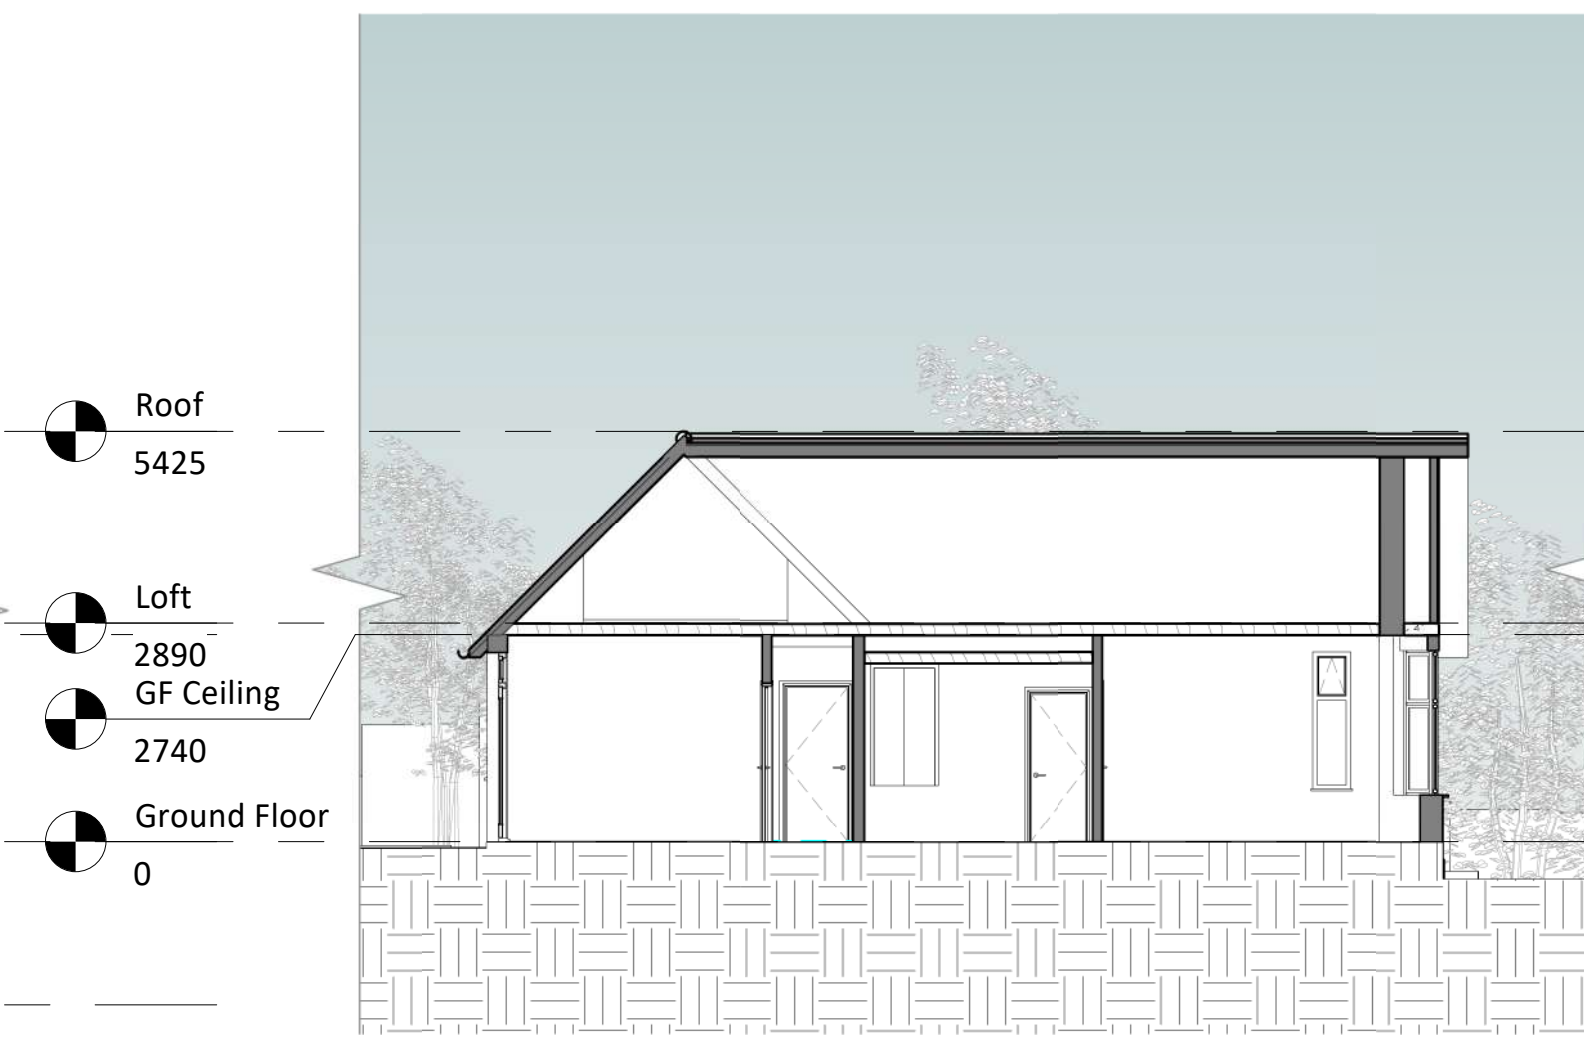

6 Existing Section 2
1 : 100



7 Existing Section 3
1 : 100

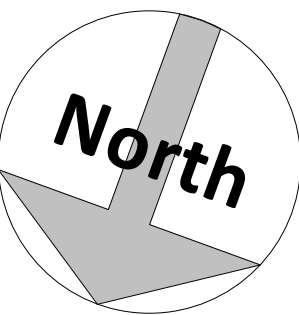

Amendments :		
Rev	Date	Description

Project :
**62 Kings Drive,
Gravesend,
Kent
DA12 5BJ**

Title :
**Planning Drawings
Existing Elevations & Sections**

The Architects Of London
(0203 903 9093)

Bluetime Architecture
(01322 521026)

THE ARCHITECTS
OF LONDON

blue lime

Proposed extensions and alterations

Drawn by : M.J.G	Scale : 1 : 100	@ A1 Date : 07/10/2024
Drawing number : BL/DRG/3613/ 05	Rev : 	

Dimensions to be checked on site.

