



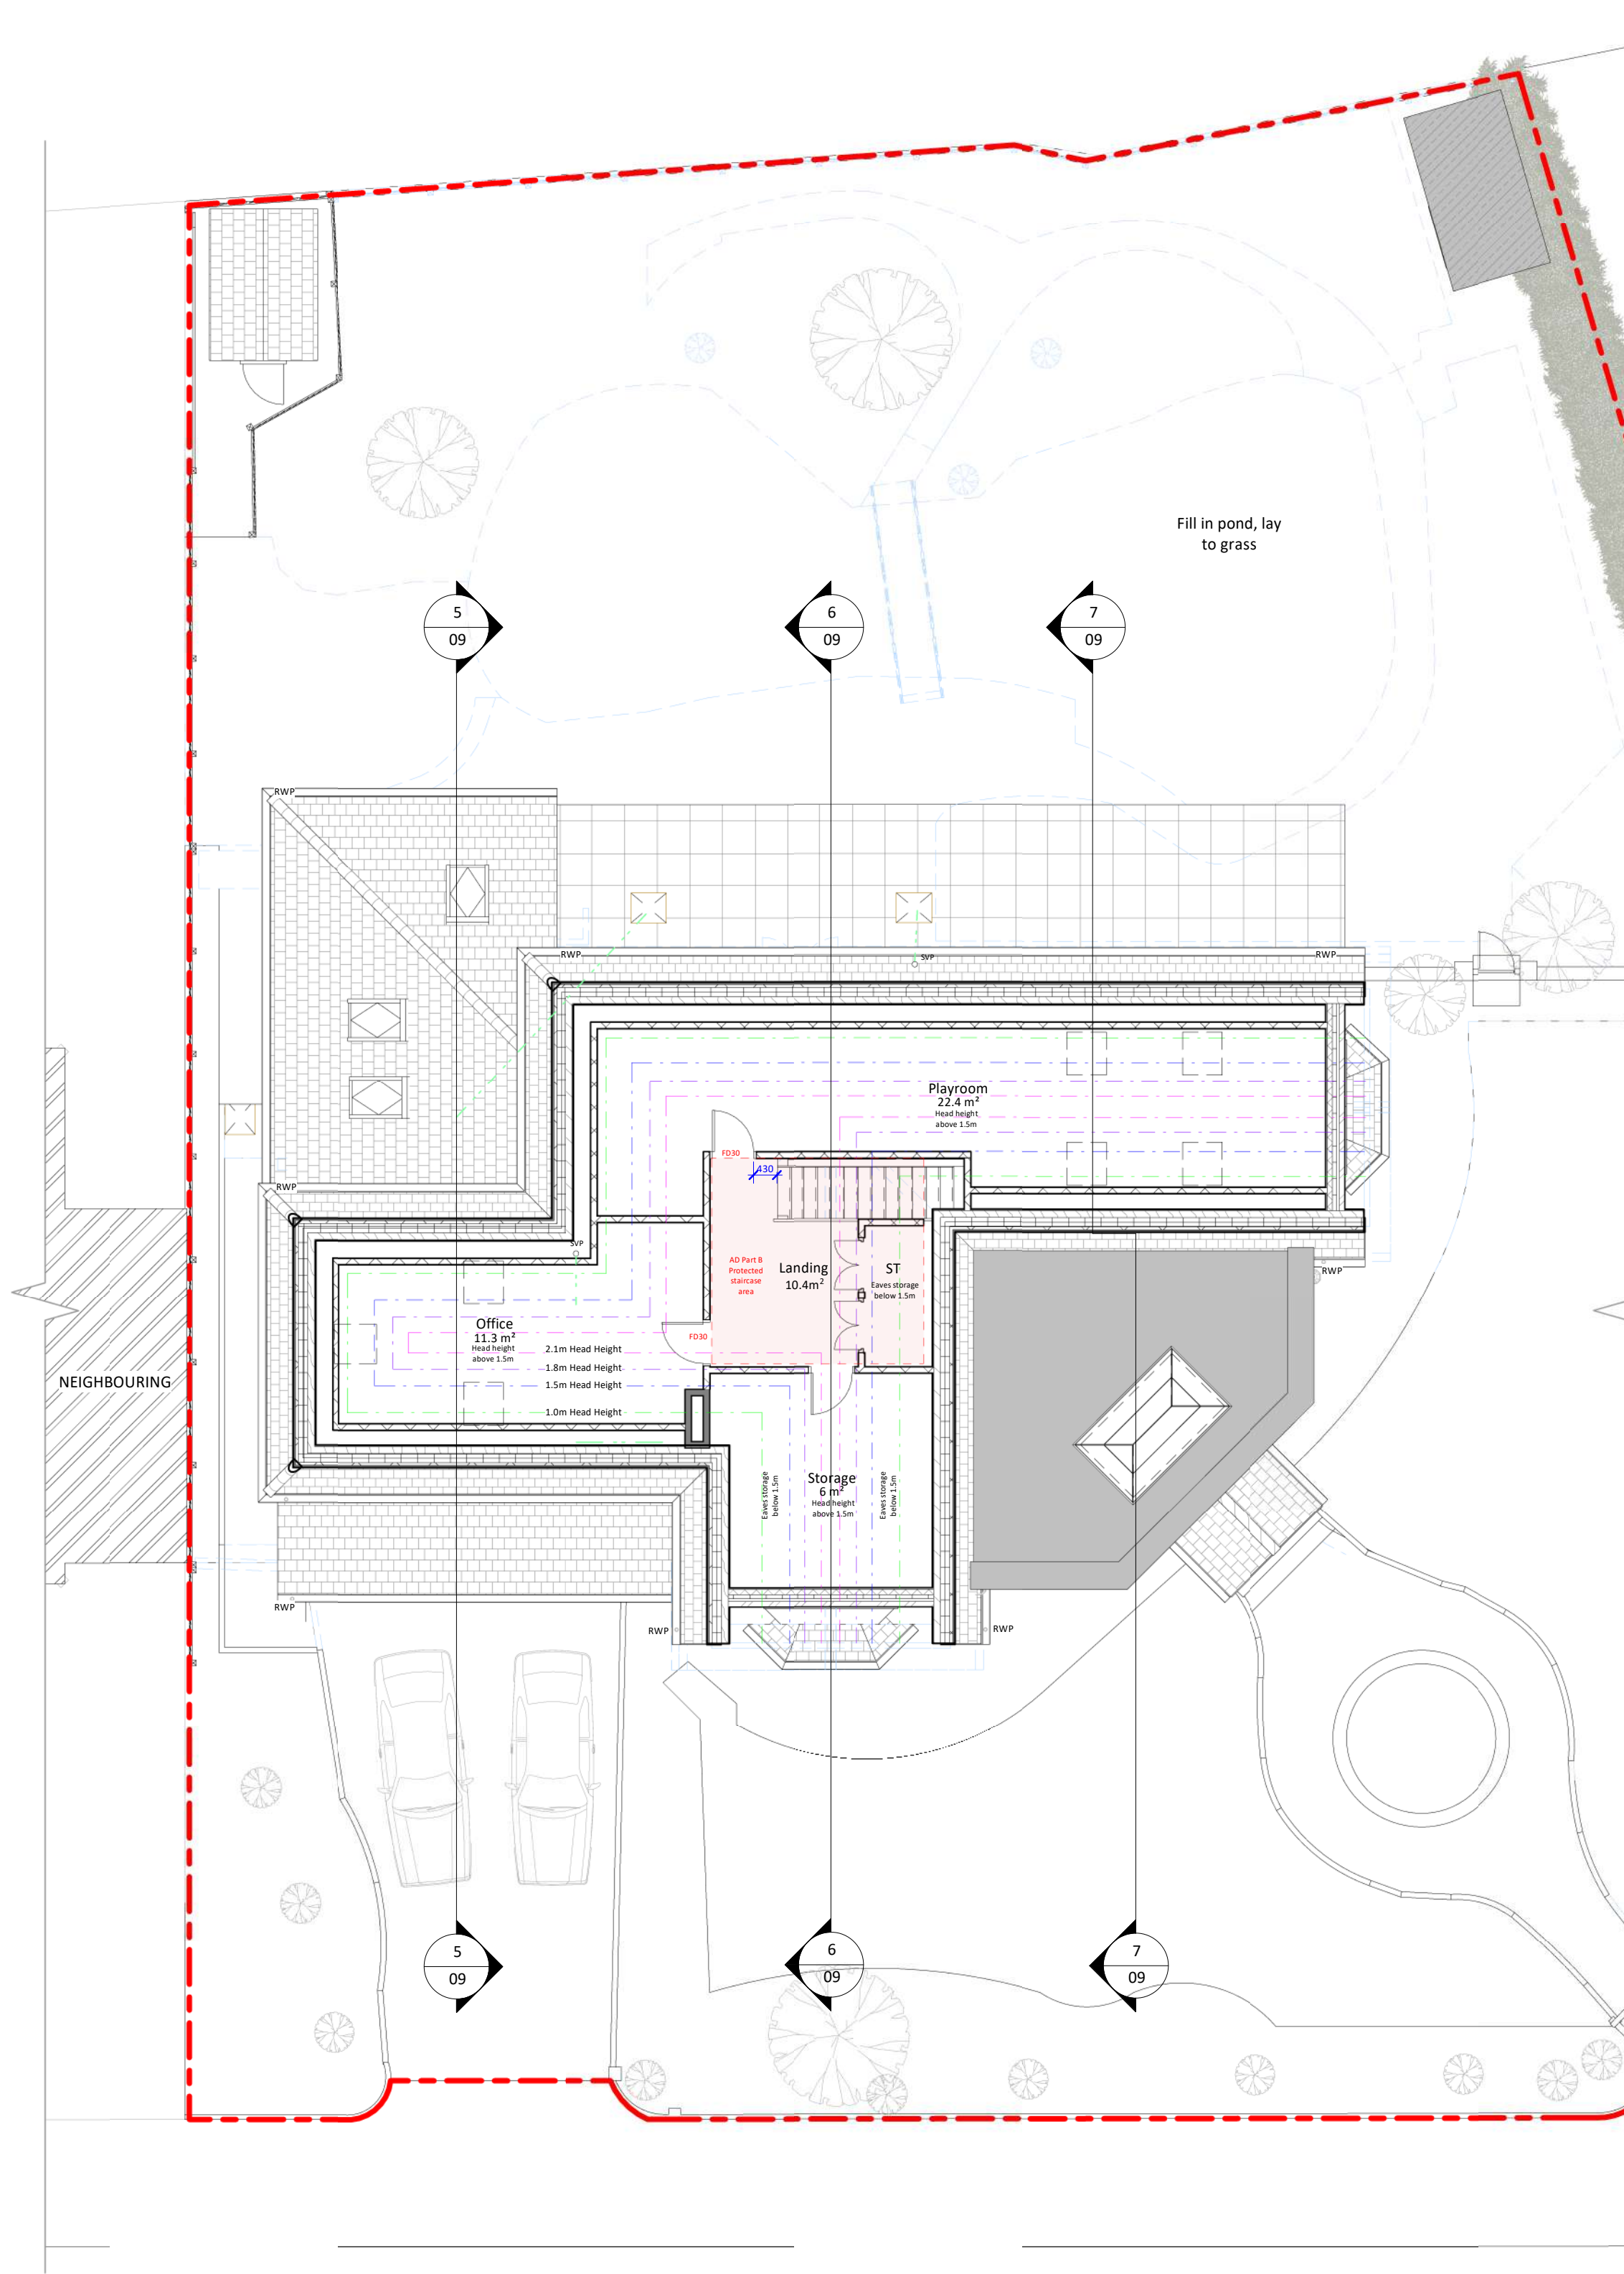

1 Proposed Loft
1 : 100

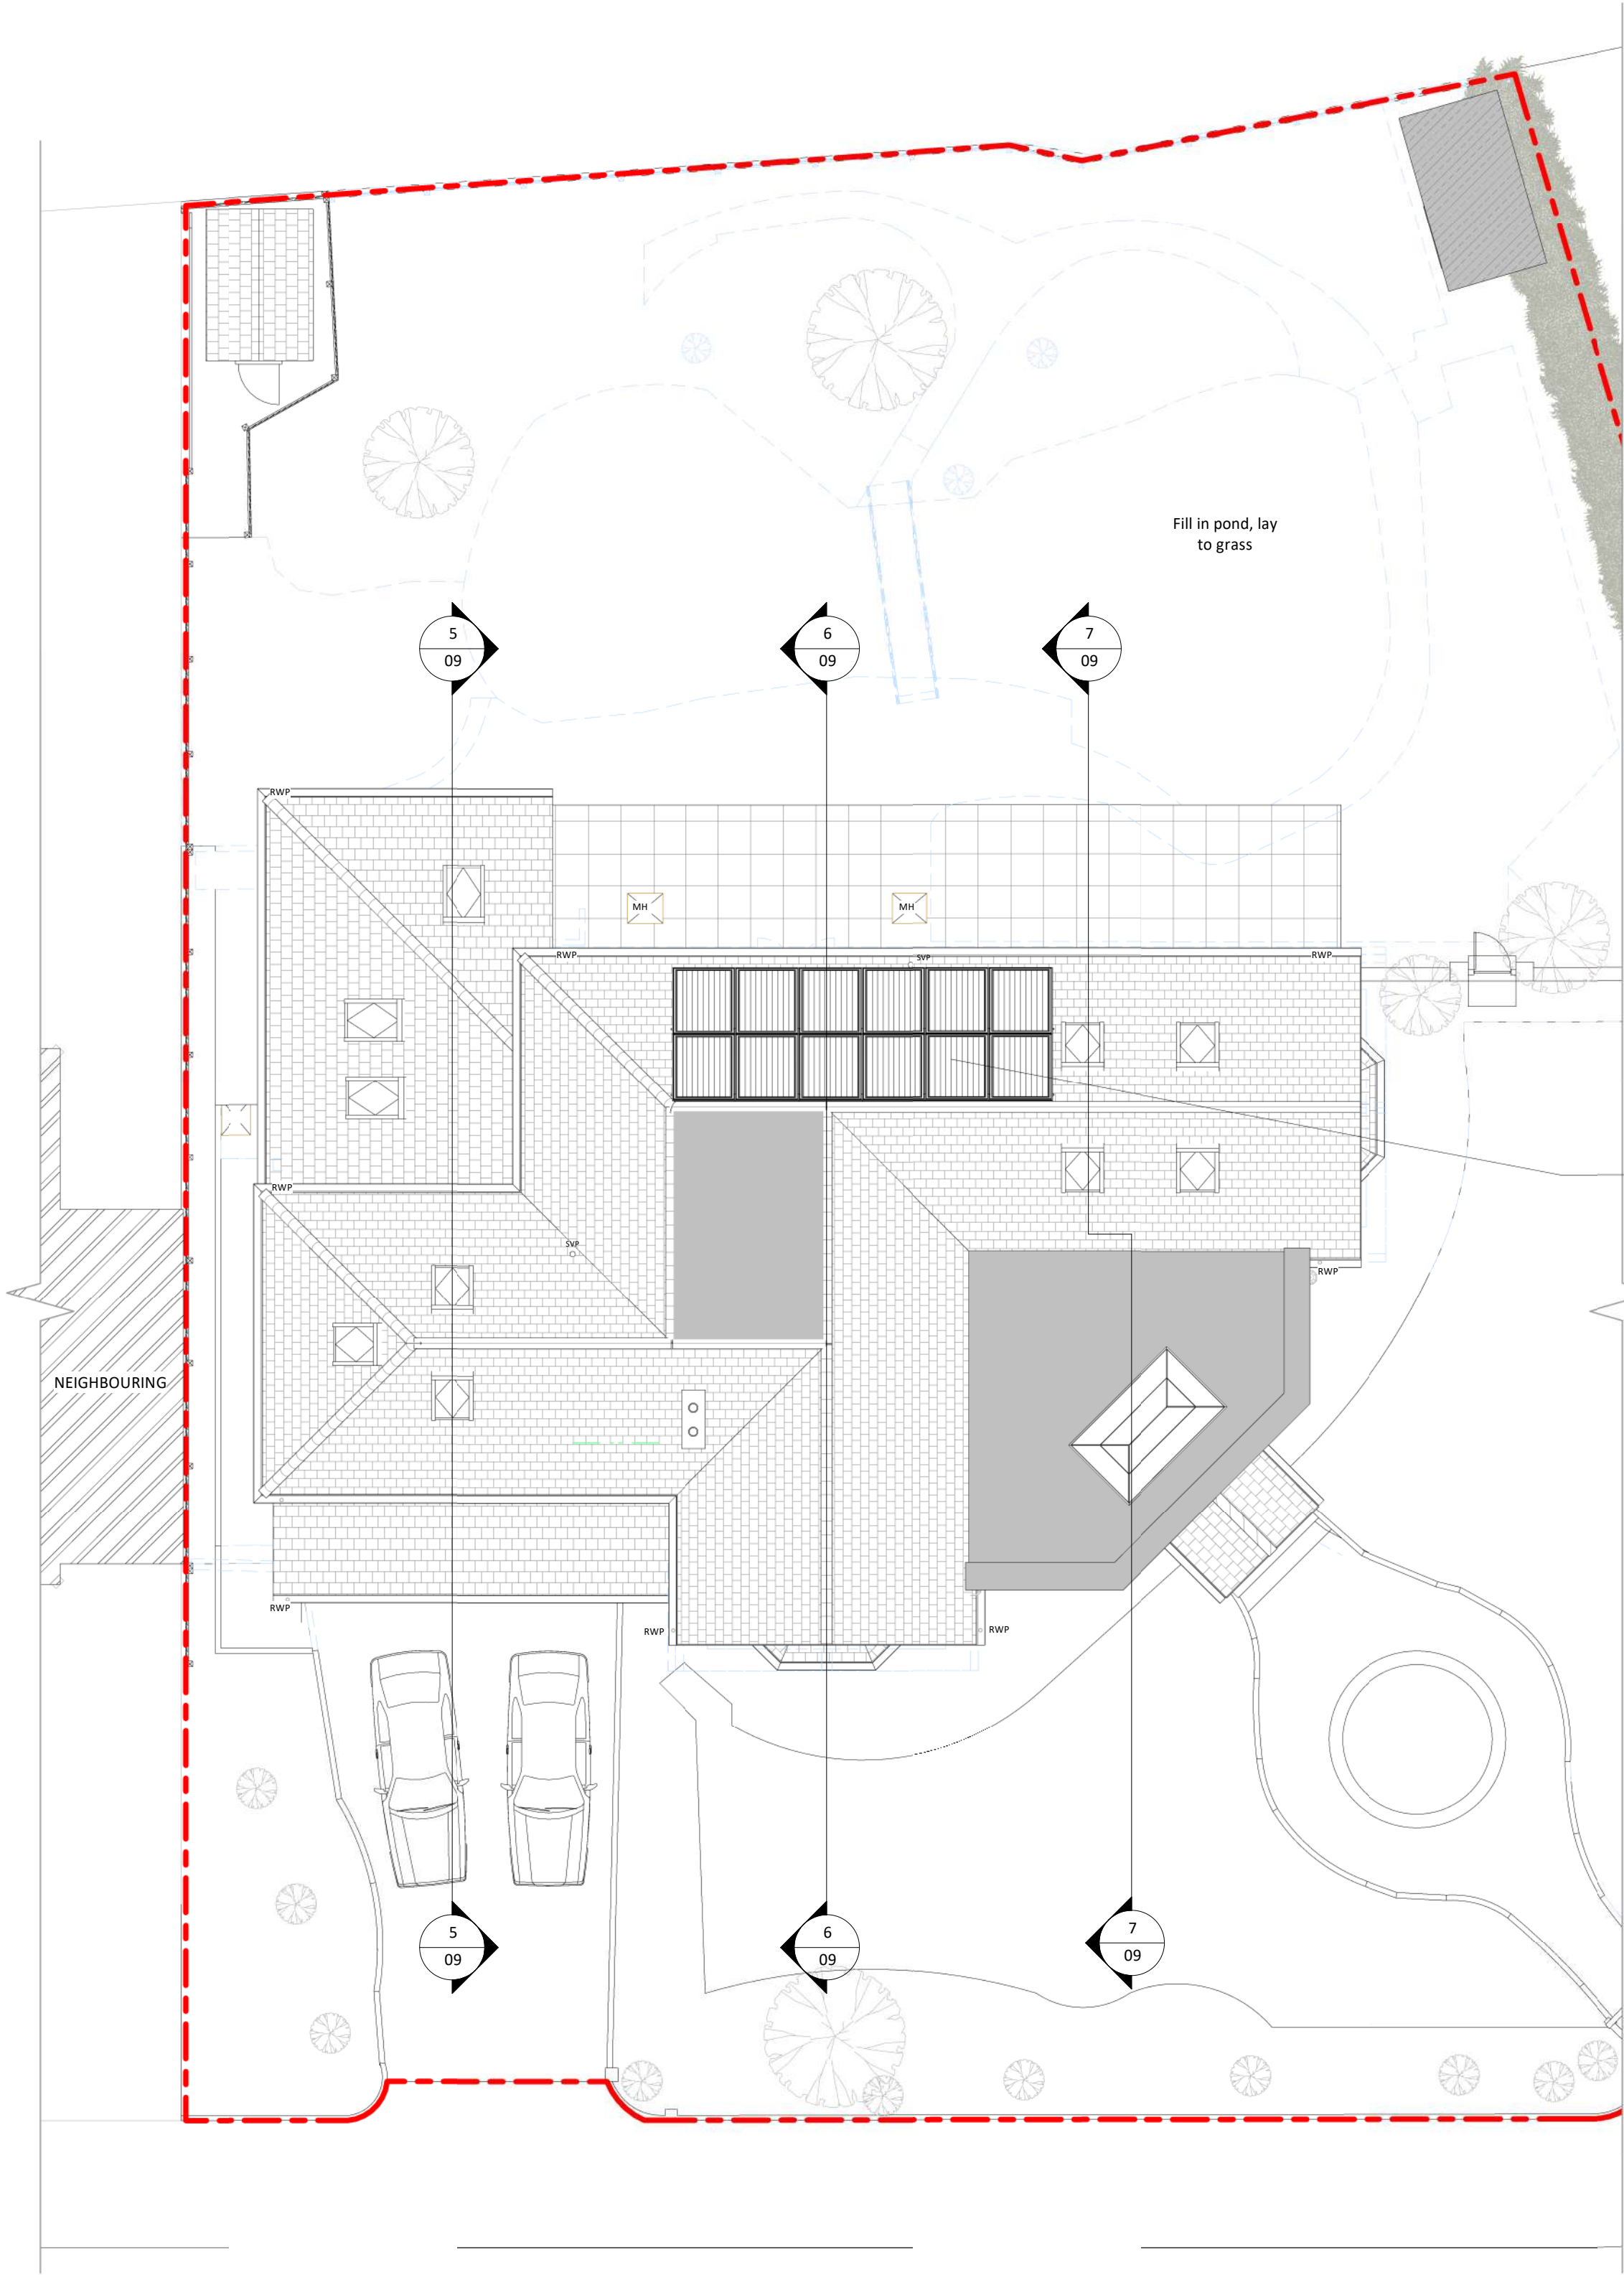


2 Proposed Roof
1 : 100

© This drawing is the property of Bluetime Retail Ltd who retain the sole copyright of its contents & it may not be reproduced in part or in whole without written permission

- DRAINAGE STORM NEW
- DRAINAGE STORM EXISTING
- DRAINAGE STORM EXISTING REMOVED
- DRAINAGE FOUL NEW
- DRAINAGE FOUL EXISTING
- DRAINAGE FOUL EXISTING REMOVED
- DRAINAGE COMBINED NEW
- DRAINAGE COMBINED EXISTING
- DRAINAGE COMBINED EXISTING REMOVED

EXTERNAL FINISHES SCHEDULE	
1	Walls – Brickwork and timber details to match existing house
2	Pitched Roof – Tiles to match existing house
3	Flat Roof – GRP/epdm/Felt
4	Rooflights – White/Grey/Black uPVC/Aluminium/Timber
5	Lantern – White/Grey/Black uPVC/Aluminium/Timber
6	Windows – White/Grey/Black uPVC/Aluminium/Timber
7	Doors – White/Grey/Black uPVC/Aluminium/Timber
8	Garage Door - White/Grey/Black uPVC/Aluminium/Timber
9	RWP/Gutters/Fascia – Black PVC downpipes, guttering and black fascia
10	Solar Panels installed on the roof
11	
12	
13	
14	
15	

Solar Panels – Specification, size, coverage and power rating subject to specialist input and client budget

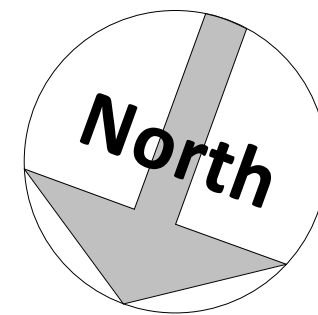

Amendments :			
Rev	Disc	Date	Description

Project :
62 Kings Drive,
Gravesend,
Kent
DA12 5BJ

Title :
Planning Drawings
Proposed Loft Floor & Roof Plans


The Architects Of London
(0203 903 9093)

Bluelime Architecture
(01322 521026)

THE ARCHITECTS
A TRADING NAME OF LONDON OF BLUETIME

bluelime®

Proposed extensions and alterations			
Drawn by :	Scale :	@ A1	Date :
M.J.G	1 : 100		07/10/2024
Drawing number :	BL/DRG/3613/ 08		Rev :
Dimensions to be checked on site.			

 

07/10/2024 08:40:32