



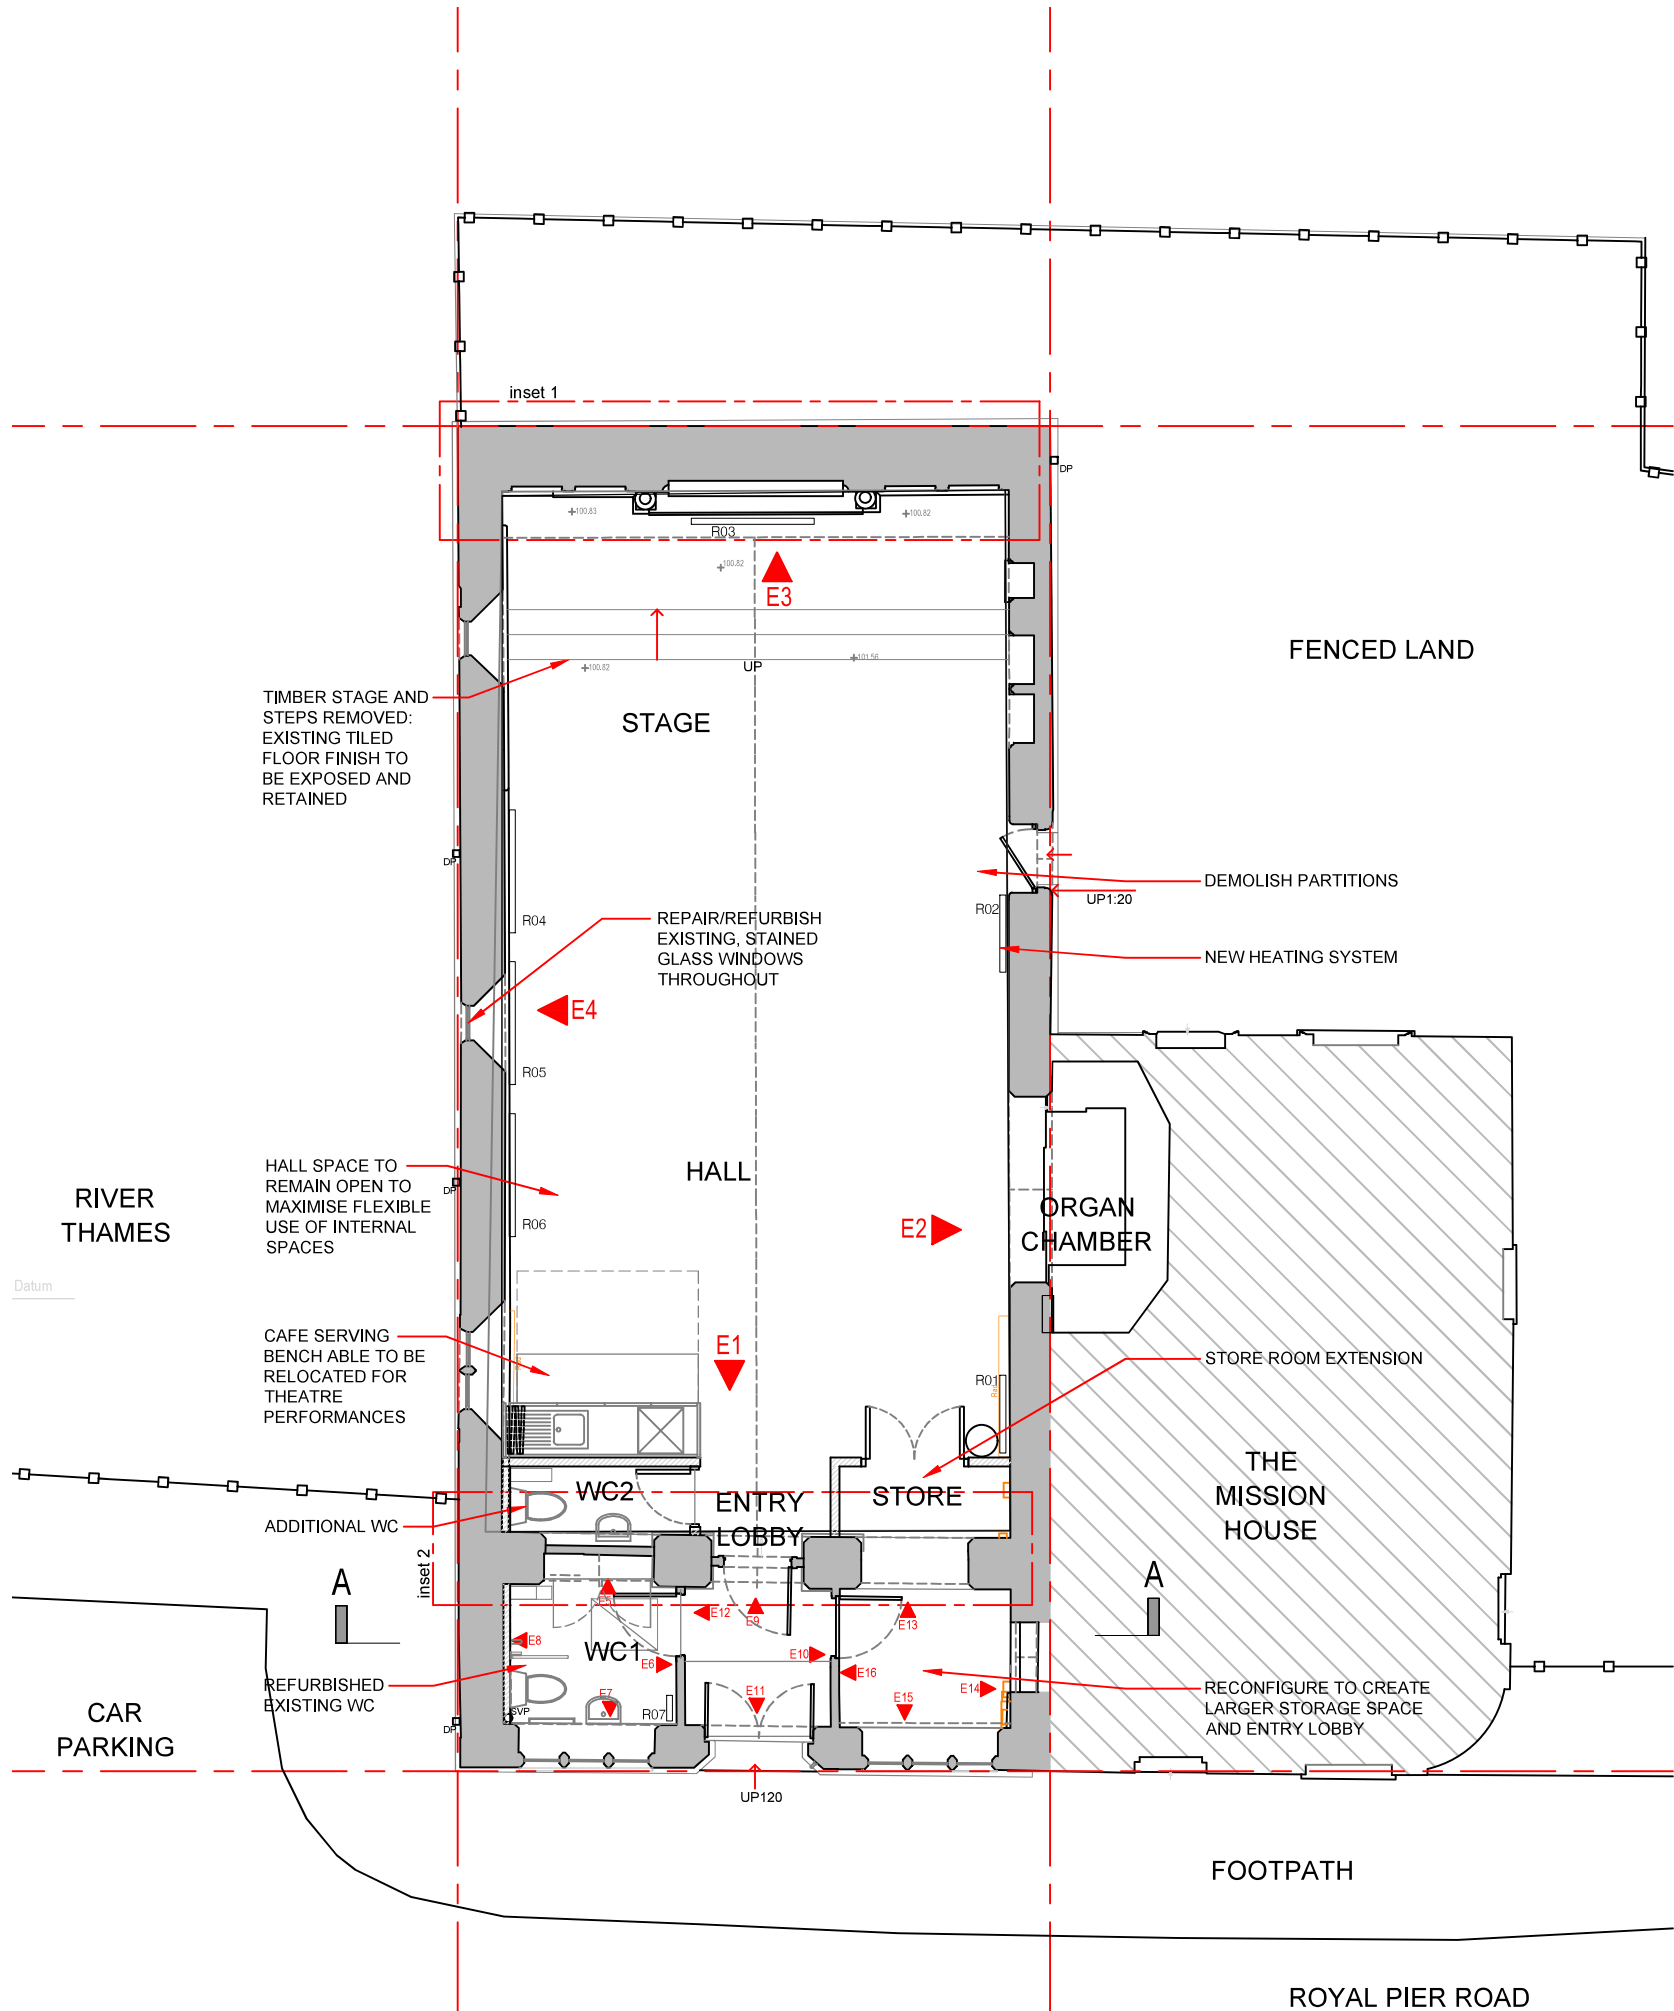

GROUND FLOOR PLAN AND SITE CONTEXT

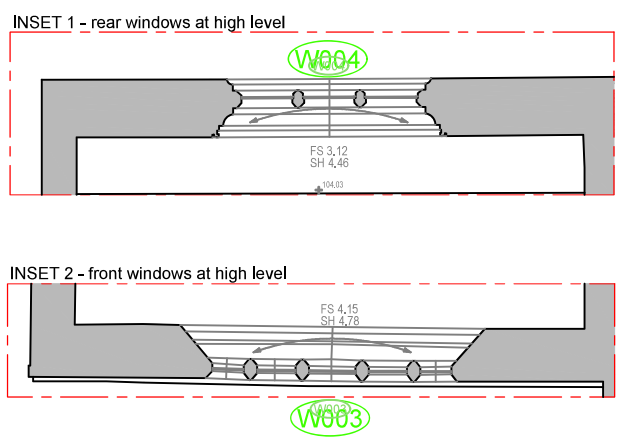


HIGH LEVEL PLAN INSETS
NO CHANGES PROPOSED TO HIGH LEVEL WINDOWS

- NOTES**
1. REFER TO PROPOSED INTERNAL ELEVATIONS FOR DETAILED INFORMATION ON EXISTING FINISHES, FIXTURES AND FITTINGS
2. SCOPE:
- No new doors. All existing to be retained. Repair/refurbishment of existing front door D001 and side door D002.
 - Timber stage and steps to be removed: tiles/existing flooring underneath to be retained and refurbished.
 - Removal of old and installation of new heating system.
 - Remove covered lobby to side fire exit, exit door (D002) to be retained.
 - Upgrade existing WC.
 - Lightweight partitioning installation to create 2nd WC.
 - Lightweight partitioning to create larger store room.
 - Relocate font to new, visible, space within main hall.
 - No internal decorations works proposed.
 - Remove timber/conduit spanning organ opening at high level.
 - Remove redundant electrical ductwork, cabling and fittings.
 - Retained electrical kit to be re-routed within new, galvanised, surface-mounted conduit.
 - Existing lighting retained: new lighting, where required, to be surface-mounted on walls.
 - Repairs to stained glass windows as per specialist's method statement.

STAINED GLASS WORKS:
WORKS TO EXISTING STAINED GLASS WINDOWS TO BE CARRIED OUT IN ACCORDANCE WITH THE SPECIALIST RECOMMENDATIONS PROVIDED IN THE APPENDED R G CROUDACE GLASS REPORT, REF: L-04-26-Q , DATED 10/04/2026

APPROXIMATE FLOOR AREAS

EXISTING	
ENTRY LOBBY	3.8m ²
WC	1.9m ²
KITCHENETTE	2.5m ²
STORAGE	4.7m ²
MAIN HALL (INCL. STAGE)	92.0m ²
PROPOSED	
ENTRY LOBBY	3.8m ²
WC 01	4.1m ²
WC 02	2.3m ²
KITCHENETTE	6.1m ²
STORAGE	7.2m ²
MAIN HALL (INCL. STAGE)	81.0m ²

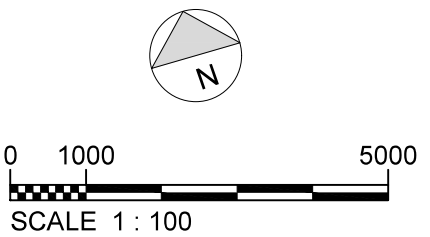

- NOTES:**
- All dimensions to be checked and verified on site prior to construction commencing: any discrepancies to be reported to client.
 - This drawing is for planning purposes only.
 - No dimensions to be scaled from drawing except for the purposes of Planning Applications. The contractor should check all dimensions on site. It is the contractors responsibility to ensure compliance with Building Regulations.

CDM 2015 Health and Safety Information:
This information relates only to 'Significant Hazards' identified on this drawing and is to be read in conjunction with the Designer's Risk Assessment Register.

SAFETY, HEALTH AND ENVIRONMENTAL INFORMATION
In addition to the hazards / risks normally associated with the types of work detailed on this drawing, note the following:

- CONSTRUCTION:**
- MAINTENANCE/ CLEANING:**
- DECOMMISSIONING/ DEMOLITION:**
- ENVIRONMENT:**
- It is assumed that all works will be carried out by a competent contractor working, where appropriate, to an approved method statement

LEGEND

- | | |
|------|--------------------|
| SVP | SOIL VENT PIPE |
| HWC | HOT WATER CYLINDER |
| FL | FLUE |
| DP | DOWN PIPE |
| B | BOILER |
| M/FB | METER/FUSE BOX |
| LH | LOFT HATCH |
| WT | WATER TANK |
-
- | | |
|--|-------------------|
| | EXISTING WALL |
| | PROPOSED WALL |
| | PROPOSED RADIATOR |
-
- E10**
- INTERNAL ELEVATION MARKER
-
- (DX)**
- EXISTING DOOR RETAINED
- (DX)**
- EXISTING DOOR REMOVED/RELOCATED
- (DX)**
- PROPOSED NEW DOOR

P5	JUNE 2026	FOR LISTED BUILDING CONSENT	TP	SL
P4	MAY 2026	Reduced scope after 30/04/26 site meeting with planners	TP	SL
P3	JAN 2026	Whole-building proposal - issued to client for discussion	TP	SL
P2	OCT 2025	ISSUED FOR PLANNING	TP	SL
P1	SEPT 2025	ISSUED FOR CLIENT APPROVAL	TP	SL
Rev	Rev. Date	Purpose of revision	Drawn	Checked

Stuart James Associates
planning and development consultants

4th Floor, Rex House
4-12 Regent Street
London SW1Y 4PE

Phone: 020 7228 8522
Email: office@stuartjamesassociates.co.uk
Website: www.stuartjamesassociates.co.uk
Twitter: @SJAconsultants
Company Number: 7327582 Registered in England & Wales
VAT Number: 135 6259 09

Project **ST ANDREW'S ARTS CENTRE**
19 ROYAL PIER ROAD
GRAVESEND DA12 2BD

Drawing title **PROPOSED**
GROUND FLOOR PLAN

Drawing status **PLANNING**

Scale **1:100 @ A3** **DO NOT SCALE**

Client no. **SJA3472/PL 10**

Drawing number **SJA3472/PL 10** Rev **P5**