


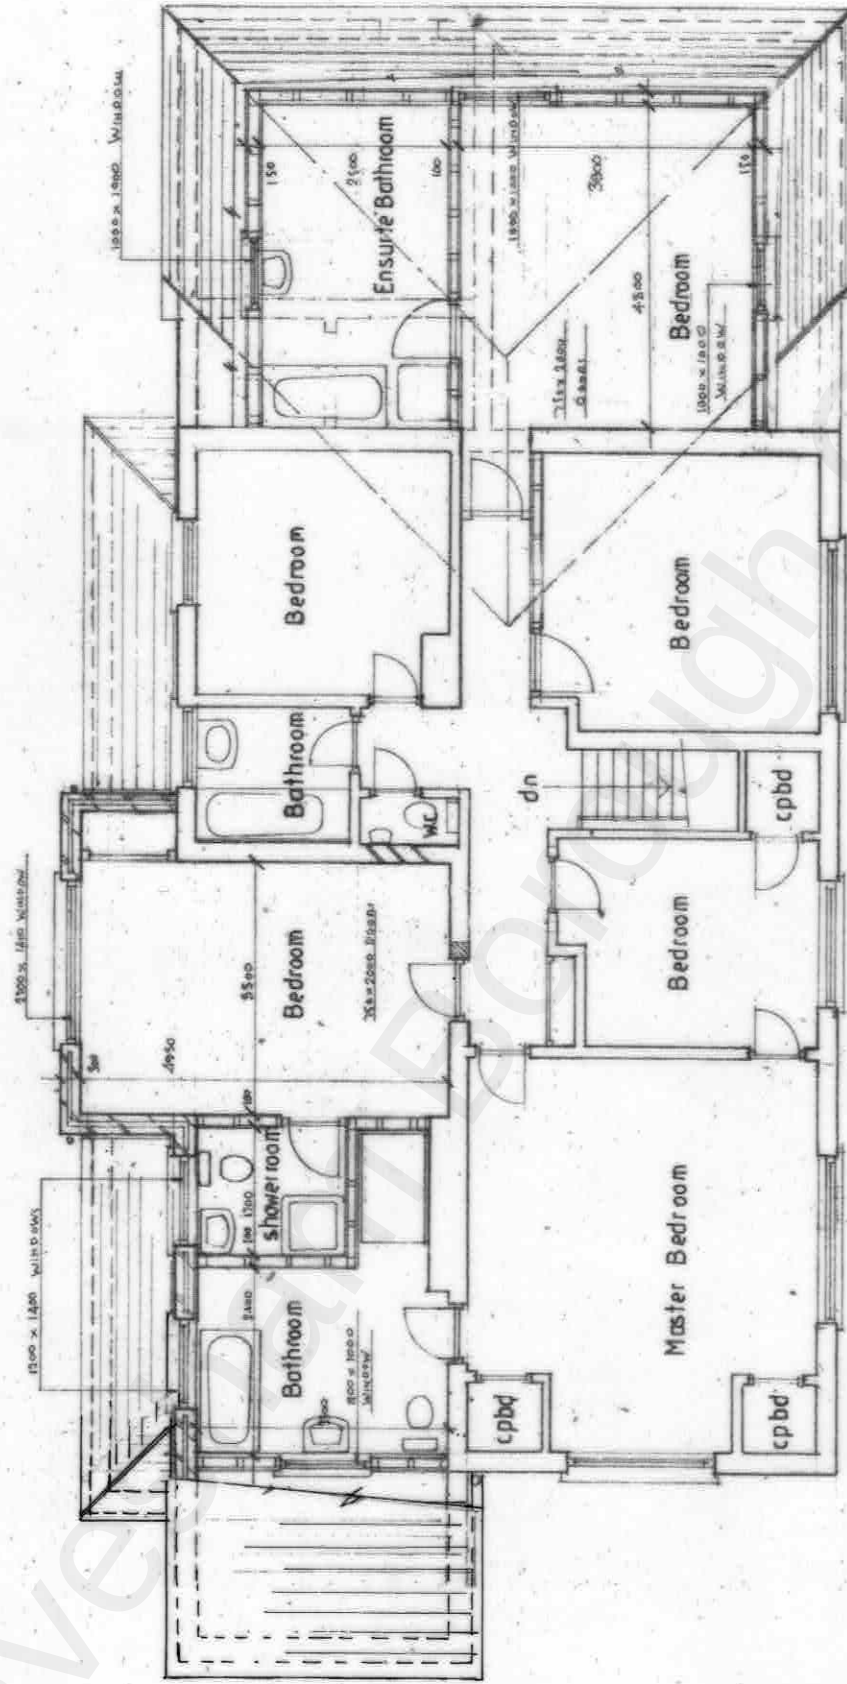

First Floor Plan



SCALE 1:100



1M 2M 3M 4M 5M 6M 7M 8M 9M 10M



LABC
Building Excellence
AWARDS 2018
Regional Winner



PROPOSED PART SINGLE/TWO STOREY EXTENSIONS
MR L BUTTON BROADLEAVES BOWSDEN LANE SHORNE DA12 3LA
1:100 @ A3 170821/6 OF 9 152M² PROPOSED FIRST FLOOR PLAN

A 21.5.22 Am/C