




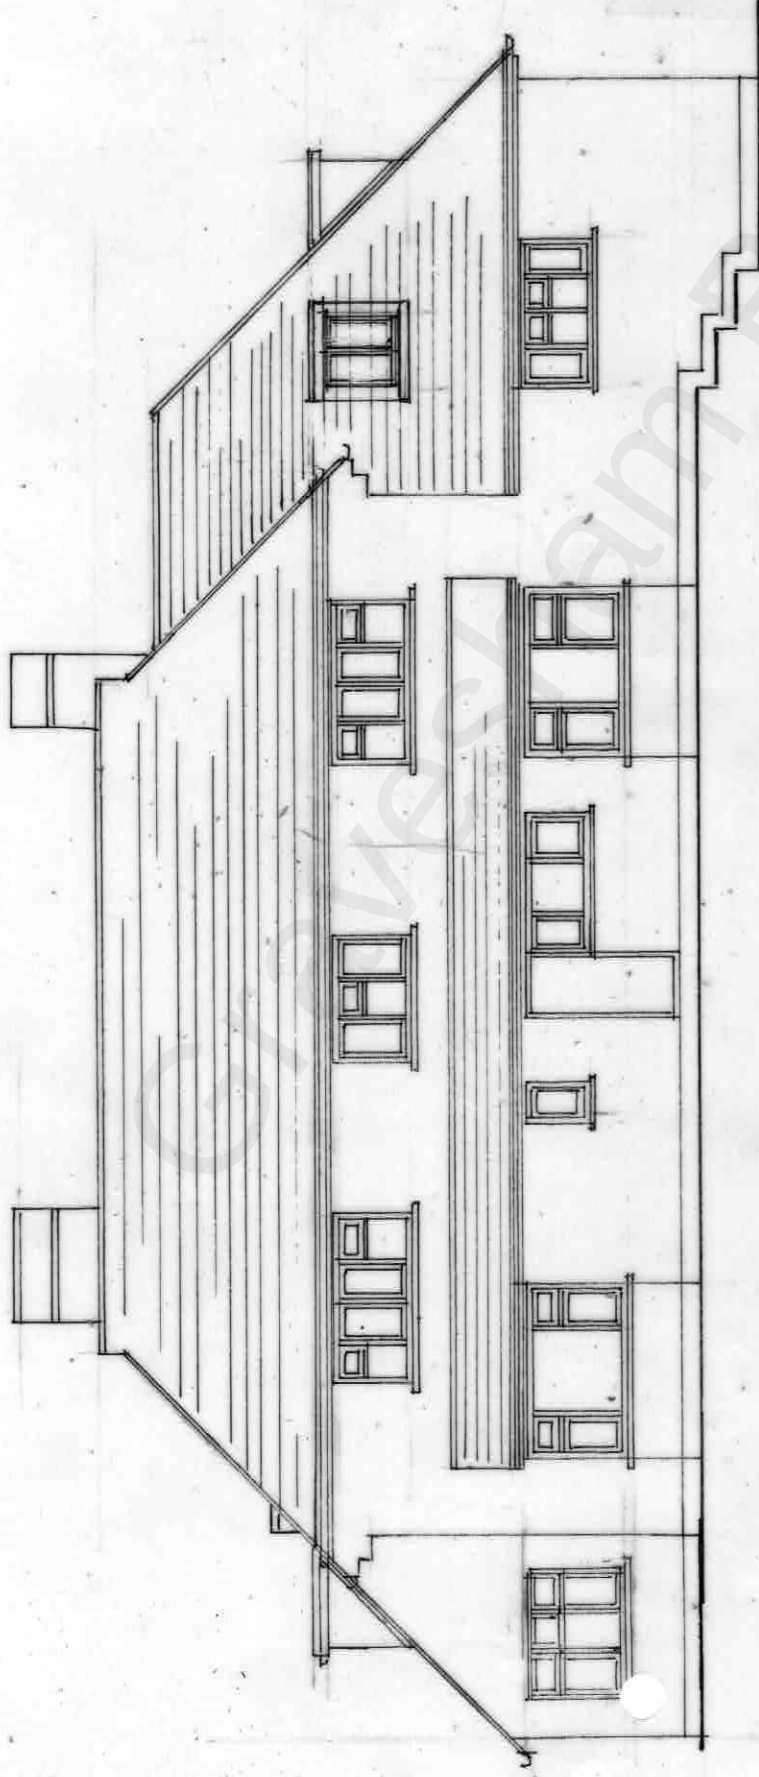


Front Elevation

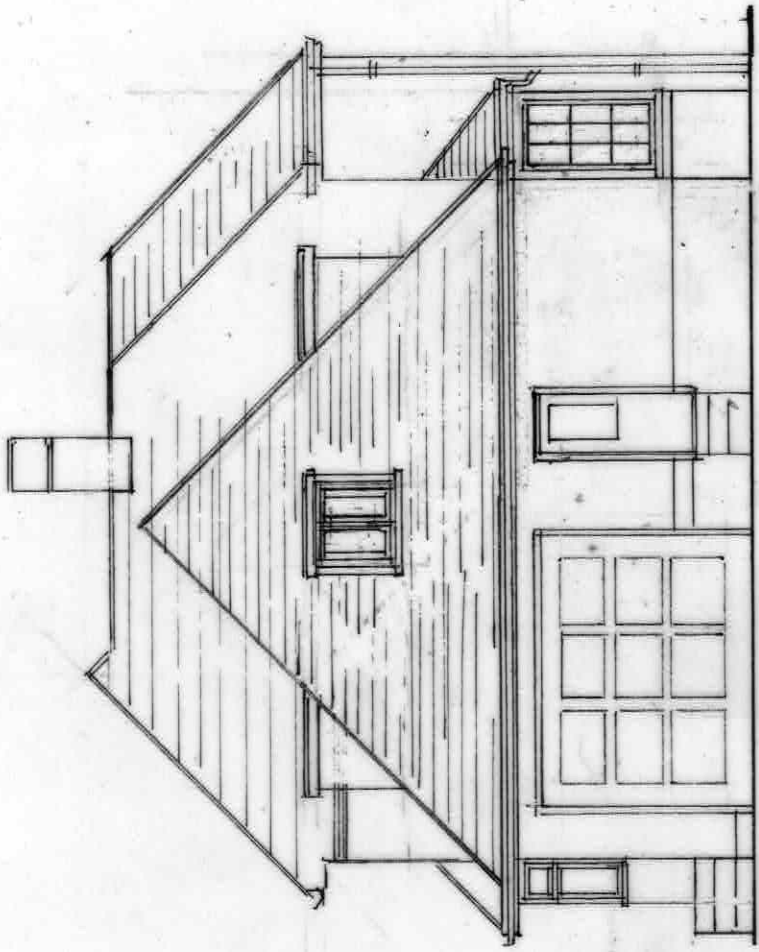

Side Elevation

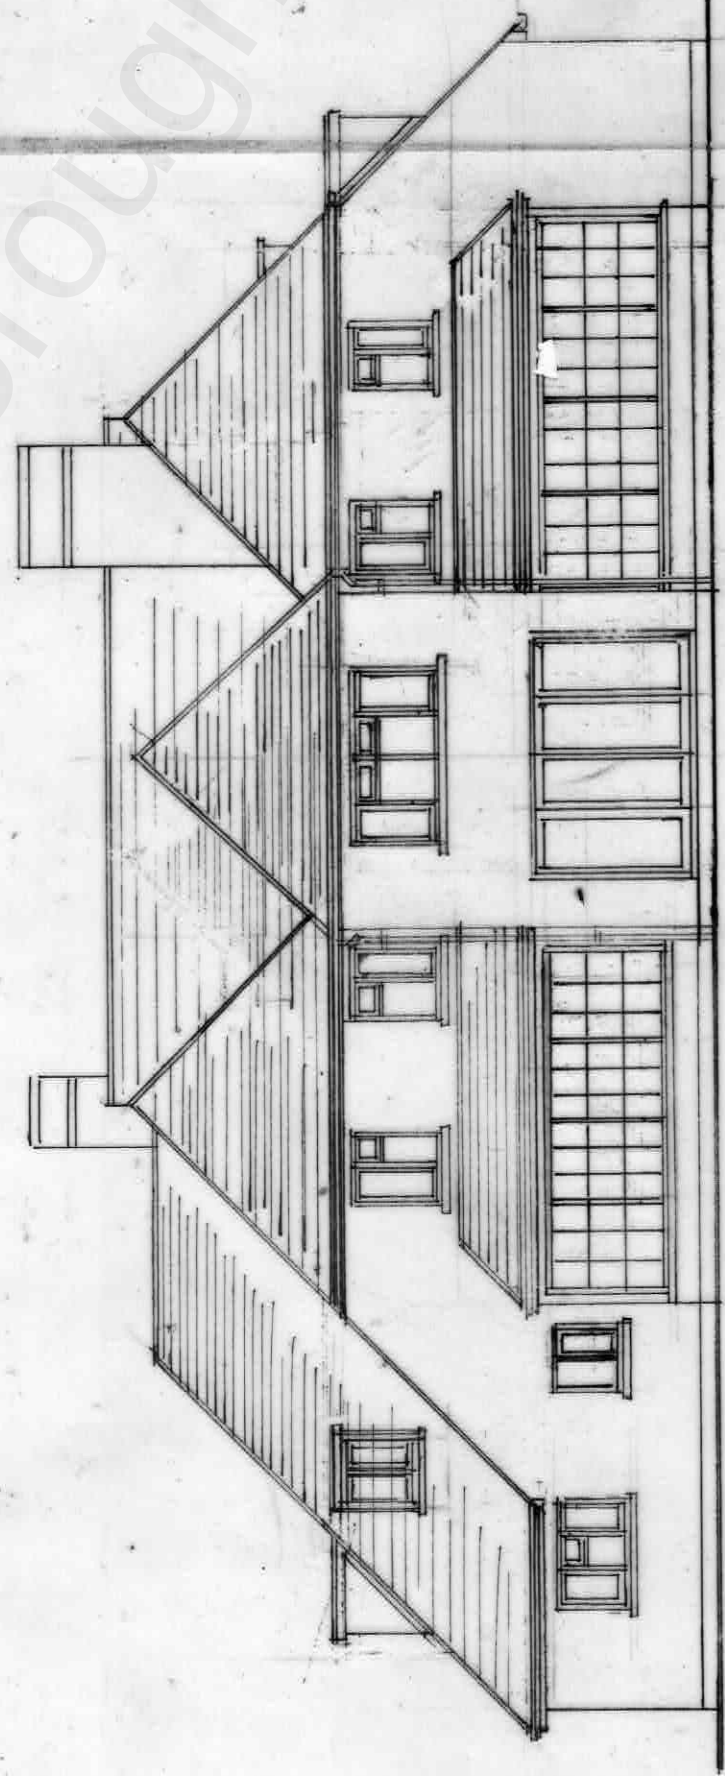

Rear Elevation

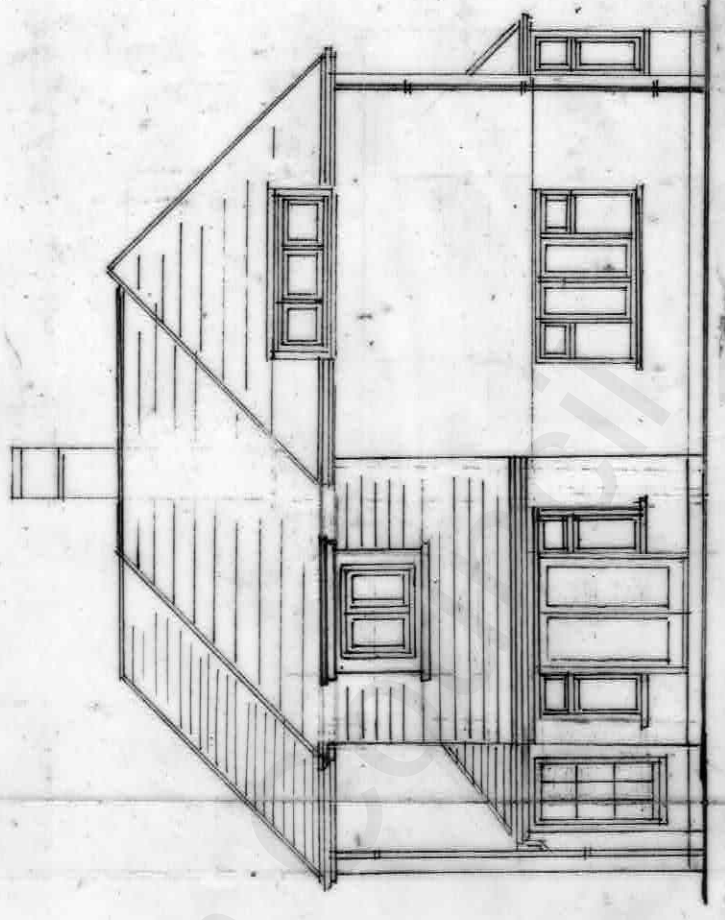

Flank Elevation

B. 21.5.21 AM/CL A 3.2.22 AM/CL



PROPOSED PART SINGLE/TWO STOREY EXTENSIONS
MR L. BUTTON BROADVEAves BOWSDEN LANE SHORNE DA12 3LA
1:100 @ A3 170821/8 OF 9152M² PROPOSED ELEVATIONS



SCALE 1:100



WESTLEIGH DESIGN