


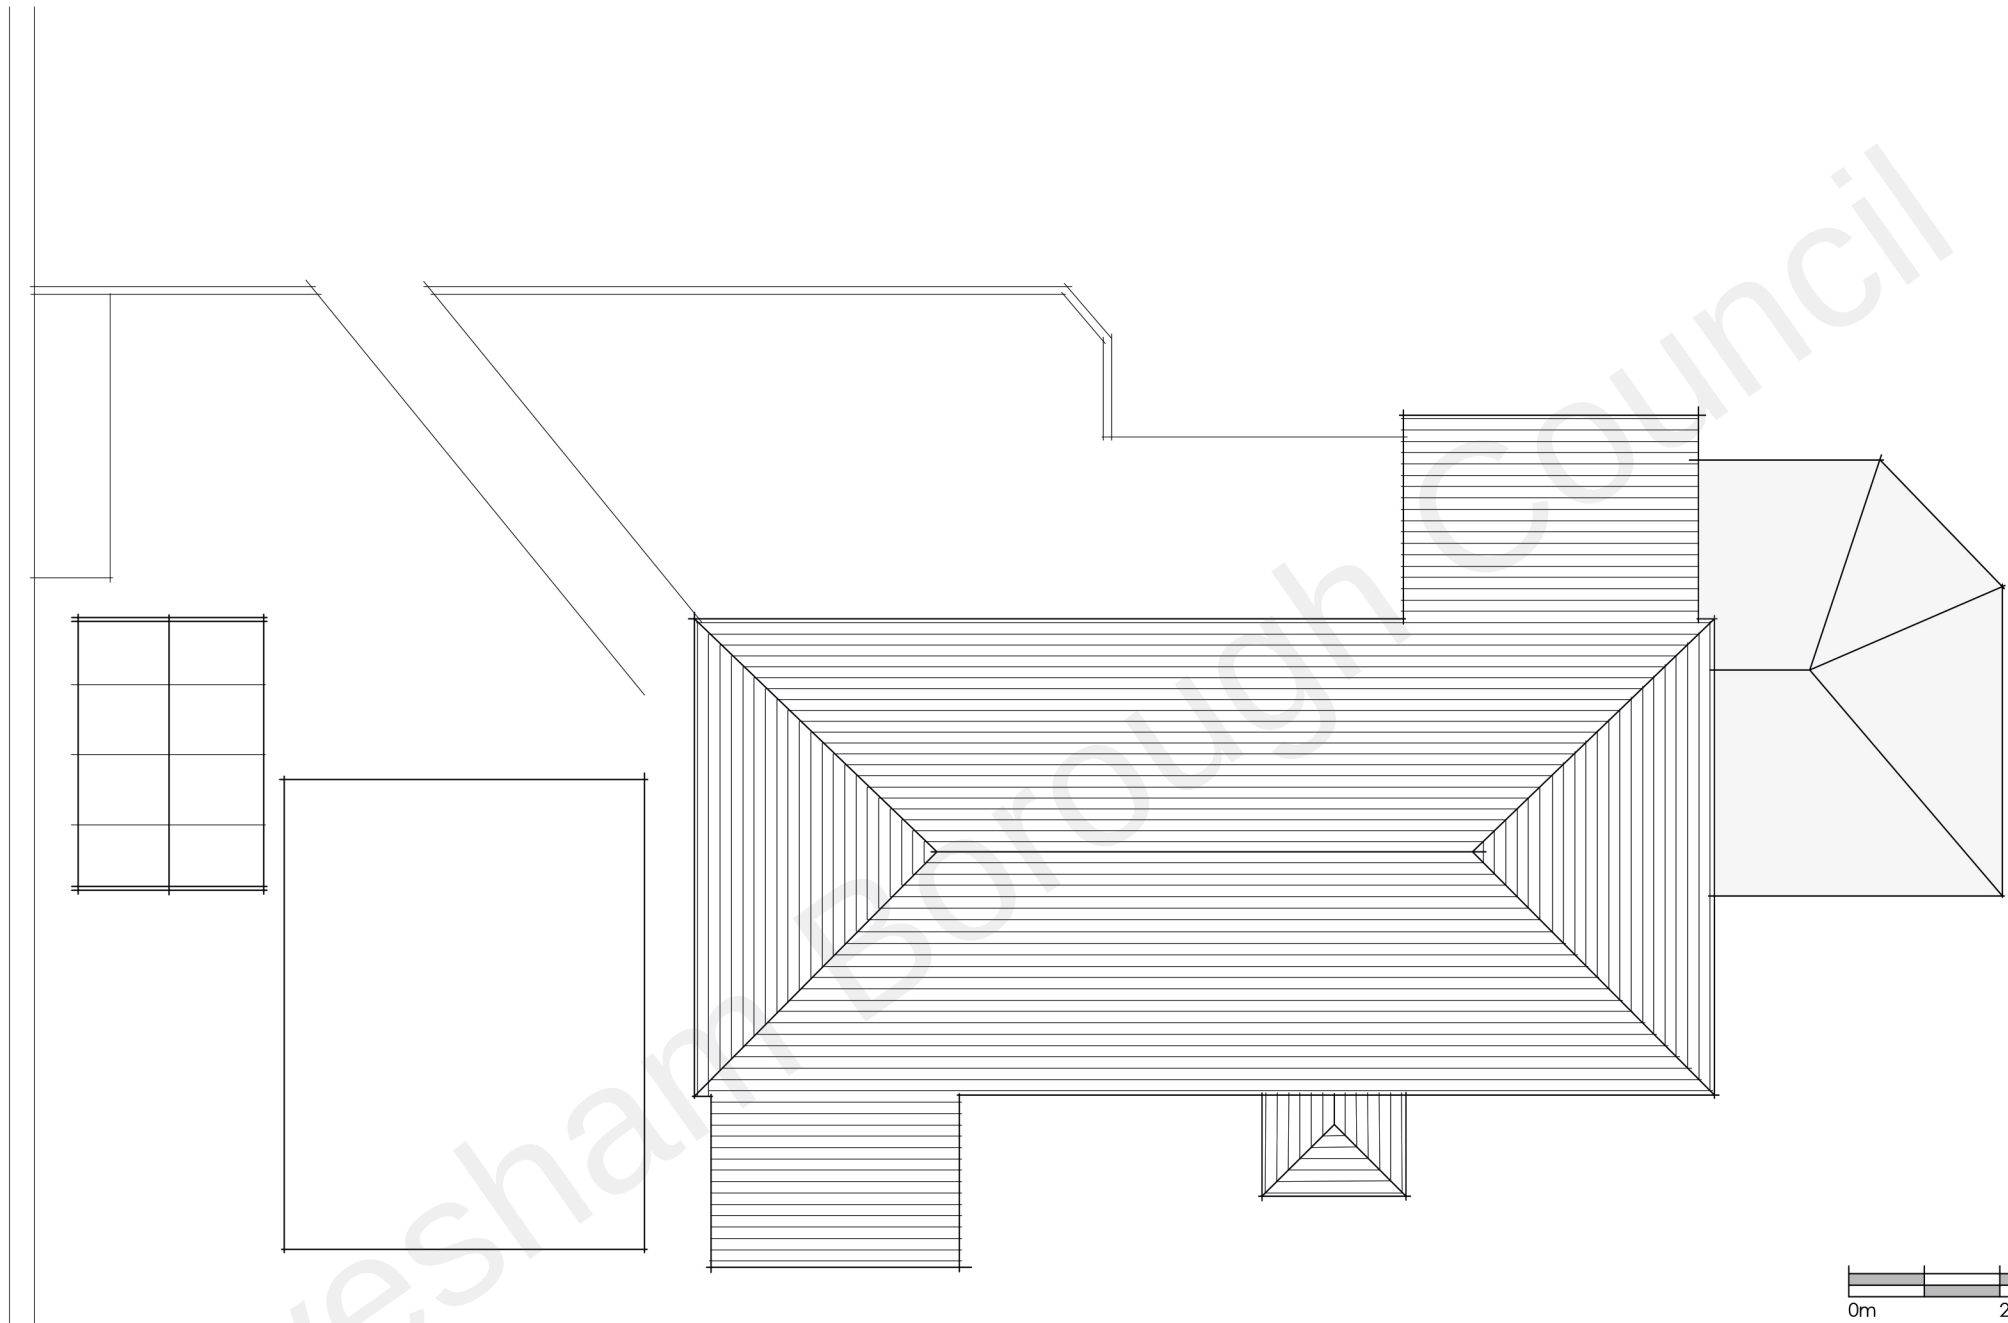

EXISTING
ROOF PLAN

Project Title		EXTENSION & REDEVELOPMENT		Drawing Title		EXISTING ROOF PLAN	
		32 TELEGRAPH HILL HIGHAM KENT		Job-Dwg No		LHA(12/21)-004	
Client		TONY DARRAN		Rev		-	
Status		FEASIBILITY		Rev By		-	
Scale		1:100		Drawing Size		A3	
Date		18/10/2021		Drawn By		LDH	
				Checked			

LH Architectural

Architectural Design Services

49 Highgrove Road

Chatham, ME57SF

t. 07753323062

e. lewisharding2009@hotmail.co.uk